






Front Elevation As Existing

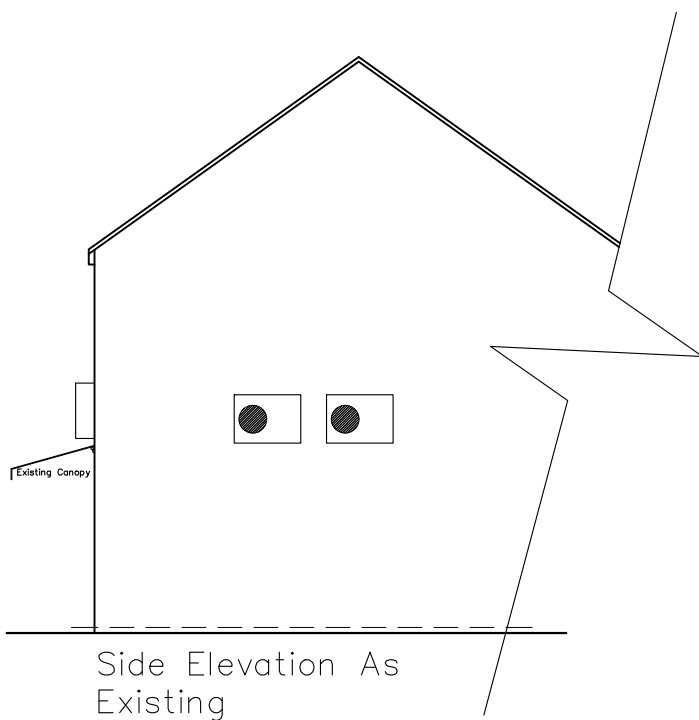


Side Elevation As Existing

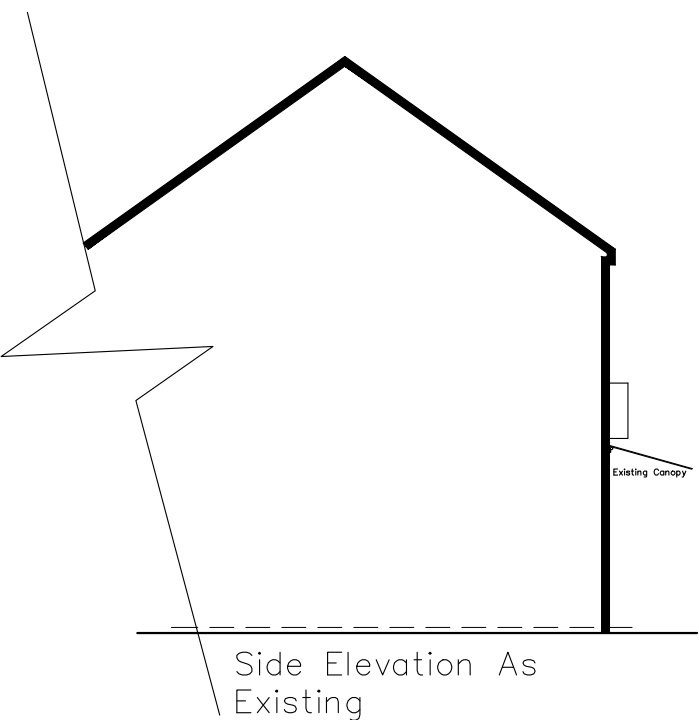


Side Elevation As Existing

 


Front Elevation As Proposed

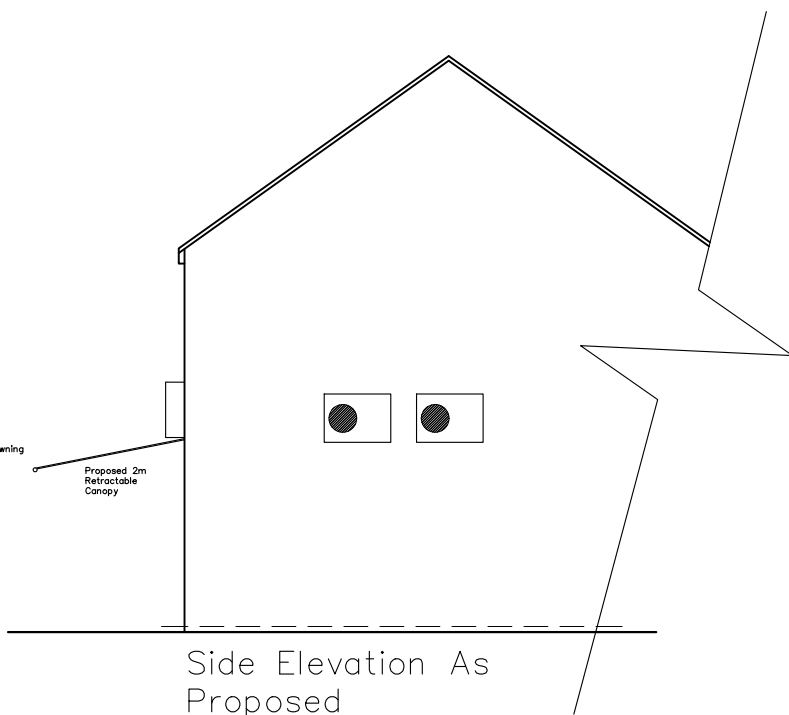

Side Elevation As Proposed

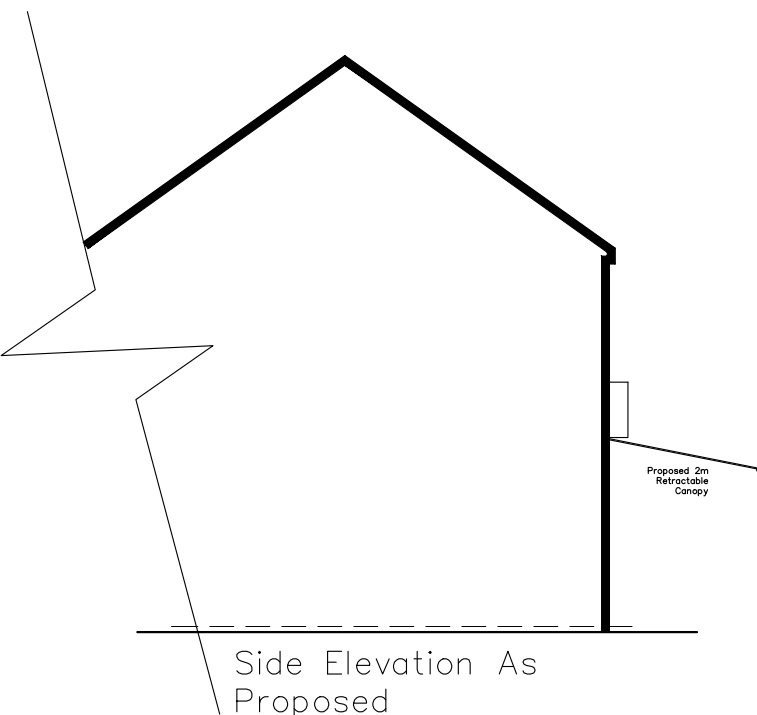

Side Elevation As Proposed

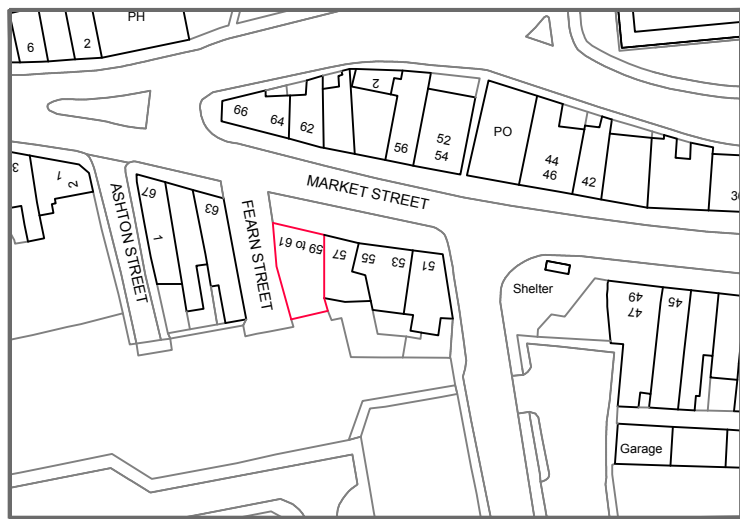

Site Location Plan
1:1250

B	19.02.26	Canopy revised
A	03.12.25	General revisions

REV.	DATE	DESCRIPTION
------	------	-------------

Planning Application for a permanent front canopy at 59-61 Market Street , For Mr Ibrahim.

EXISTING AND PROPOSED ELEVATIONS AND SITE LOCATION PLAN

PLANNING DRAWING

SCALE 1:100 1:1250 @ A1 DATE 04.12.25

DRAWN M.B

REF.

DRAWING NO. 2025/0020/0001 REV. B