



Dimensioning

Figured dimensions only to be taken from these designs and drawings. Work to annotated dimensions only. All dimensions to be checked on site. Architectural designers to be informed immediately of any discrepancies before work proceeds. Drawings are to be read in conjunction with relevant specifications, structural engineers and service engineers' drawings.

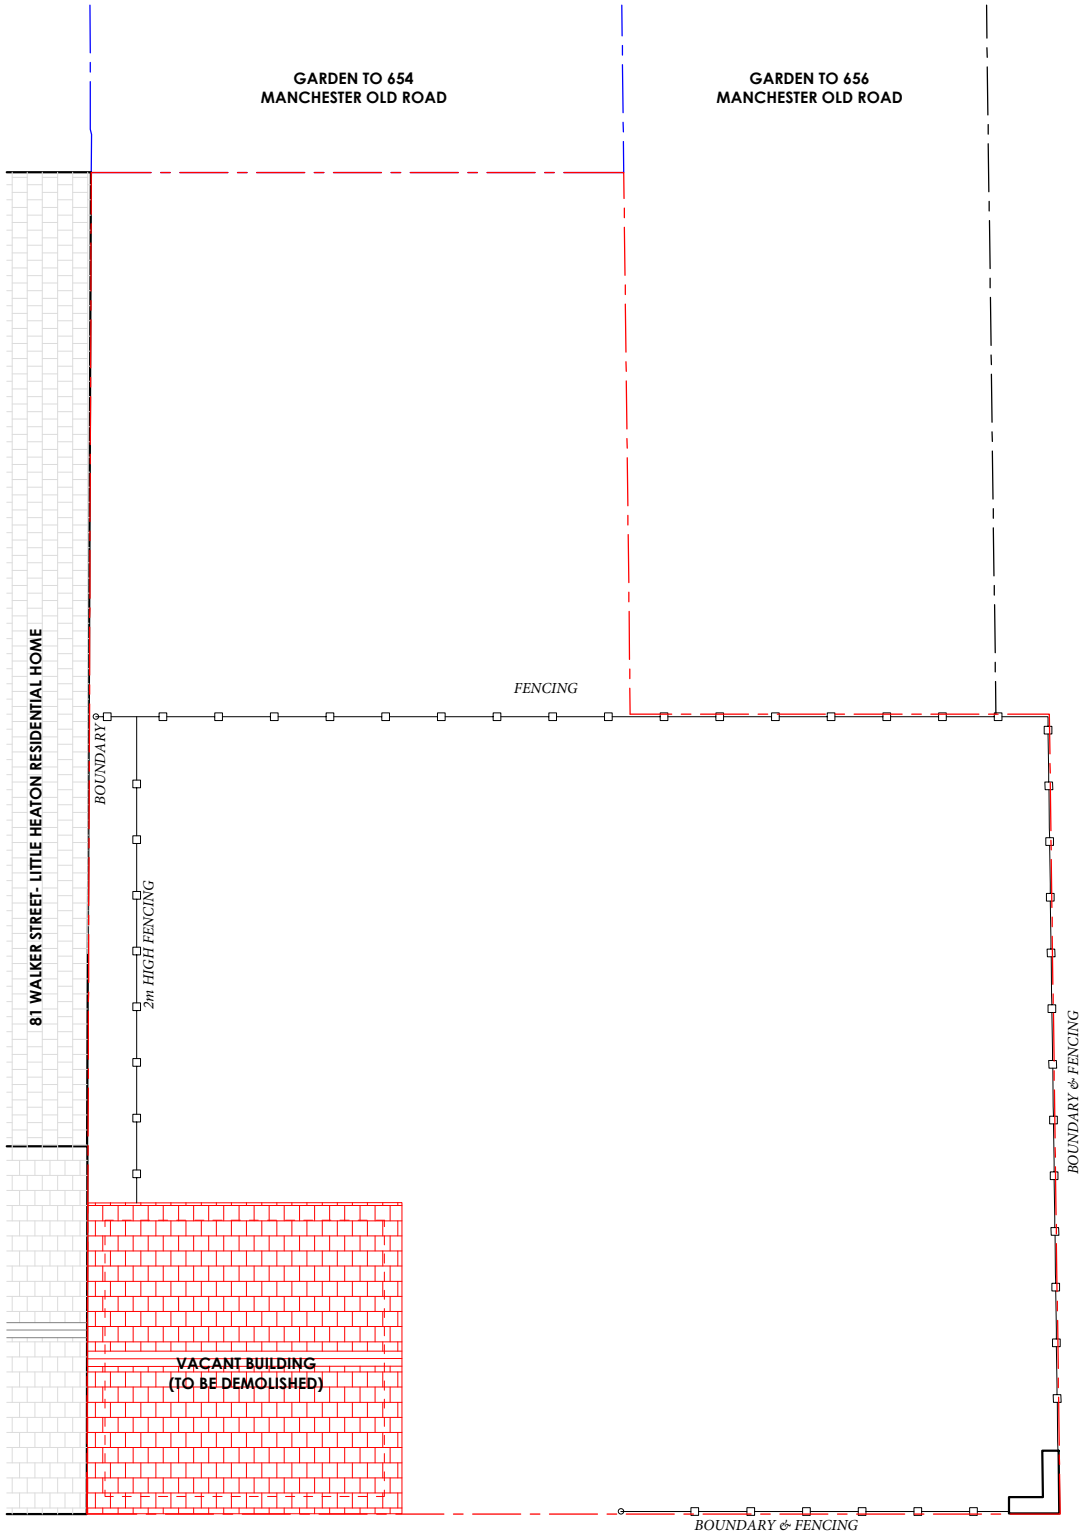

EXISTING SITE PLAN
1:100 @ A3

0m 1m 3m 5m

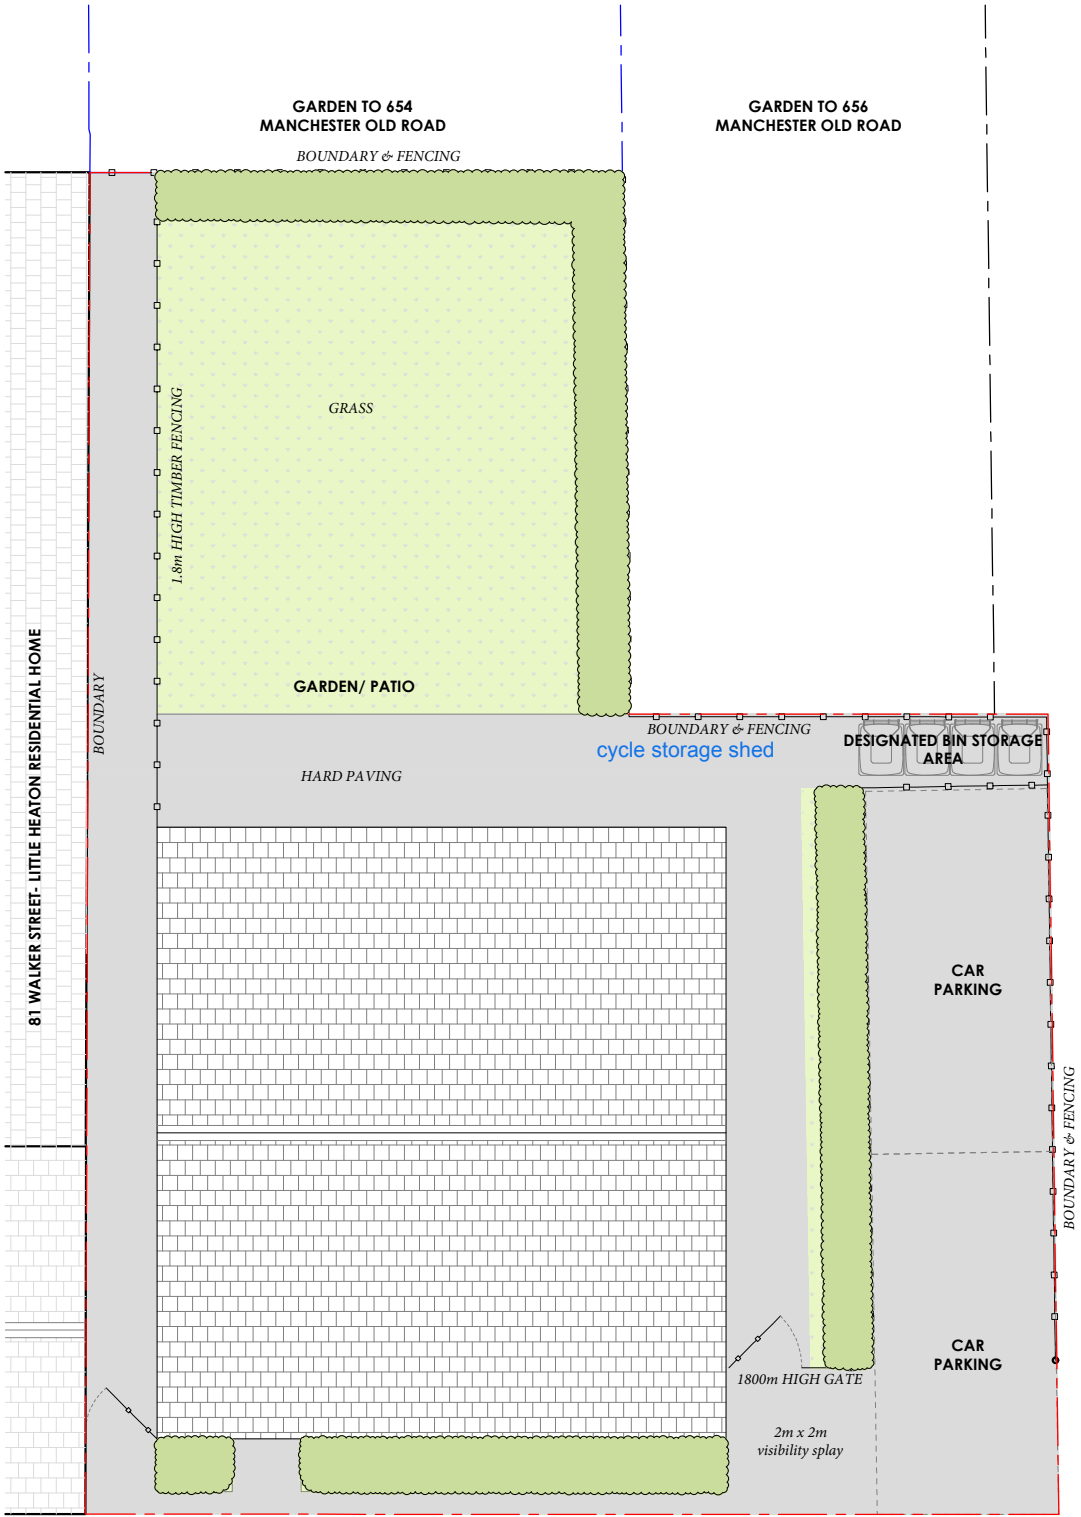

PROPOSED SITE PLAN
1:100 @ A3



Rev	Date	Description
-	19/11/25	Issued to client for comments


SALEEM
ARCHITECTS
Architecture | Masterplanning | Graphics

CLIENT:
Property Owner

PROJECT:
Land at Walker St
Middleton
M24 4QF

TITLE:
Existing & Proposed Site Plans

SCALE:
1:100 @ A3

REV:
Nov 2025

DRAWING NO.
Sheet 2