



EXISTING TREES AND OVERGROWN AREA NOT PART OF SITE

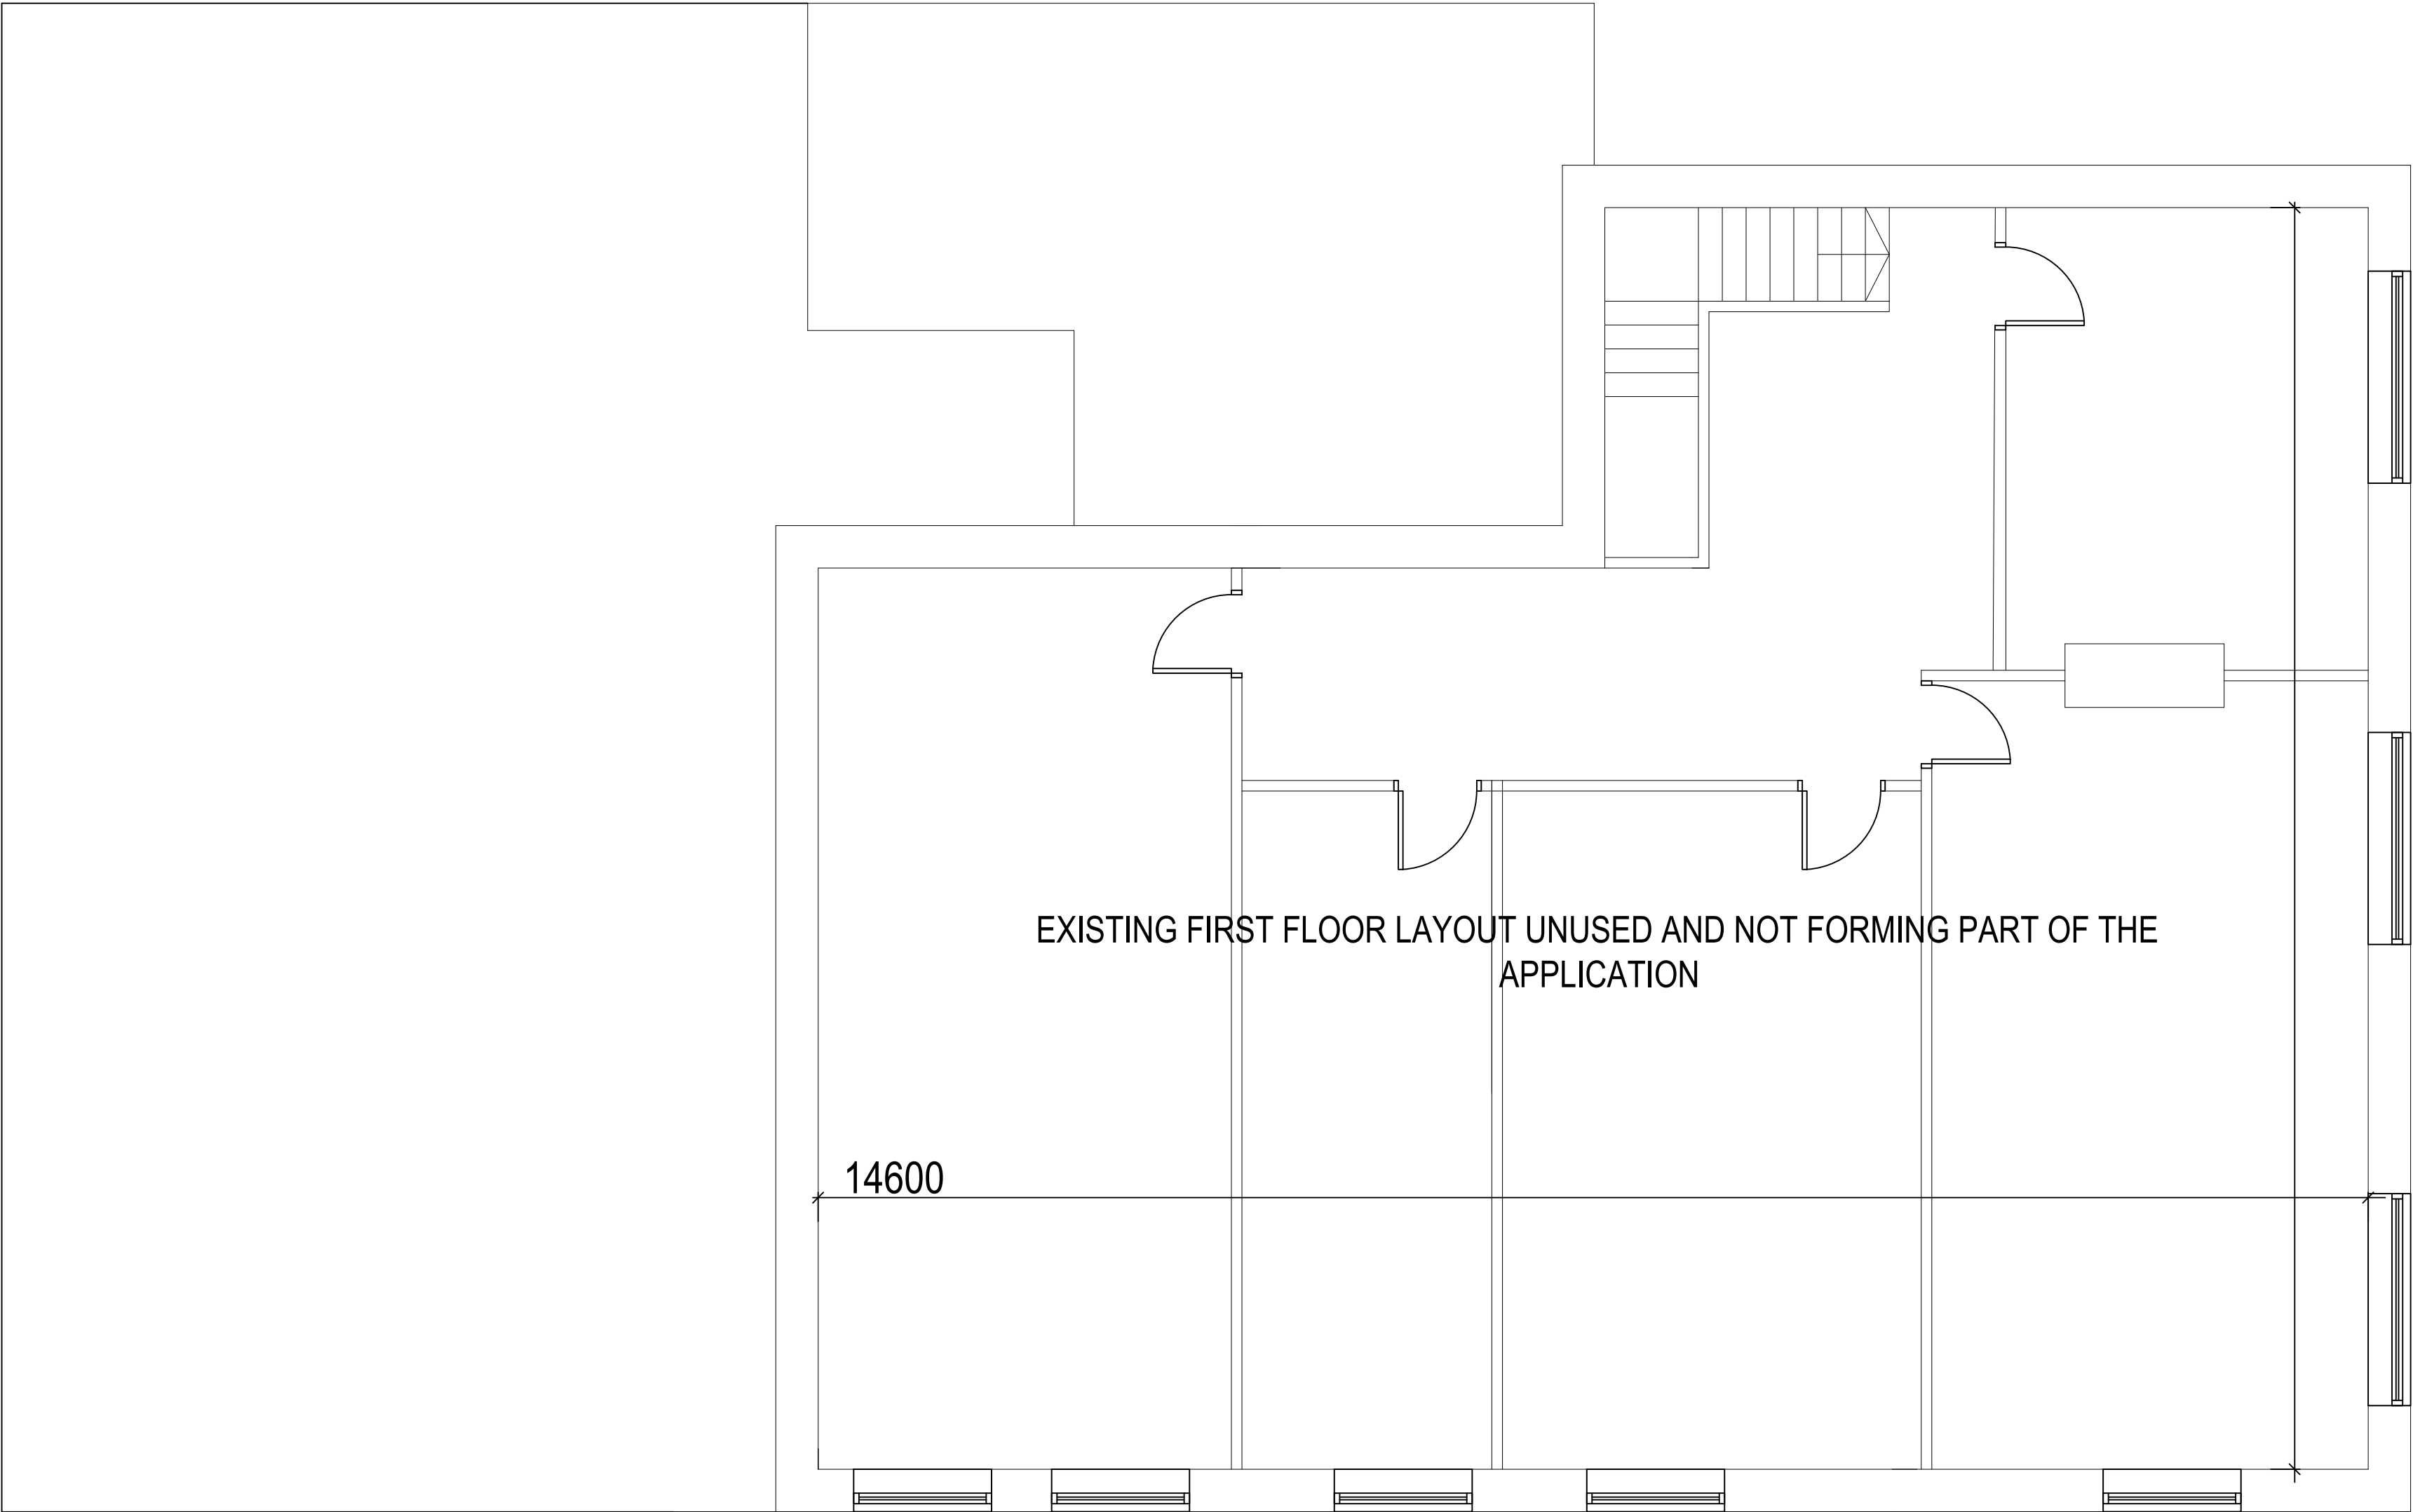

EXISTING F F PLAN

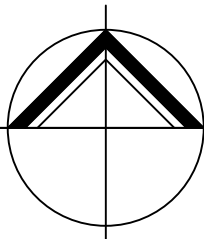

**NORTHERN
DESIGN**
(OLDHAM)
CHARTED ARCHITECTS

NORTHERN DESIGN
17 STATION LANE
GROTTON
OLDHAM
OL4 5GY
TELEPHONE : 07753 859616

CLIENT
MR A BILAL

PROJECT
PROPOSED CONVENIENCE STORE
110 BOARSHAW ROAD
MIDDLETON

DRAWING TITLE
EXISTING FIRST FLOOR PLAN

Rev.	Notes	Date	Drawn

SCALE1:50 AT A101.26AD

PROJECT No.	DRAWING No.	Rev.
2601	10	