




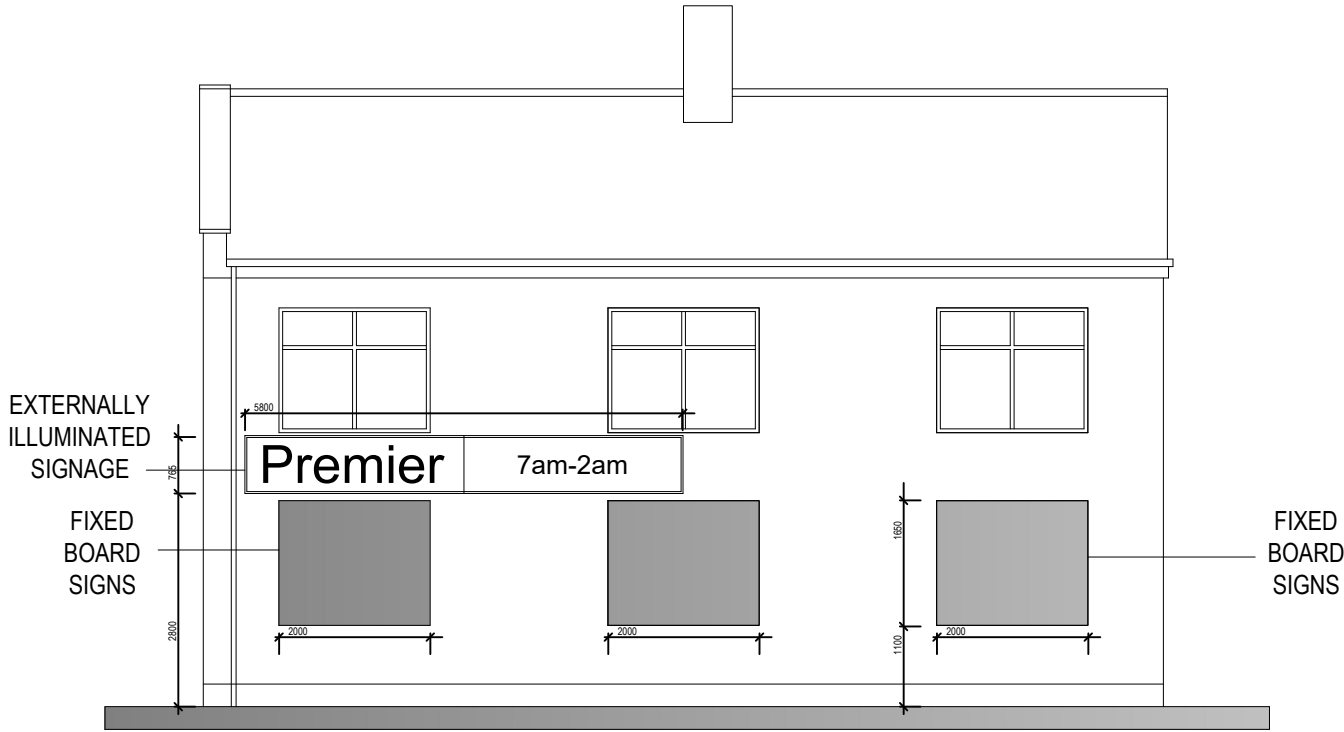


PROPOSED SOUTH ELEVATION      PROPOSED EAST ELEVATION

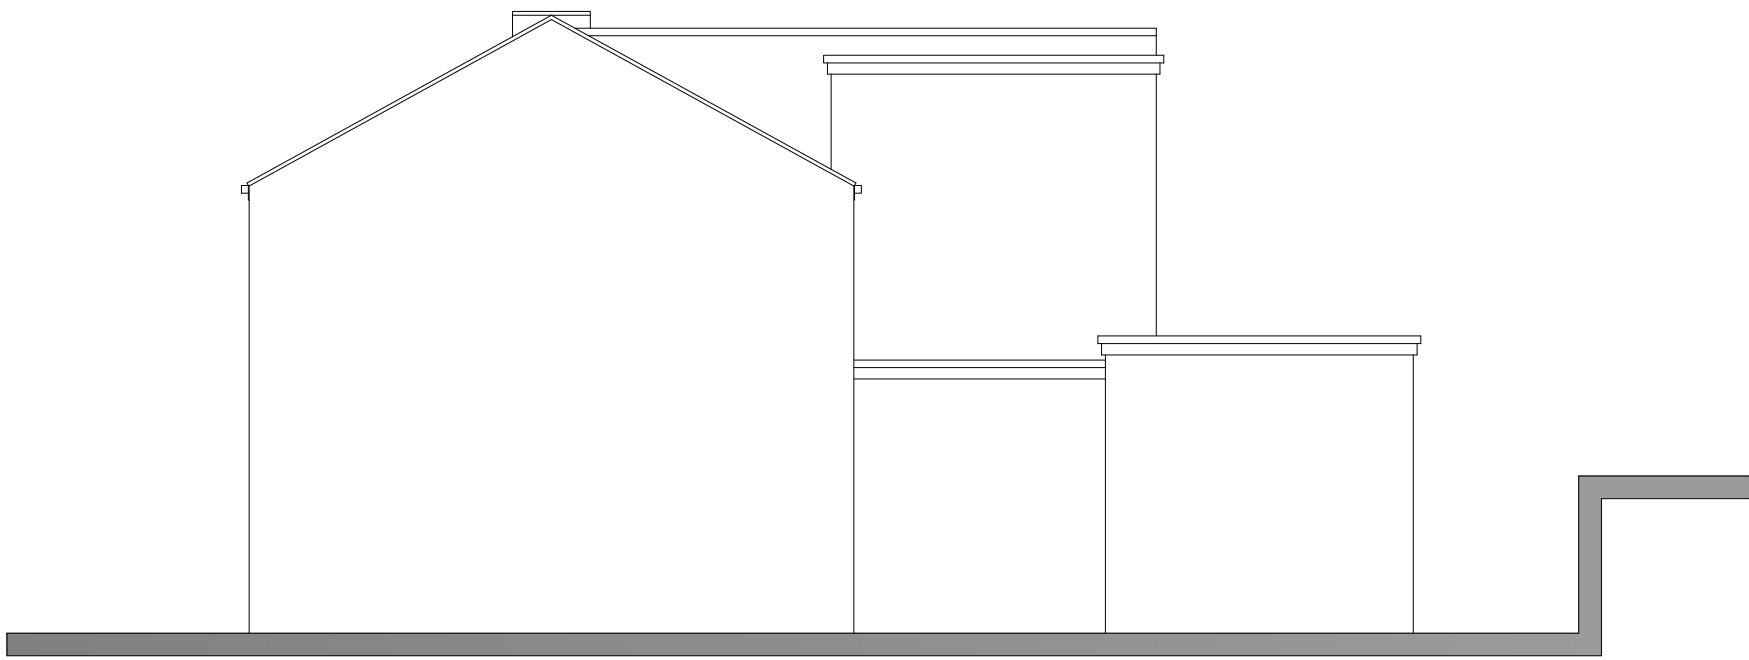

PROPOSED NORTH ELEVATION      PROPOSED WEST ELEVATION

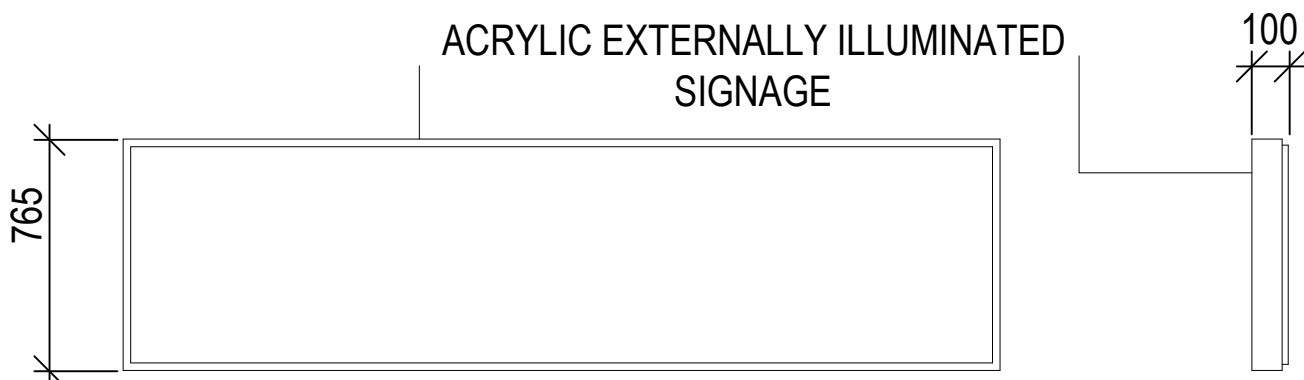

SIGN DETAILS

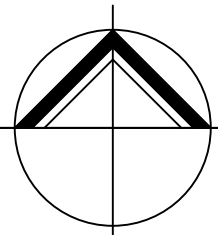

**NORTHERN  
DESIGN**  
(OLDHAM)  
CHARTED ARCHITECTS  
  
NORTHERN DESIGN  
17 STATION LANE  
GROTTON  
OLDHAM  
OL4 5GY  
TELEPHONE : 07753 859616

CLIENT  
MR A BILLAL

PROJECT  
PROPOSED CONVENIENCE STORE  
110 BOARSHAW ROAD  
MIDDLETON

DRAWING TITLE  
PROPOSED ELEVATIONS  
SIGNAGE APPLICATION

| Rev. | Notes | Date | Drawn |
|------|-------|------|-------|
|      |       |      |       |
|      |       |      |       |
|      |       |      |       |
|      |       |      |       |

SCALE      1:100 AT A1      01.26      AD

| PROJECT No. | DRAWING No. | Rev. |
|-------------|-------------|------|
| 2601        | 06          |      |