




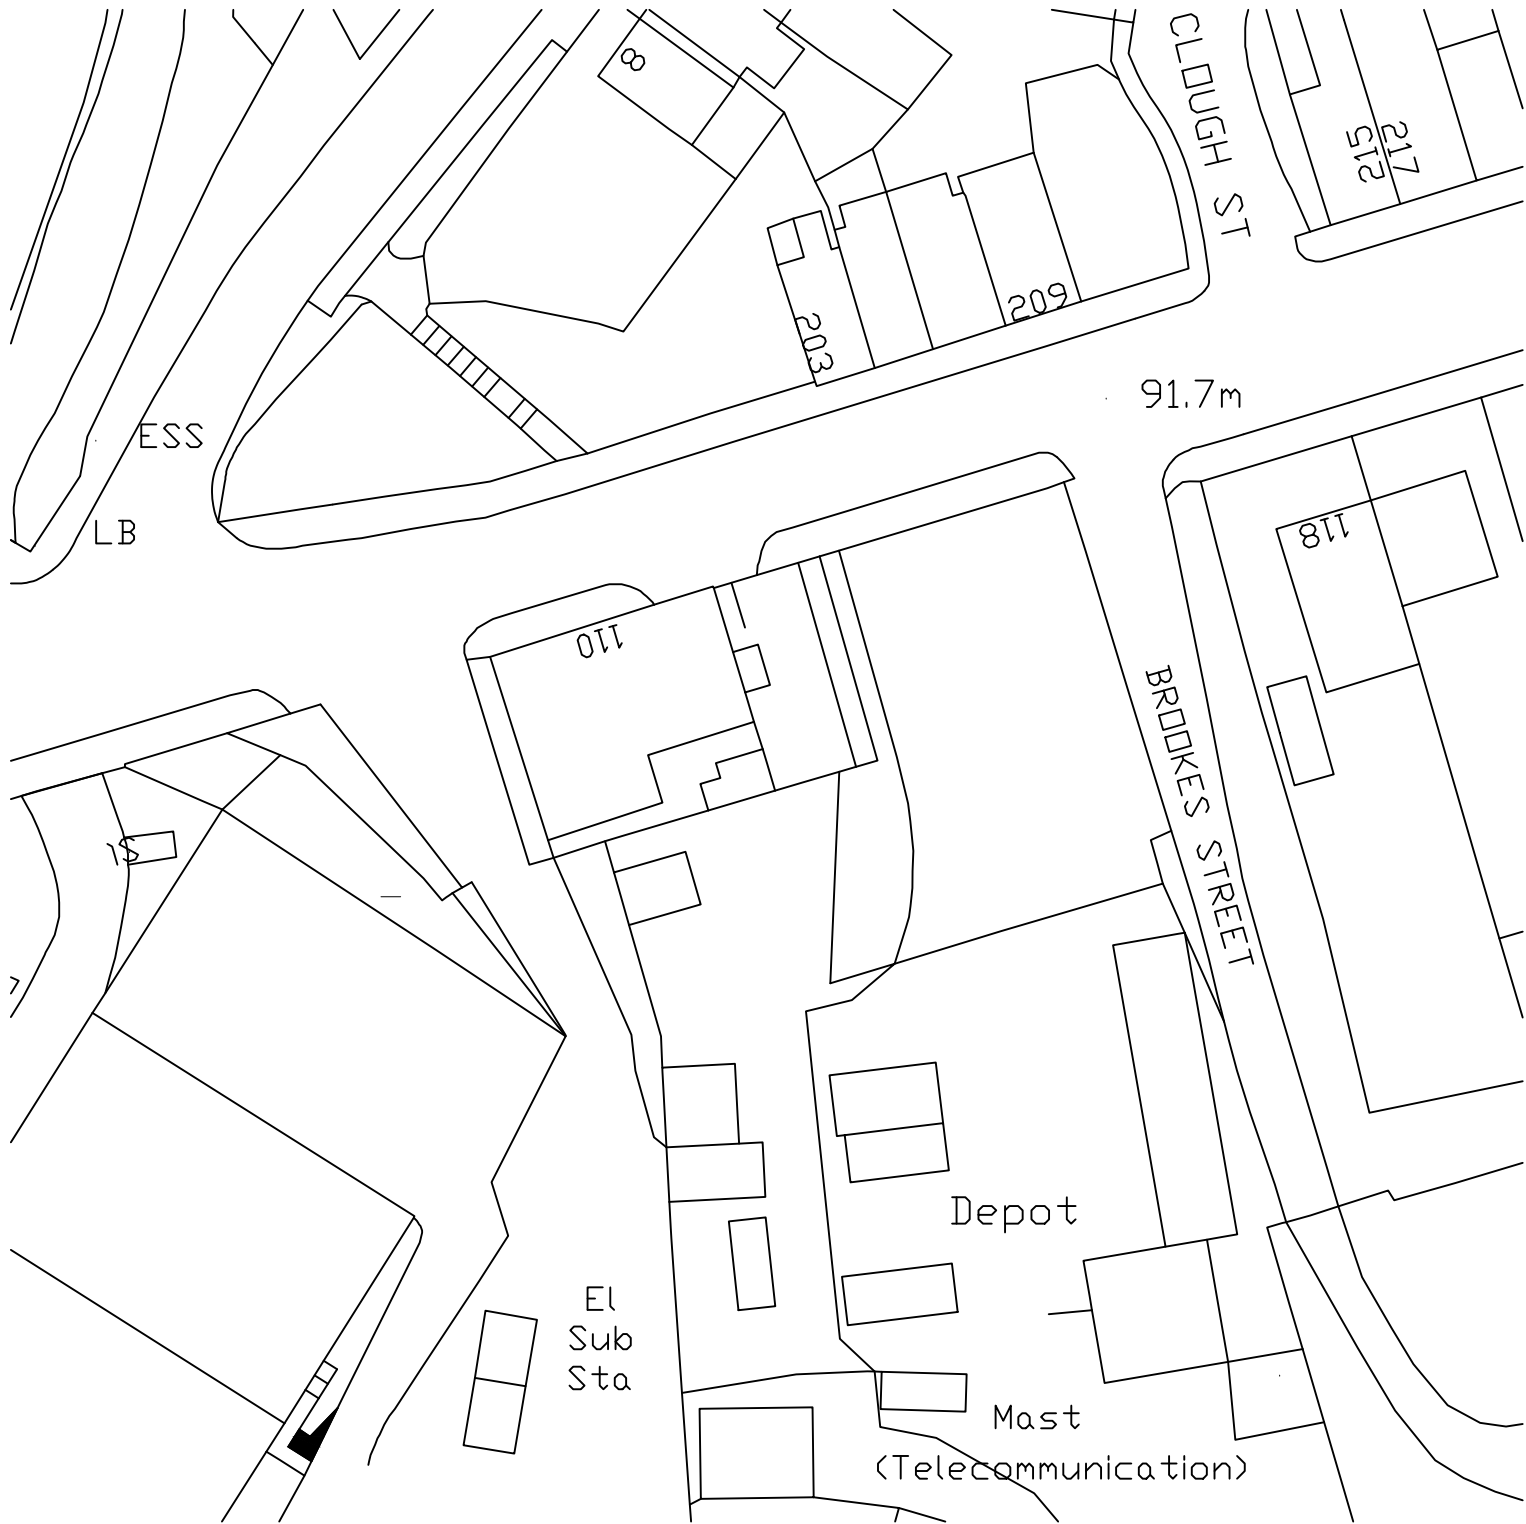

EXISTING SITE PLAN

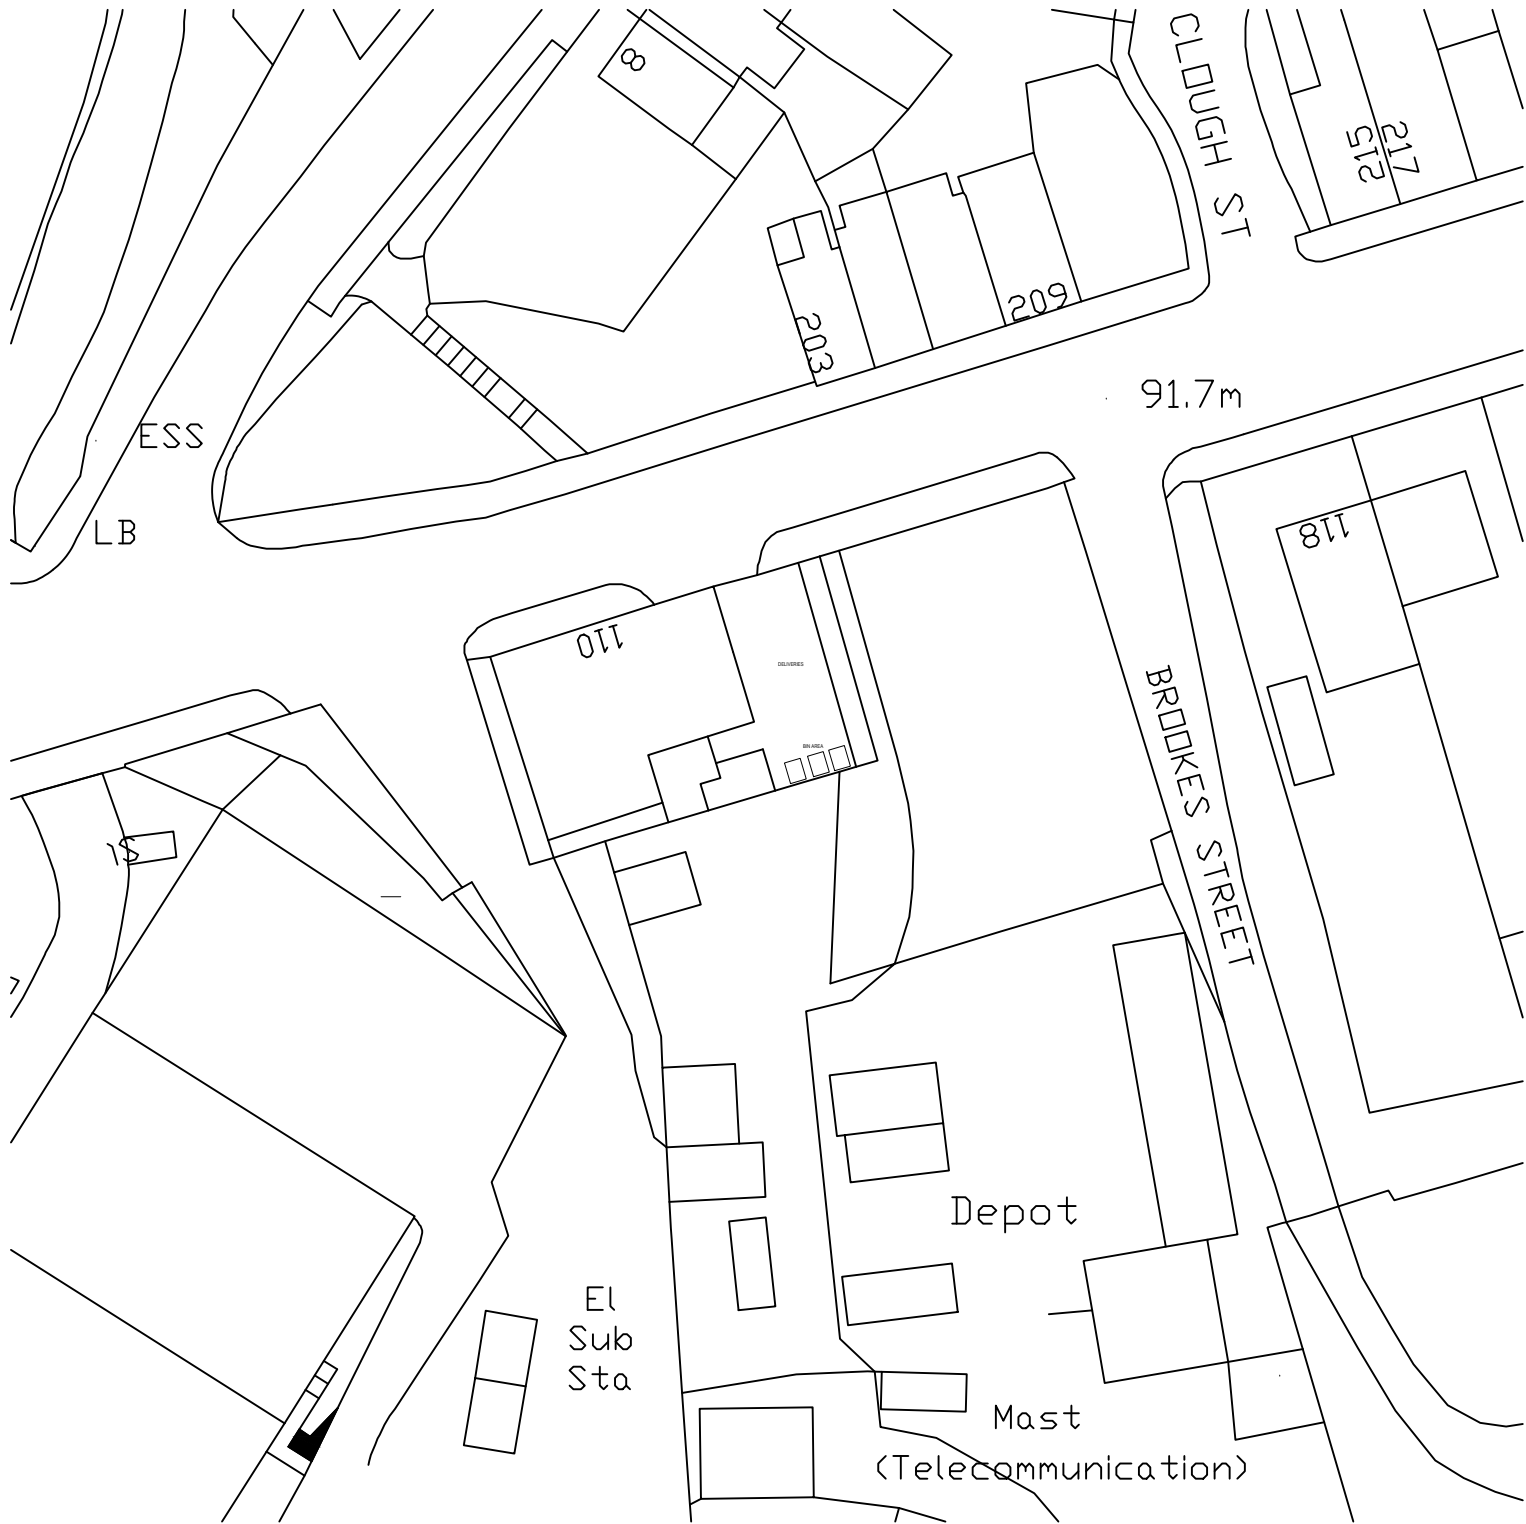

PROPOSED SITE PLAN

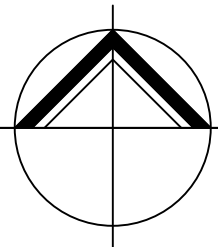

**NORTHERN
DESIGN**

(OLDHAM)
CHARTED ARCHITECTS

NORTHERN DESIGN
17 STATION LANE
GROTTON
OLDHAM
OL4 5GY
TELEPHONE : 07753 859616

CLIENT

MR ASHRAF BILAL

PROJECT

PROPOSED CONVENIENCE STORE
110 BOARSHAW ROAD
MIDDLETON

DRAWING TITLE

EXISTING AND PROPOSED SITE PLANS

Rev.	Notes	Date	Drawn
*	*	*	*

SCALE

1:500 AT A1

01.26

AD

PROJECT No.	DRAWING No.	Rev.
2601	07	-