


☐ FOR COMMENT☐ FOR PLANNING PERMISSION☐ FOR BUILDING REGULATIONS

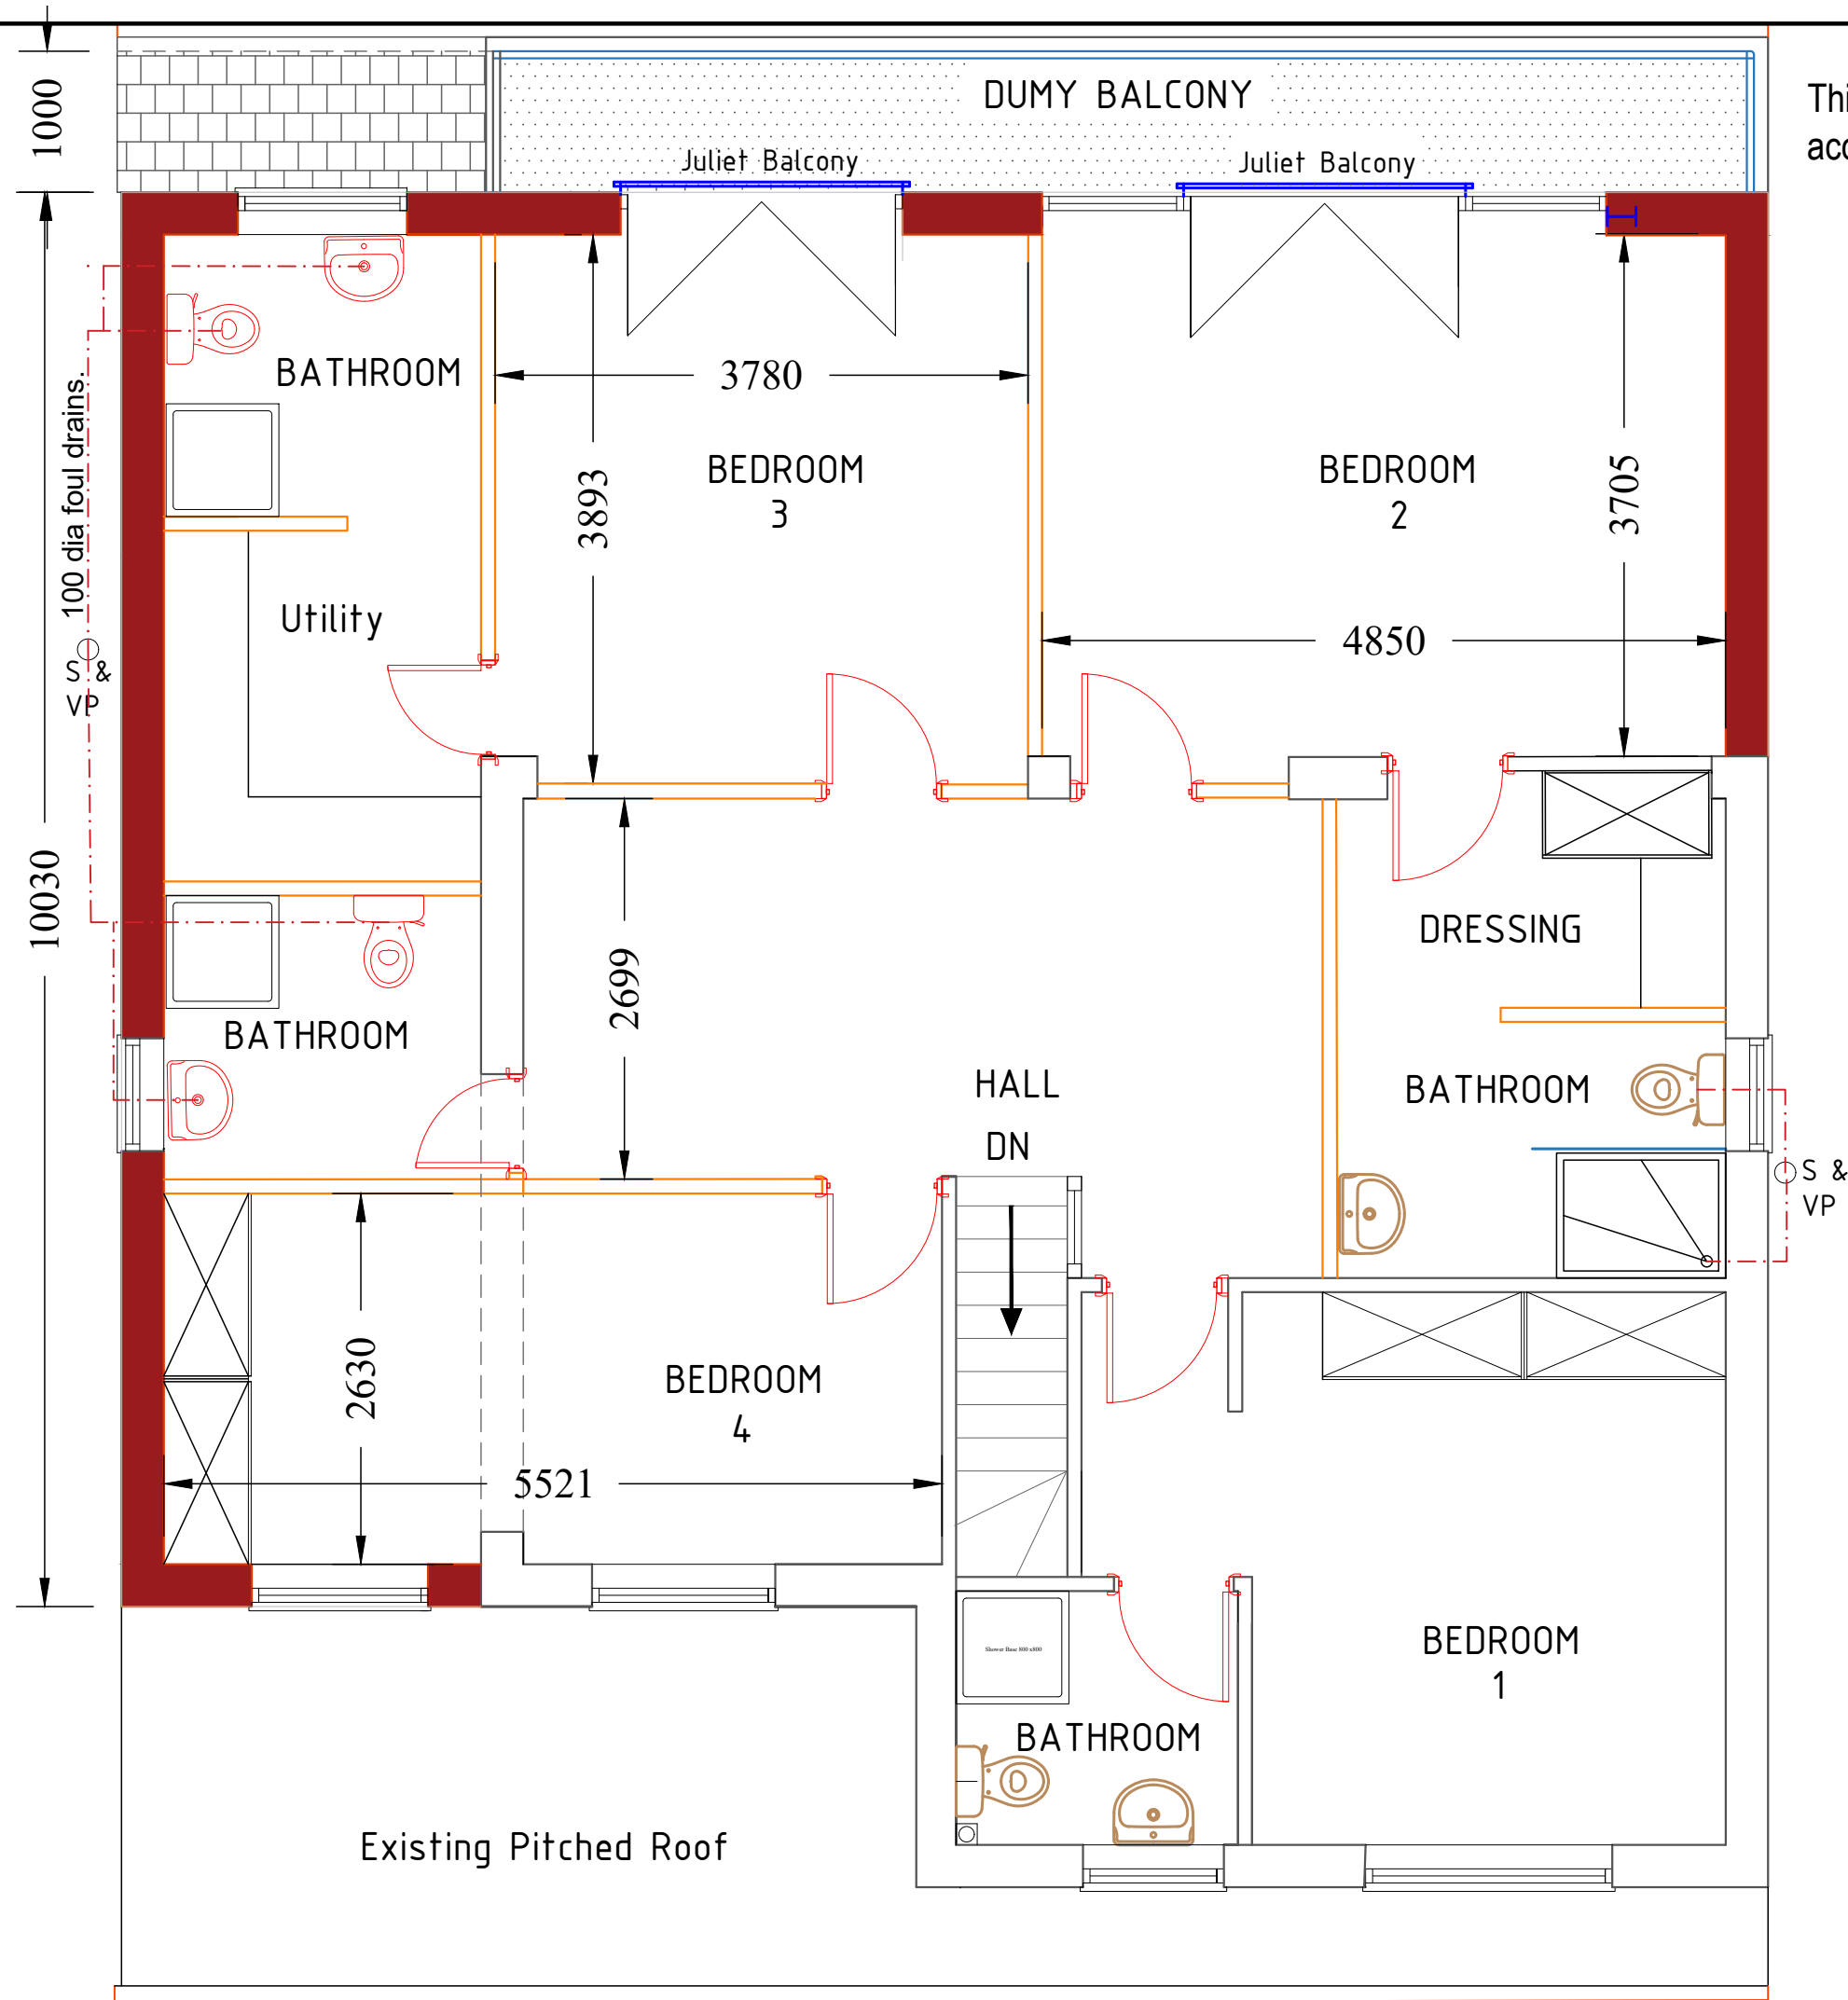

**Malik Enterprises**  
Architectural Service  
30 Carlton Drive, Wigston,  
Leicestershire UK LE18 1DF  
M: 07808 266330  
E: tanvir@malikenterprises.co.uk

|                                              |             |
|----------------------------------------------|-------------|
| PROJECT: House Extension                     |             |
| LOCATION: 3 Dellside Way, Rochdale. OL12 6XX |             |
| CLIENT: Mr. Asrar Ul Haq                     |             |
| TITLE: Proposed 1st. Floor Plan              |             |
| DATE: Jan. 2026                              | DRAWN: MTM  |
| DRAWING No: M1705/22-07                      | SCALE: 1:50 |