




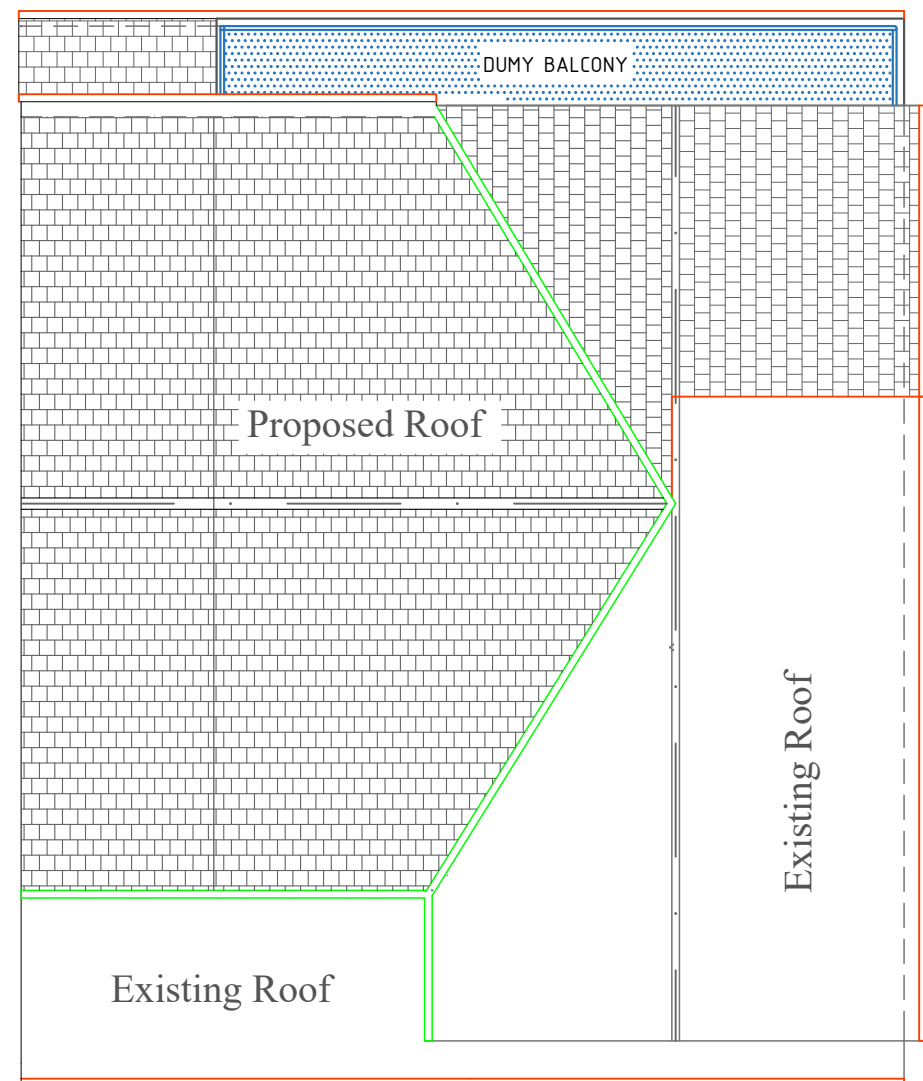

Proposed Roof Plan

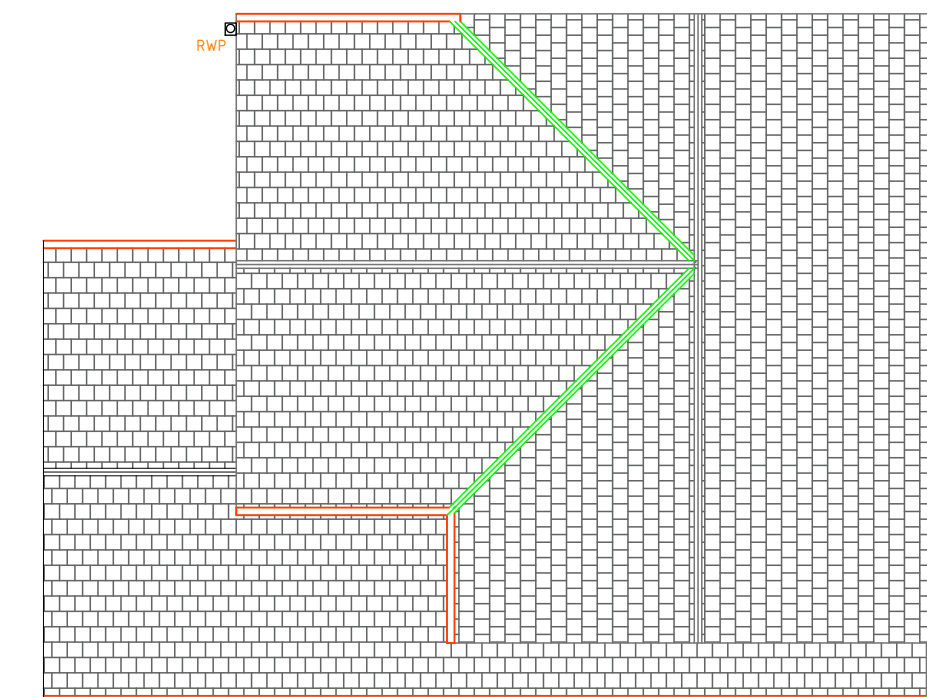

Existing Roof Plan

 

☐ FOR COMMENT ☐ FOR PLANNING PERMISSION ☐ FOR BUILDING REGULATIONS



Malik Enterprises
Architectural Service
30 Carlton Drive, Wigston,
Leicestershire UK LE18 1DF
M: 07808 266330
E : tanvir@malikenterprises.co.uk

PROJECT: House Extension	
LOCATION: 3 Dellside Way, Rochdale. OL12 6XX	
CLIENT: Mr. Asrar Ul Haq	
TITLE: Roof Plans	
DATE: Jan. 2026	DRAWN: MTM
DRAWING No: M1705/22-09	SCALE:1:100