

Elevation Materials Key

- A

Built-Up Profiled Cladding
Profiled cladding laid horizontally.
Colour: RAL 080 70 05 Goosewing Grey
- B

Built-Up Profiled Cladding
Trapezoidal profiled cladding laid vertically.
Colour: RAL 7016 Anthracite
- C

Built-Up Profiled Cladding
Trapezoidal profiled cladding laid horizontally.
Colour: RAL 7016 Anthracite
- D

Curtain Walling with Matching Doors
PPC Aluminium framed double glazed doors, curtain walling and spandrel panels.
Frame colour: RAL 7016 Anthracite
- E

Plastisol Coated Steel Coping
Colour: Ral 7016 (Anthracite)
- F

PPC Aluminium Flashing
Colour: RAL 5003 Sargasso

- G

Feature Portico - PPC Pressed Metal Box Profiles
Colour: RAL 5003 Sargasso
- H

Fire Exit Doors
Pre-finished insulated fire exit doors.
Colour to match adjacent cladding.
- I

Loading Door
Pre-finished insulated loading doors.
Colour: RAL 5003 Sargasso
- J

Dock Leveller
Pre-finished insulated dock doors.
Colour: RAL 5003 Sargasso
- K

Precast Concrete Dock Leveller Wall
- L


Roof
HPS200 Ultra Coated roof sheeting
Colour: RAL 080 70 05 Goosewing Grey

- M

Rooflights
Profiled rooflights
- N

Glazed Canopy
RAL to match curtain walling

Elevations Key

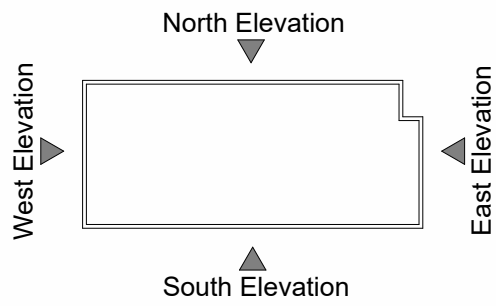

General Notes:

This drawing is the property of Fletcher-Rae (UK) Limited and copyright is reserved by them. The drawing is not to be copied, reproduced or re-distributed either in whole or in part without the prior written consent of Fletcher-Rae (UK) Limited.

The originator shall have no responsibility for any liability, loss, cost, damage or expense arising from or relating to any use of this document other than for its intended purpose on this project.


This drawing shall be read in conjunction with all other relevant drawings, specifications and associated documentation. Any discrepancies, errors or omissions are to be reported to the originator before proceeding with work.

All dimensions are to be checked on site by the contractor prior to proceeding with any work. This drawing shall not be scaled to ascertain any dimensions. Work to agreed dimensions only.

DISCLAIMER
When this drawing is issued in CAD, it is an uncontrolled version issued for information only, to enable the recipient to prepare their own documents/ drawings for which they are solely responsible.


SOFTWARE INTEROPERABILITY
Fletcher-Rae (UK) Limited prepared this drawing using Autodesk®REVIT.

Fletcher-Rae (UK) Limited does not accept liability for any loss or degradation of any information held in the drawing resulting from the translation from the original file format to any other file format or from the recipients reading of it in any other programme.

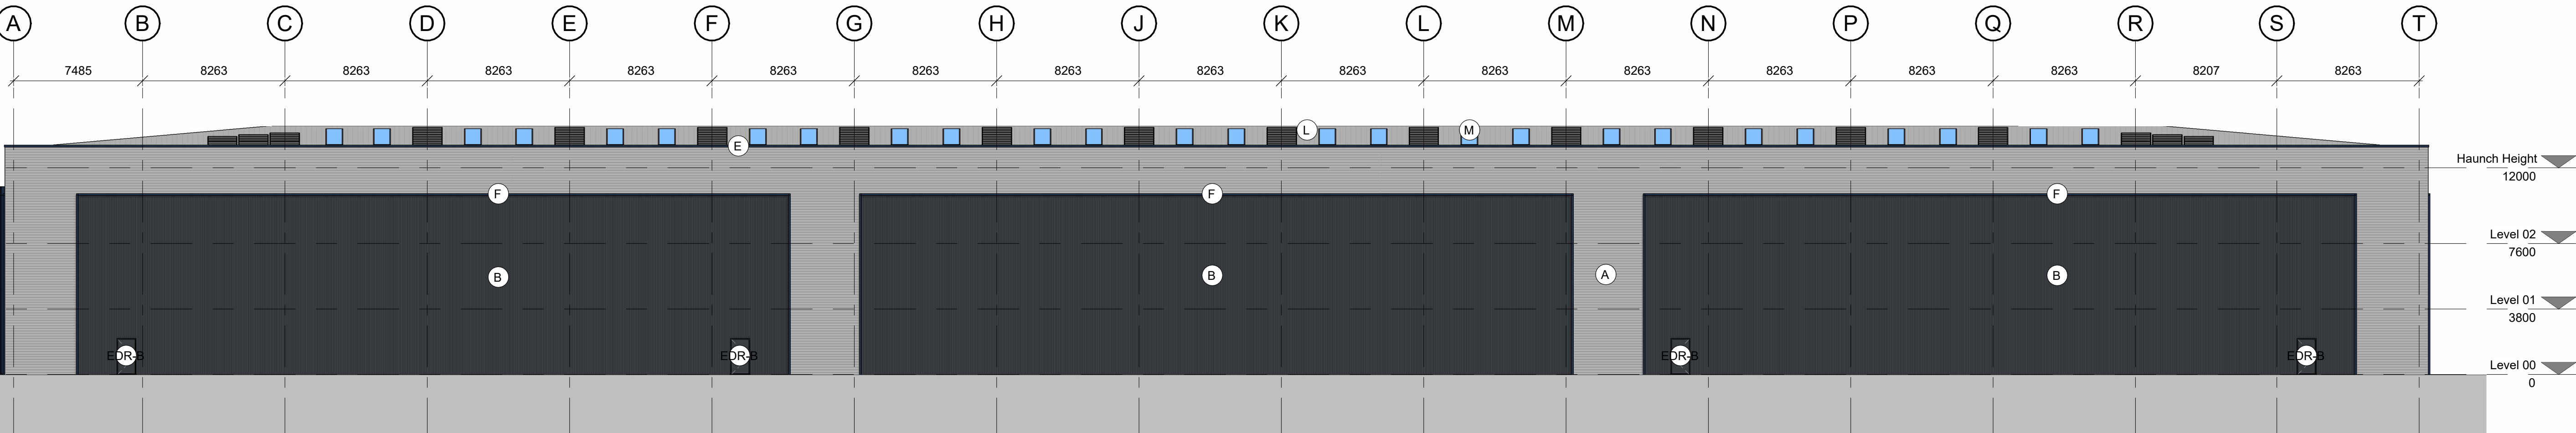


Proposed South Elevation

1 : 200

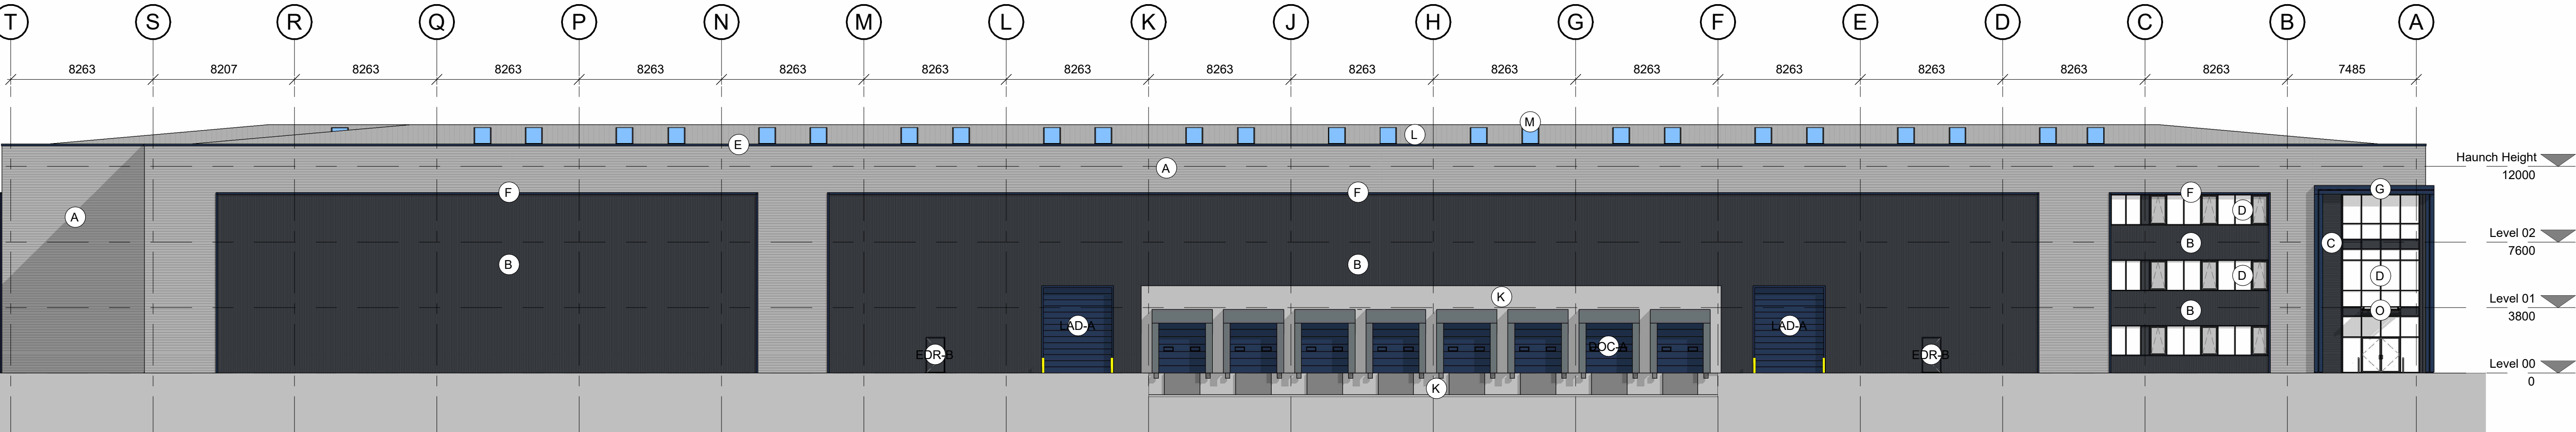


Proposed North Elevation

1 : 200

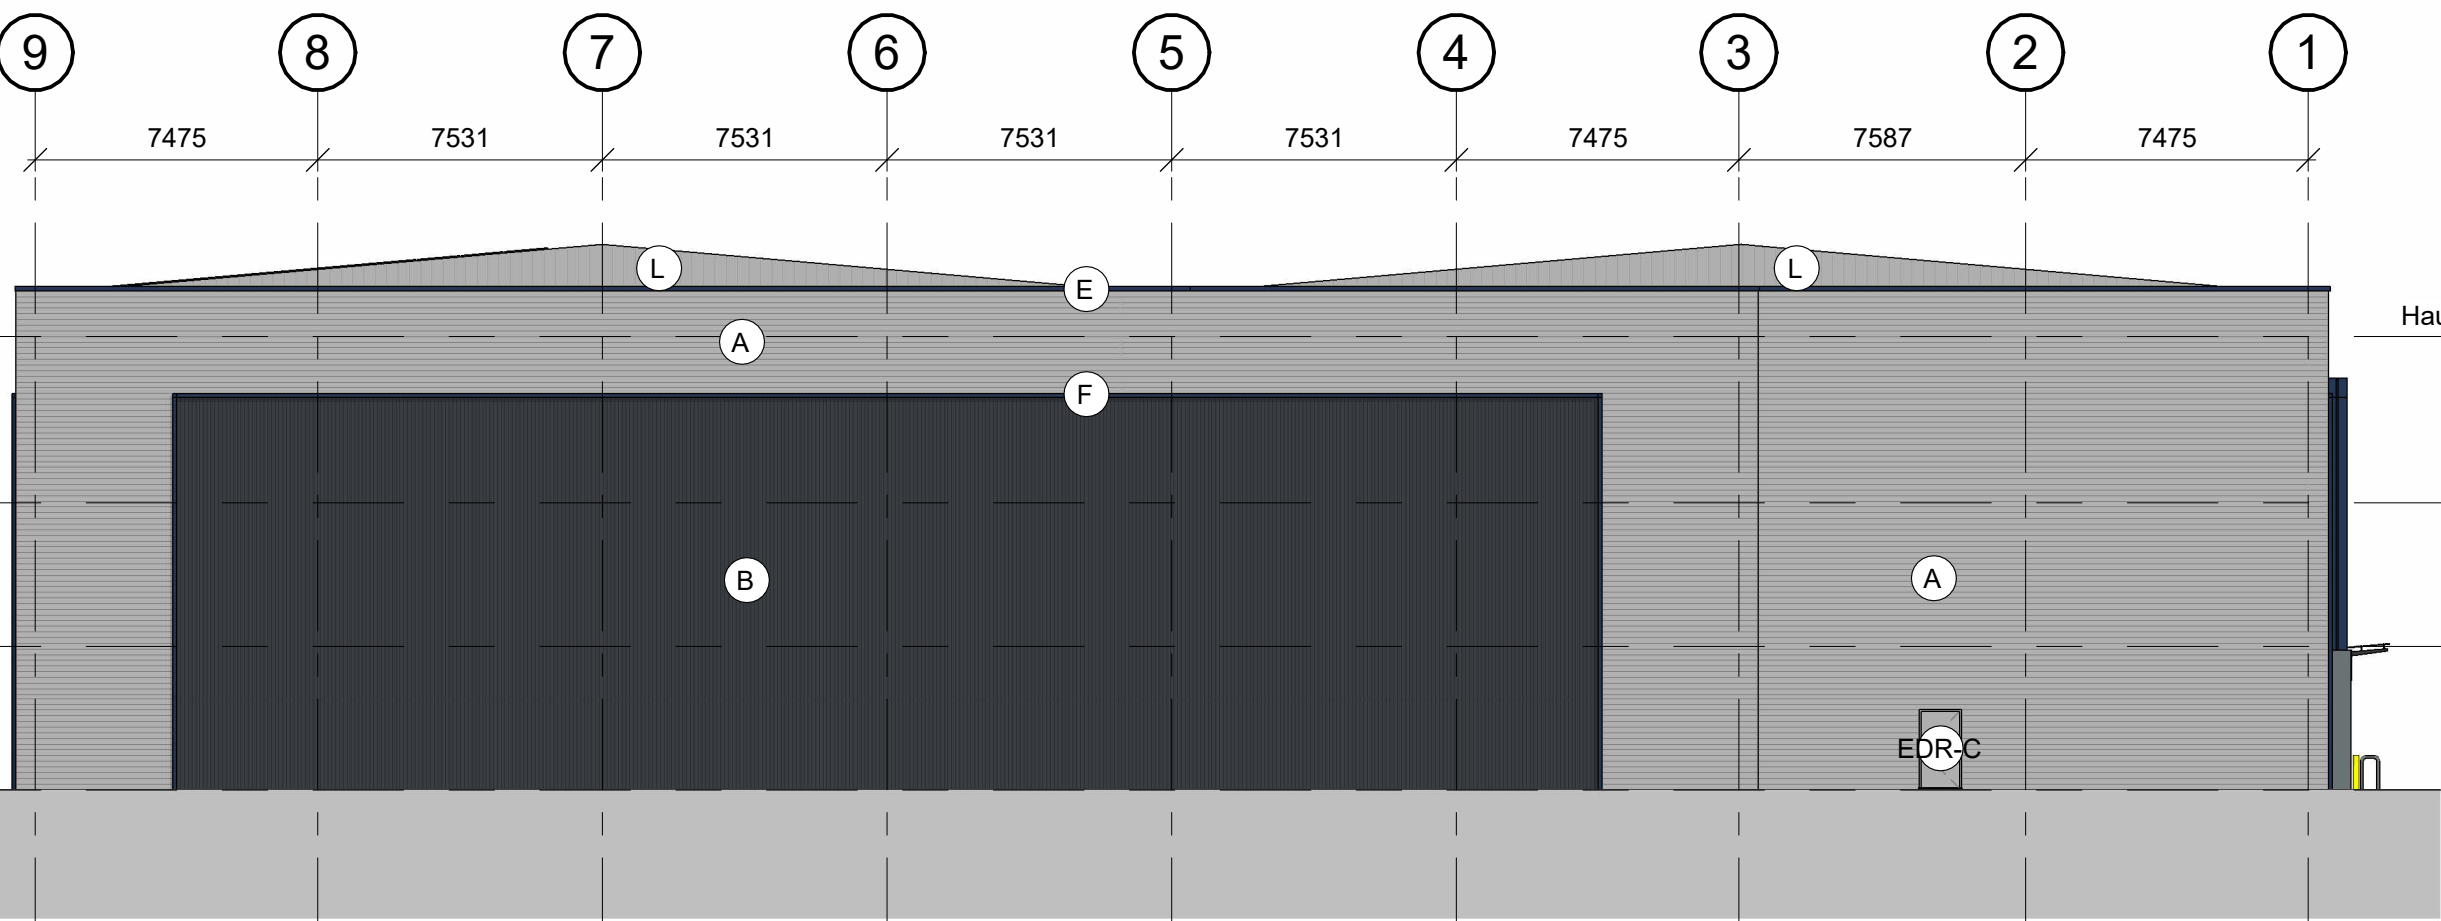

Proposed East Elevation

1 : 200

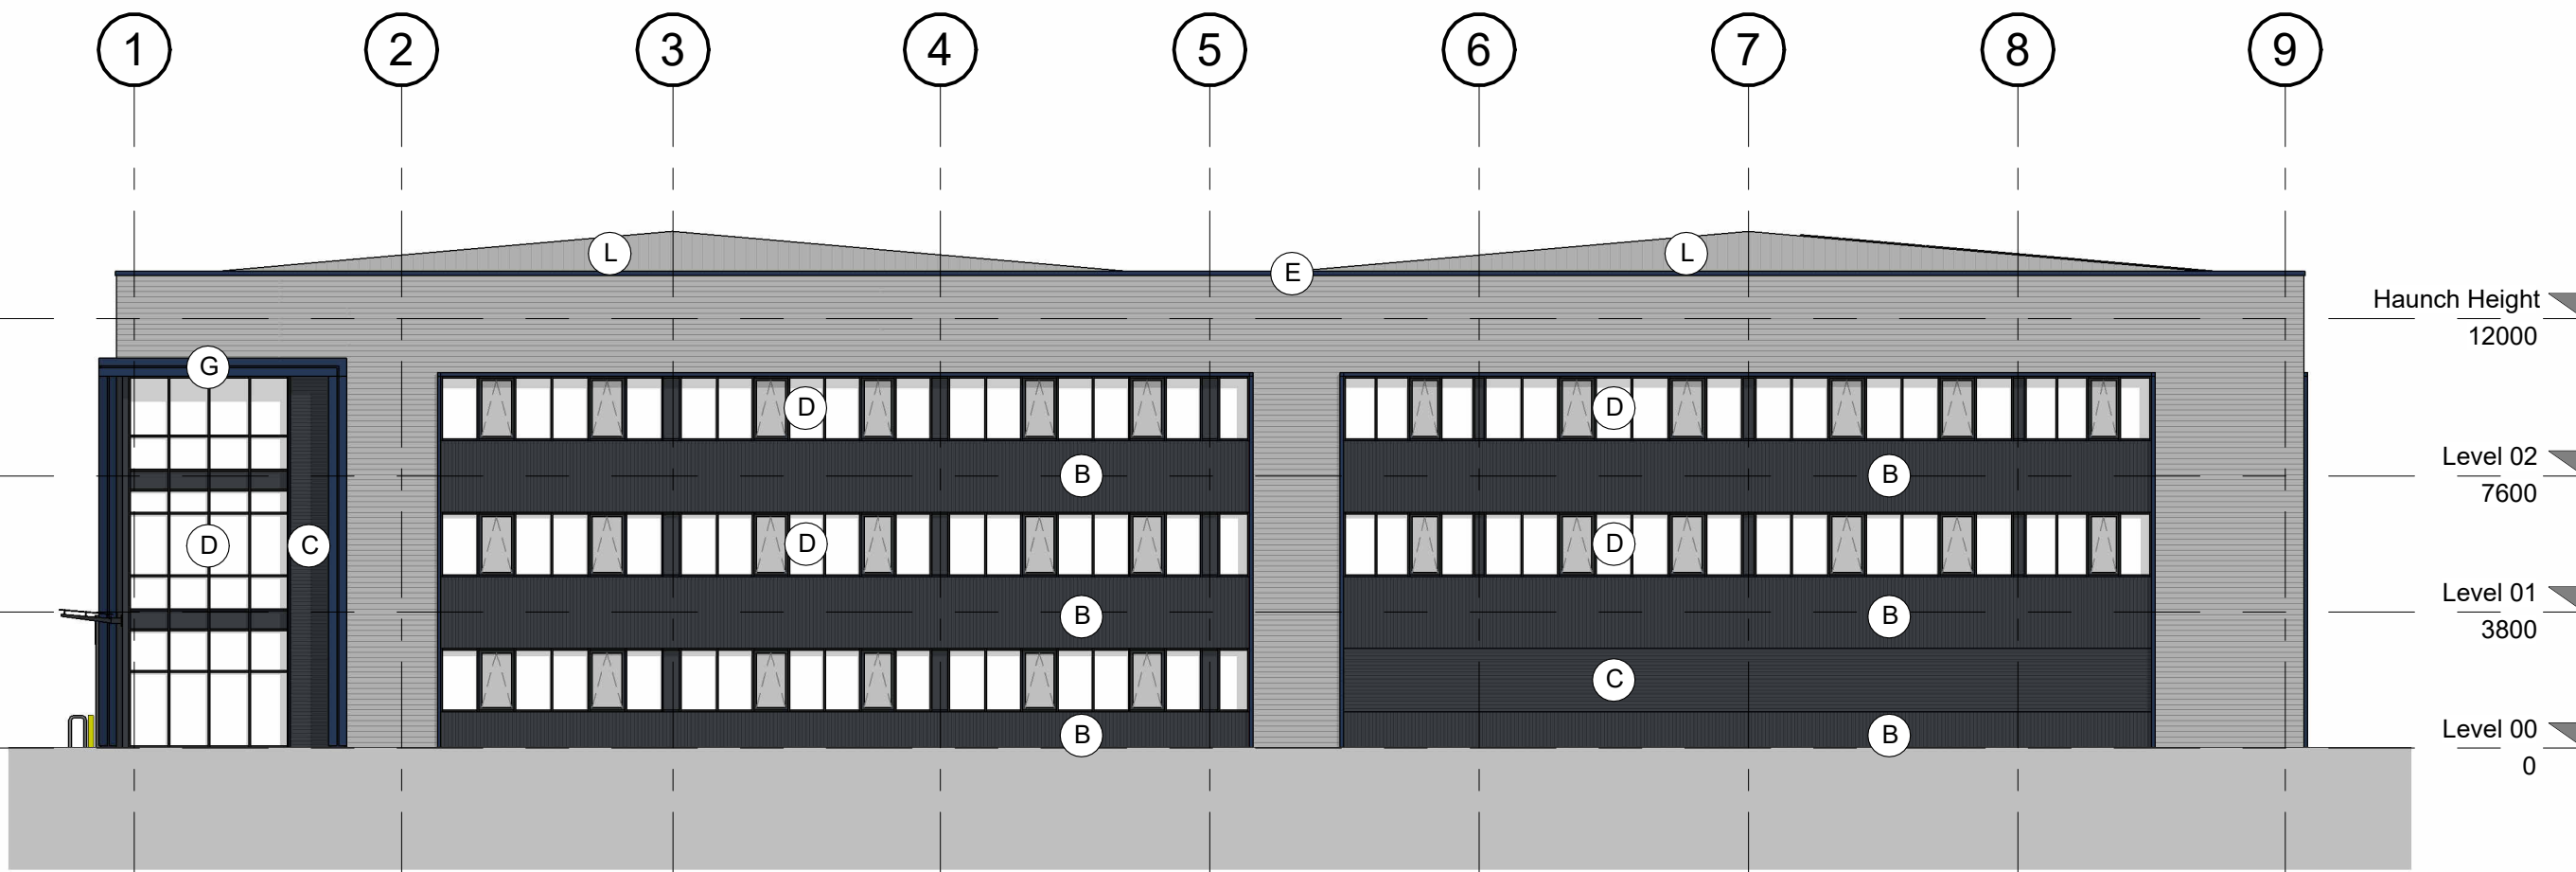

Proposed West Elevation

1 : 200

P02	Material A and portico flashing profile amended	JB	25.02.26
P01	Issued for planning	JB	02.02.26
Rev	Revision Details	Drawn	Date Chk'd
Project No: 25026			
Suitability S4 SUITABLE FOR STAGE APPROVAL			
Status			

Client:

Chancerygate

Project:

Birch Business Park - Unit B

Sheet Name:

Proposed GA Elevations

Drawing No:

25026-HFR-UB-ZZ-DR-A-A-9020 P02

Drawn By

JB

Created

Rev.

P02

Scale

1 : 200 @ A1

HORIZON

fletcher | rae

Level 12, Tower 12, 18-22 Bridge Street, Manchester, M3 3BZ

t +44 (0) 161 242 1140
w www.fletcher-rae.com
e info@fletcher-rae.com