


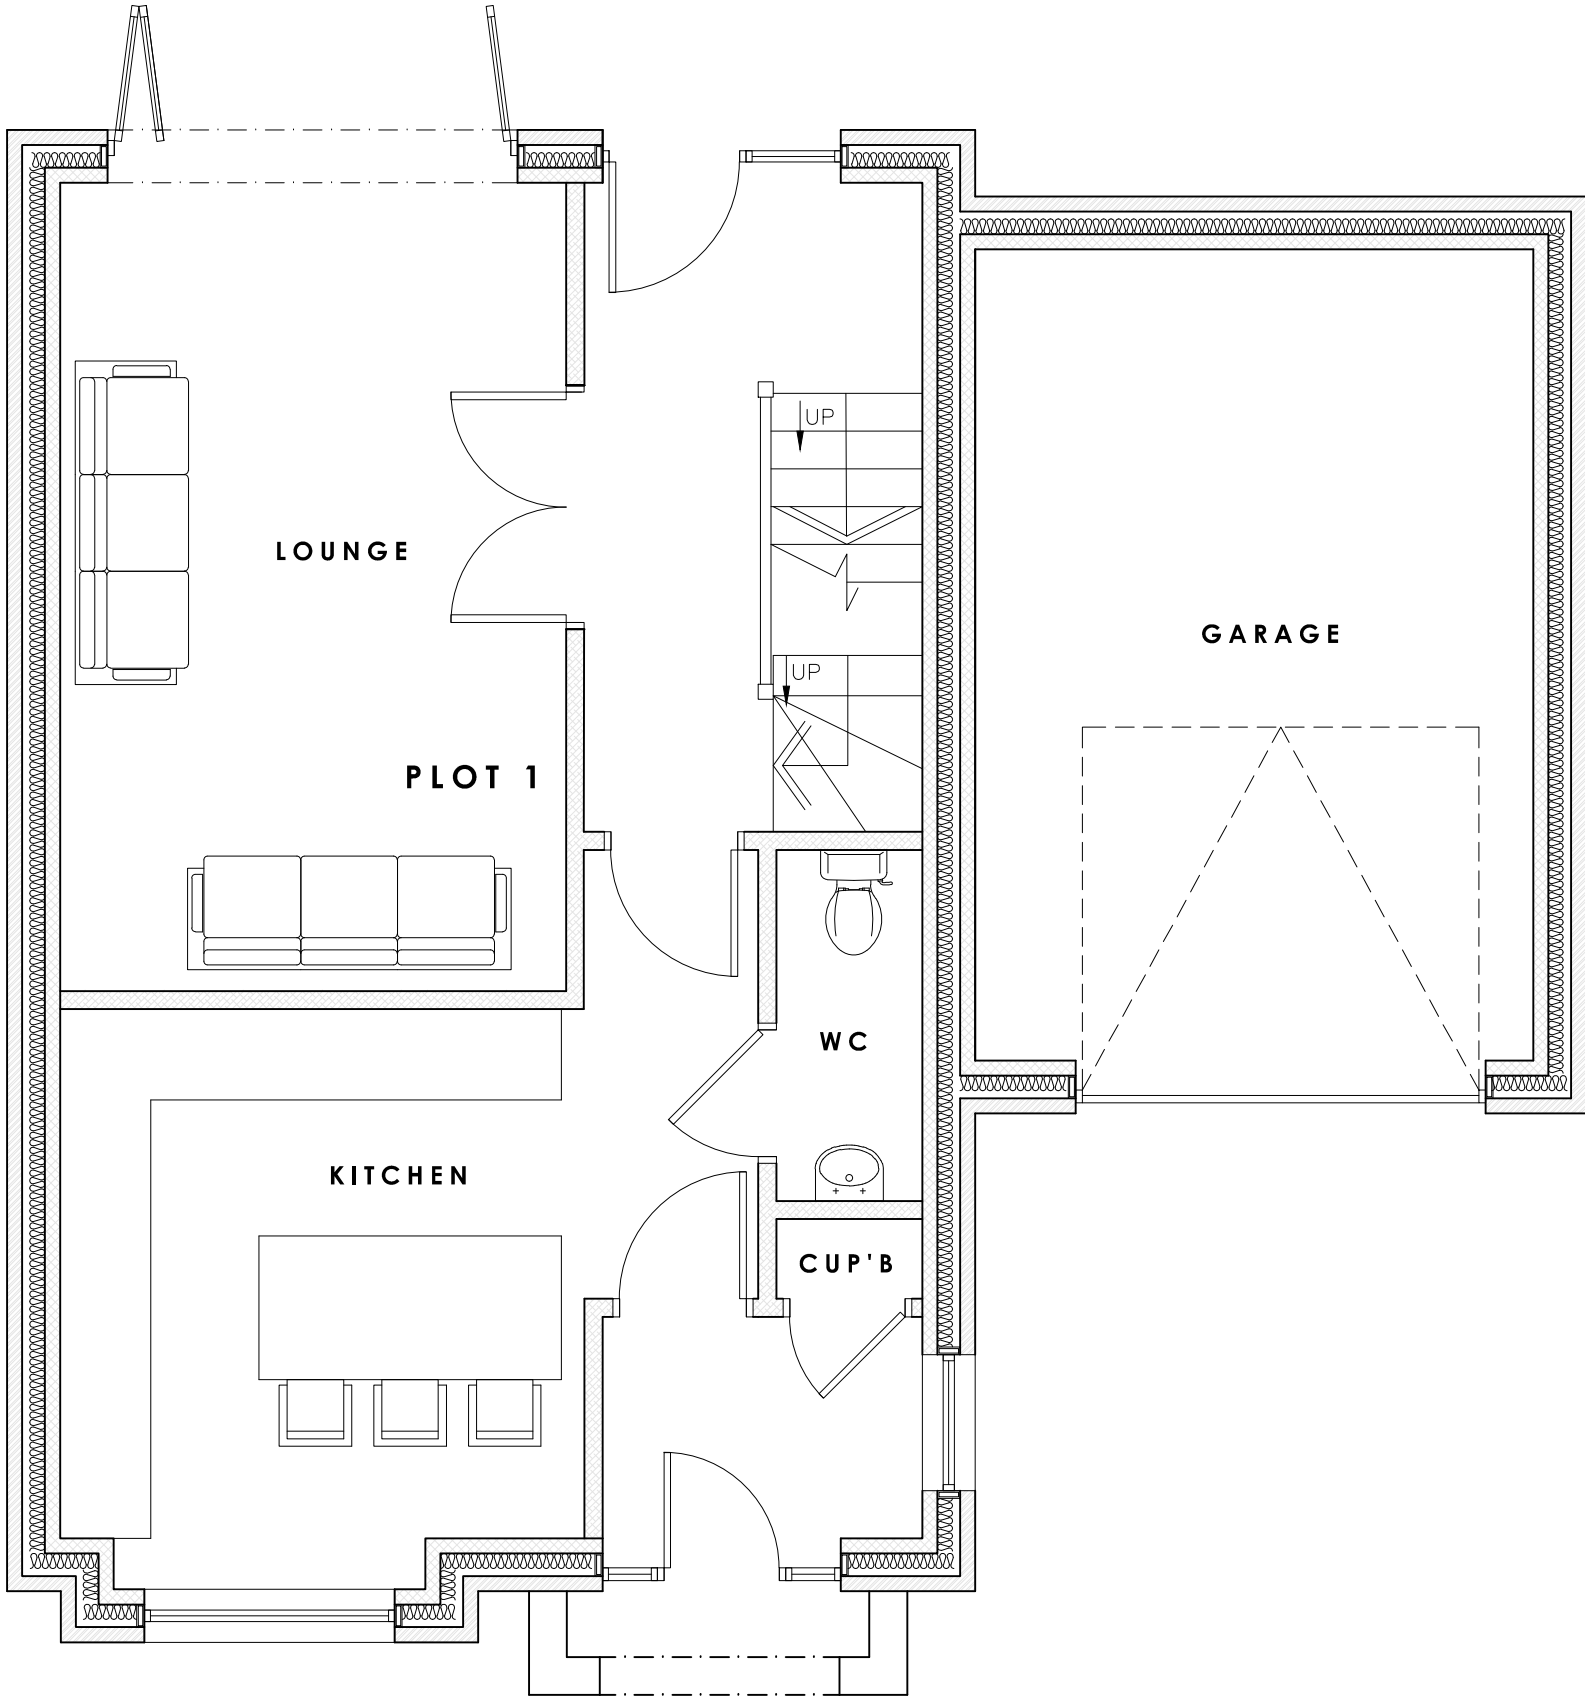
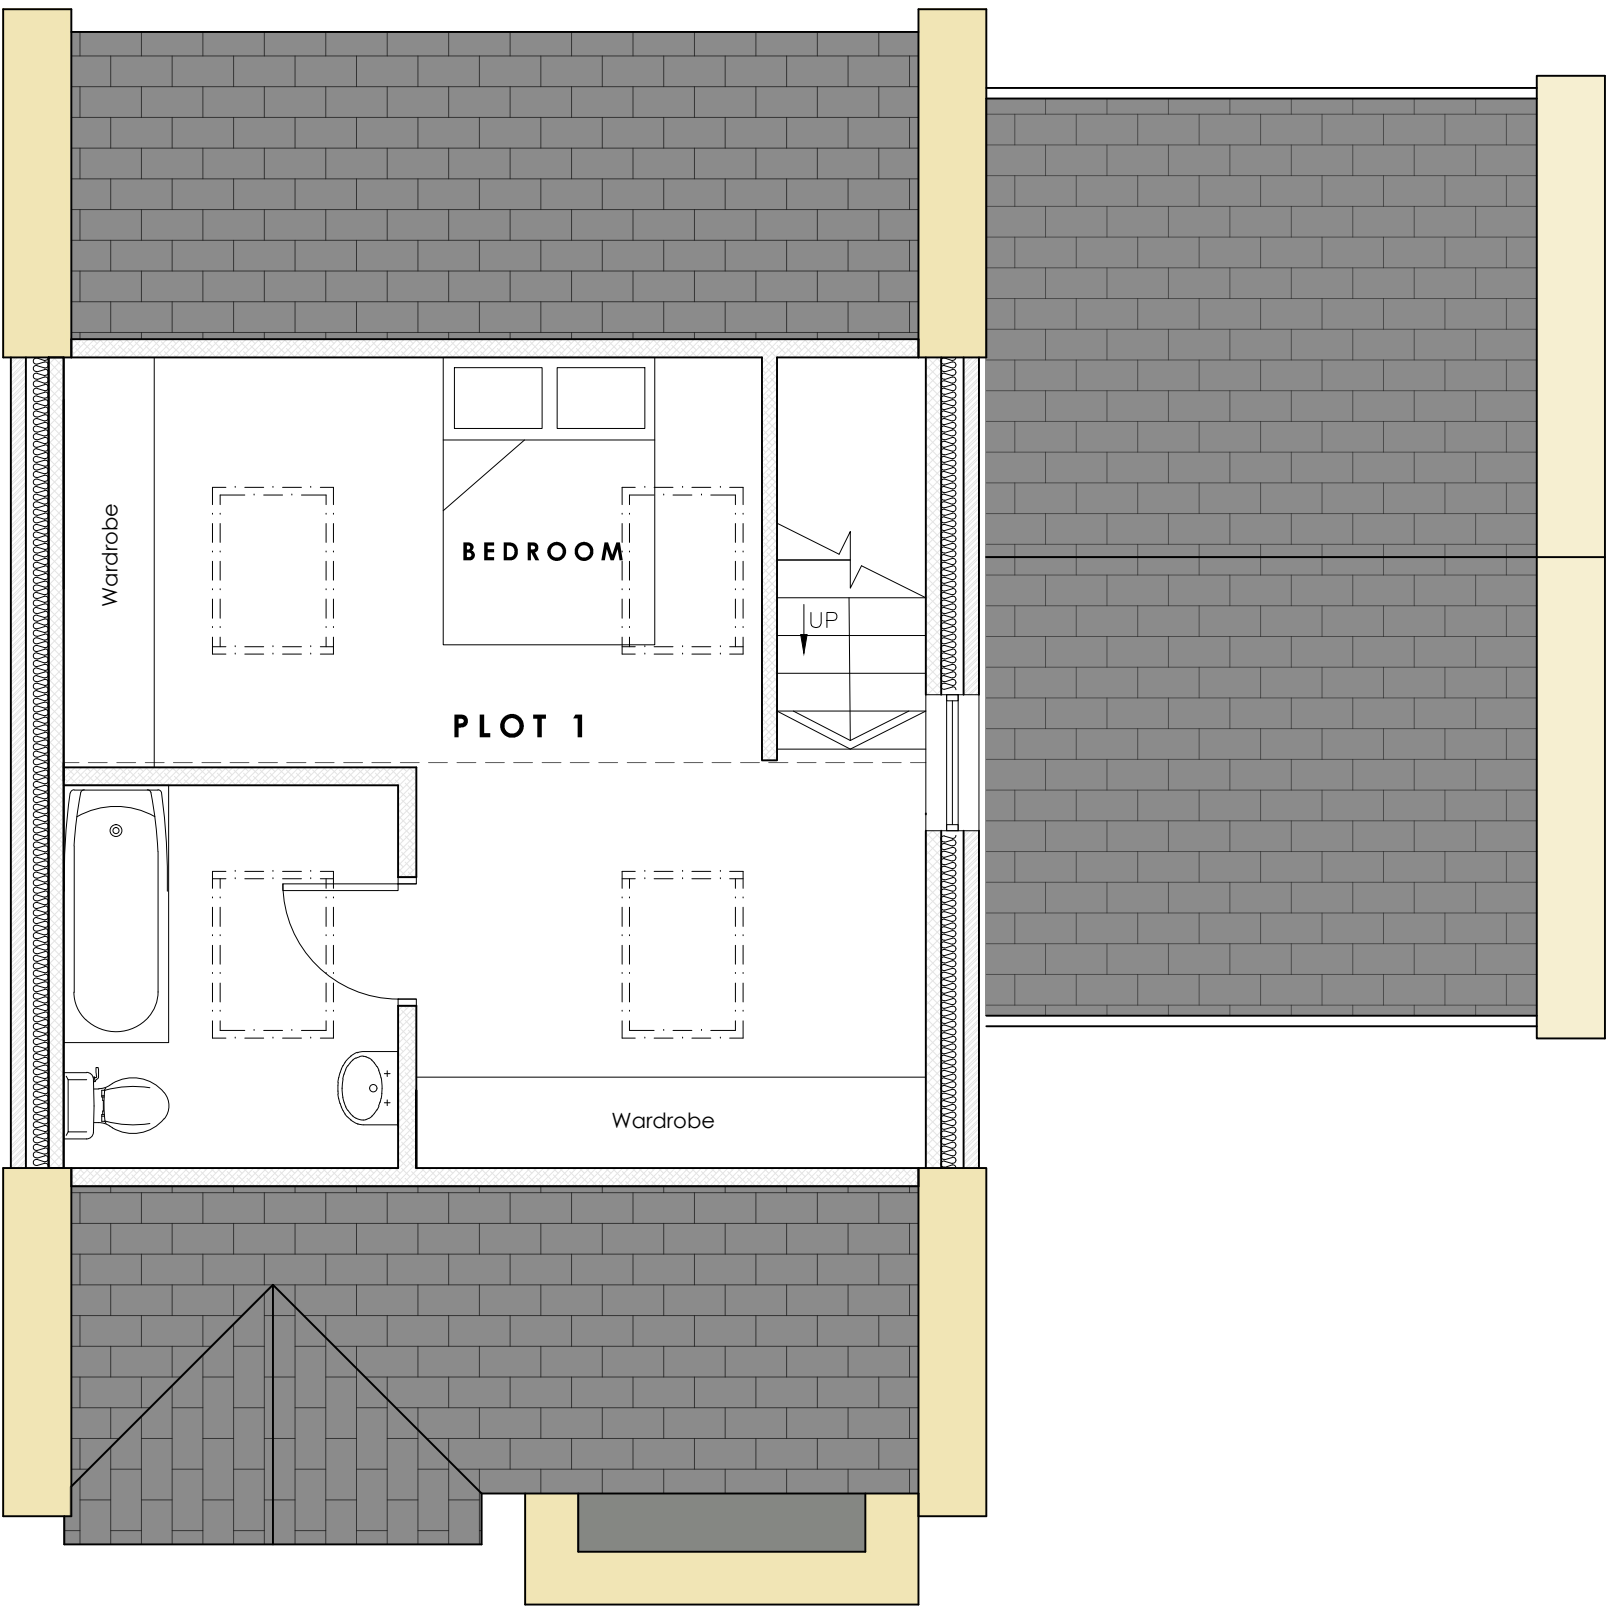


 


GROUND FLOOR PLAN AS APPROVED (1:50)

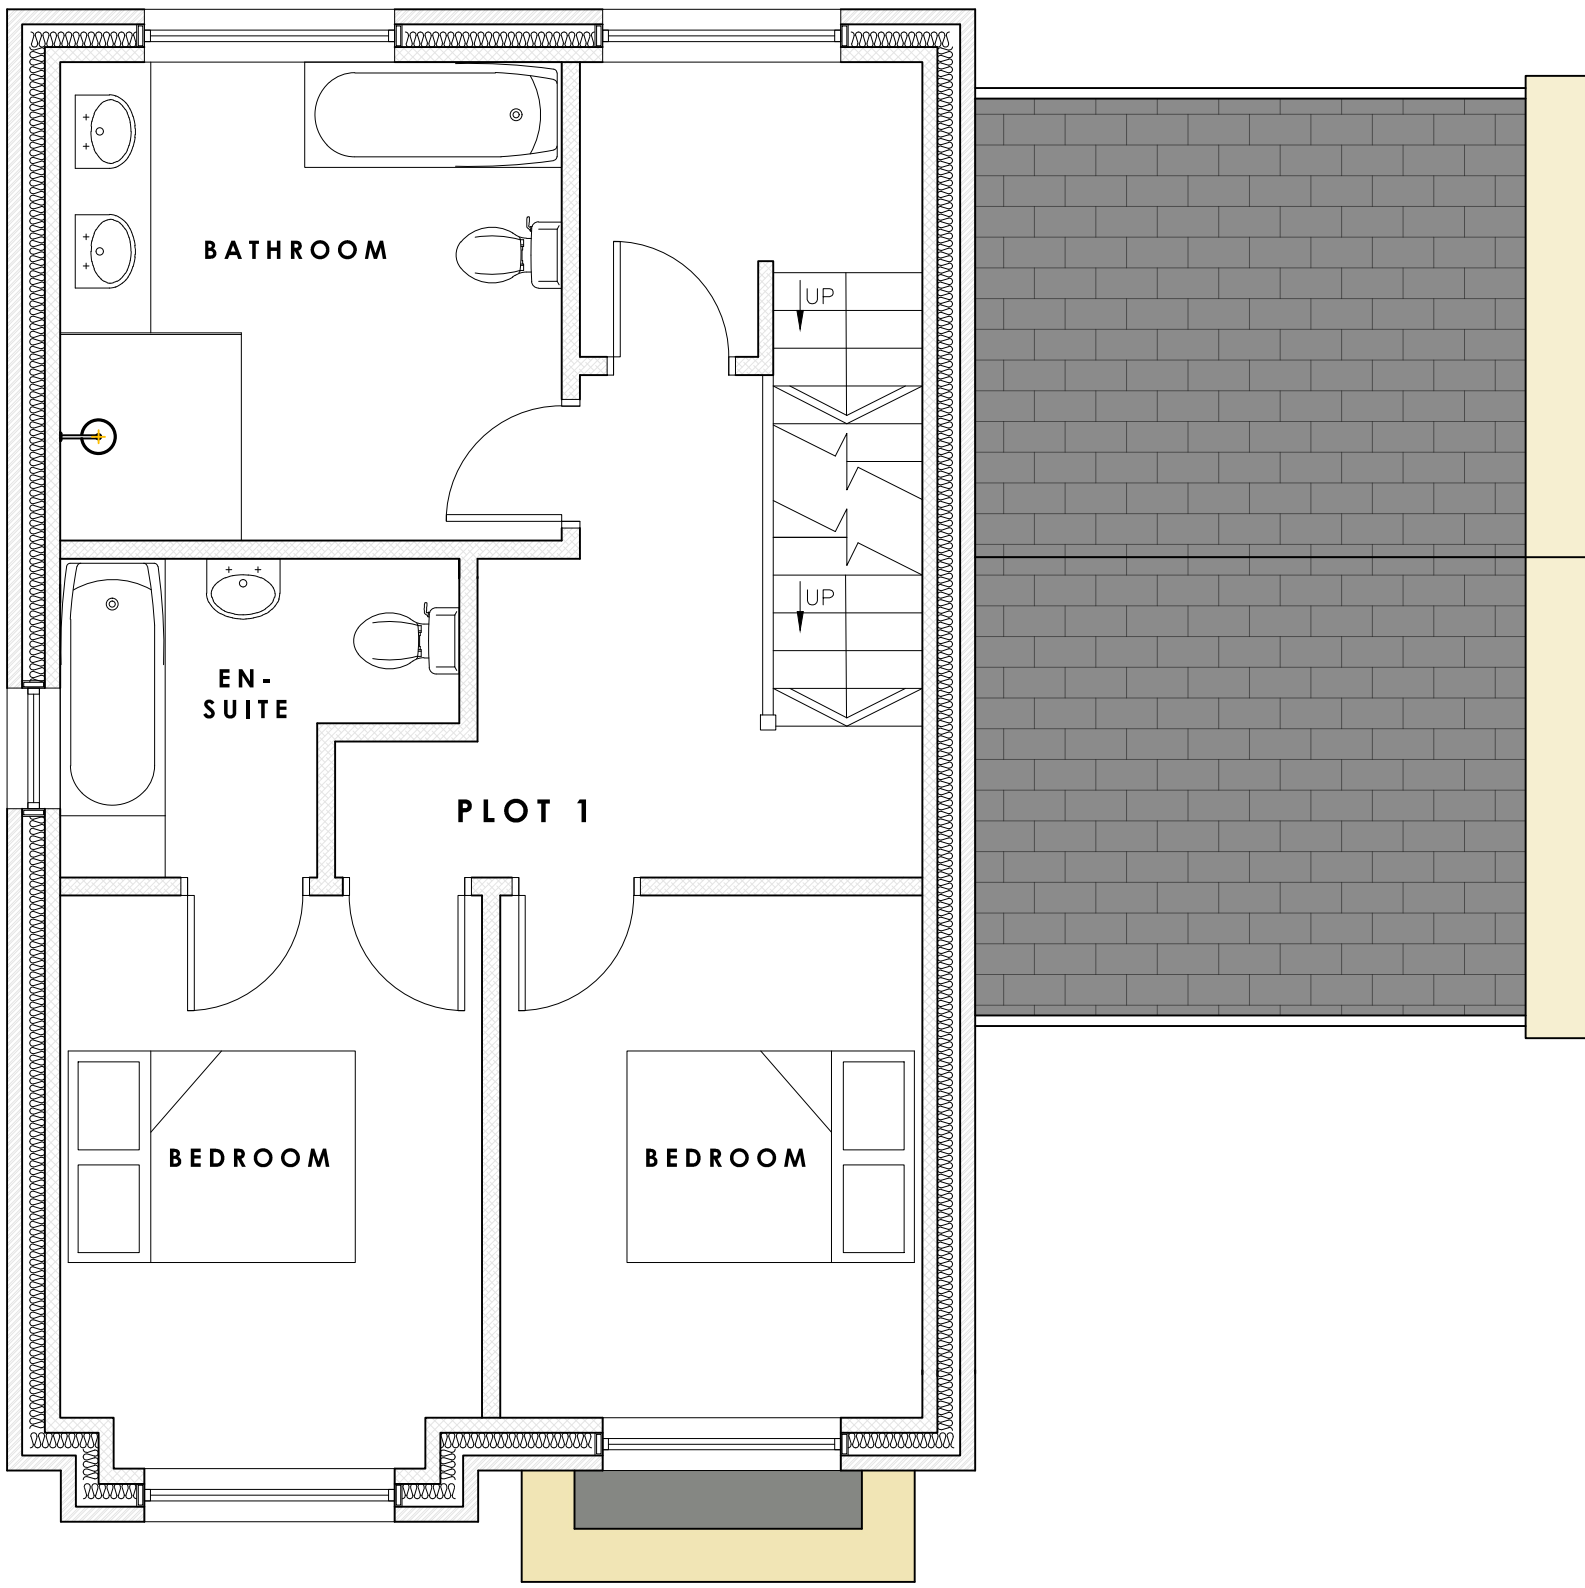


SECOND FLOOR PLAN AS APPROVED (1:50)

 

FIRST FLOOR PLAN AS APPROVED (1:50)

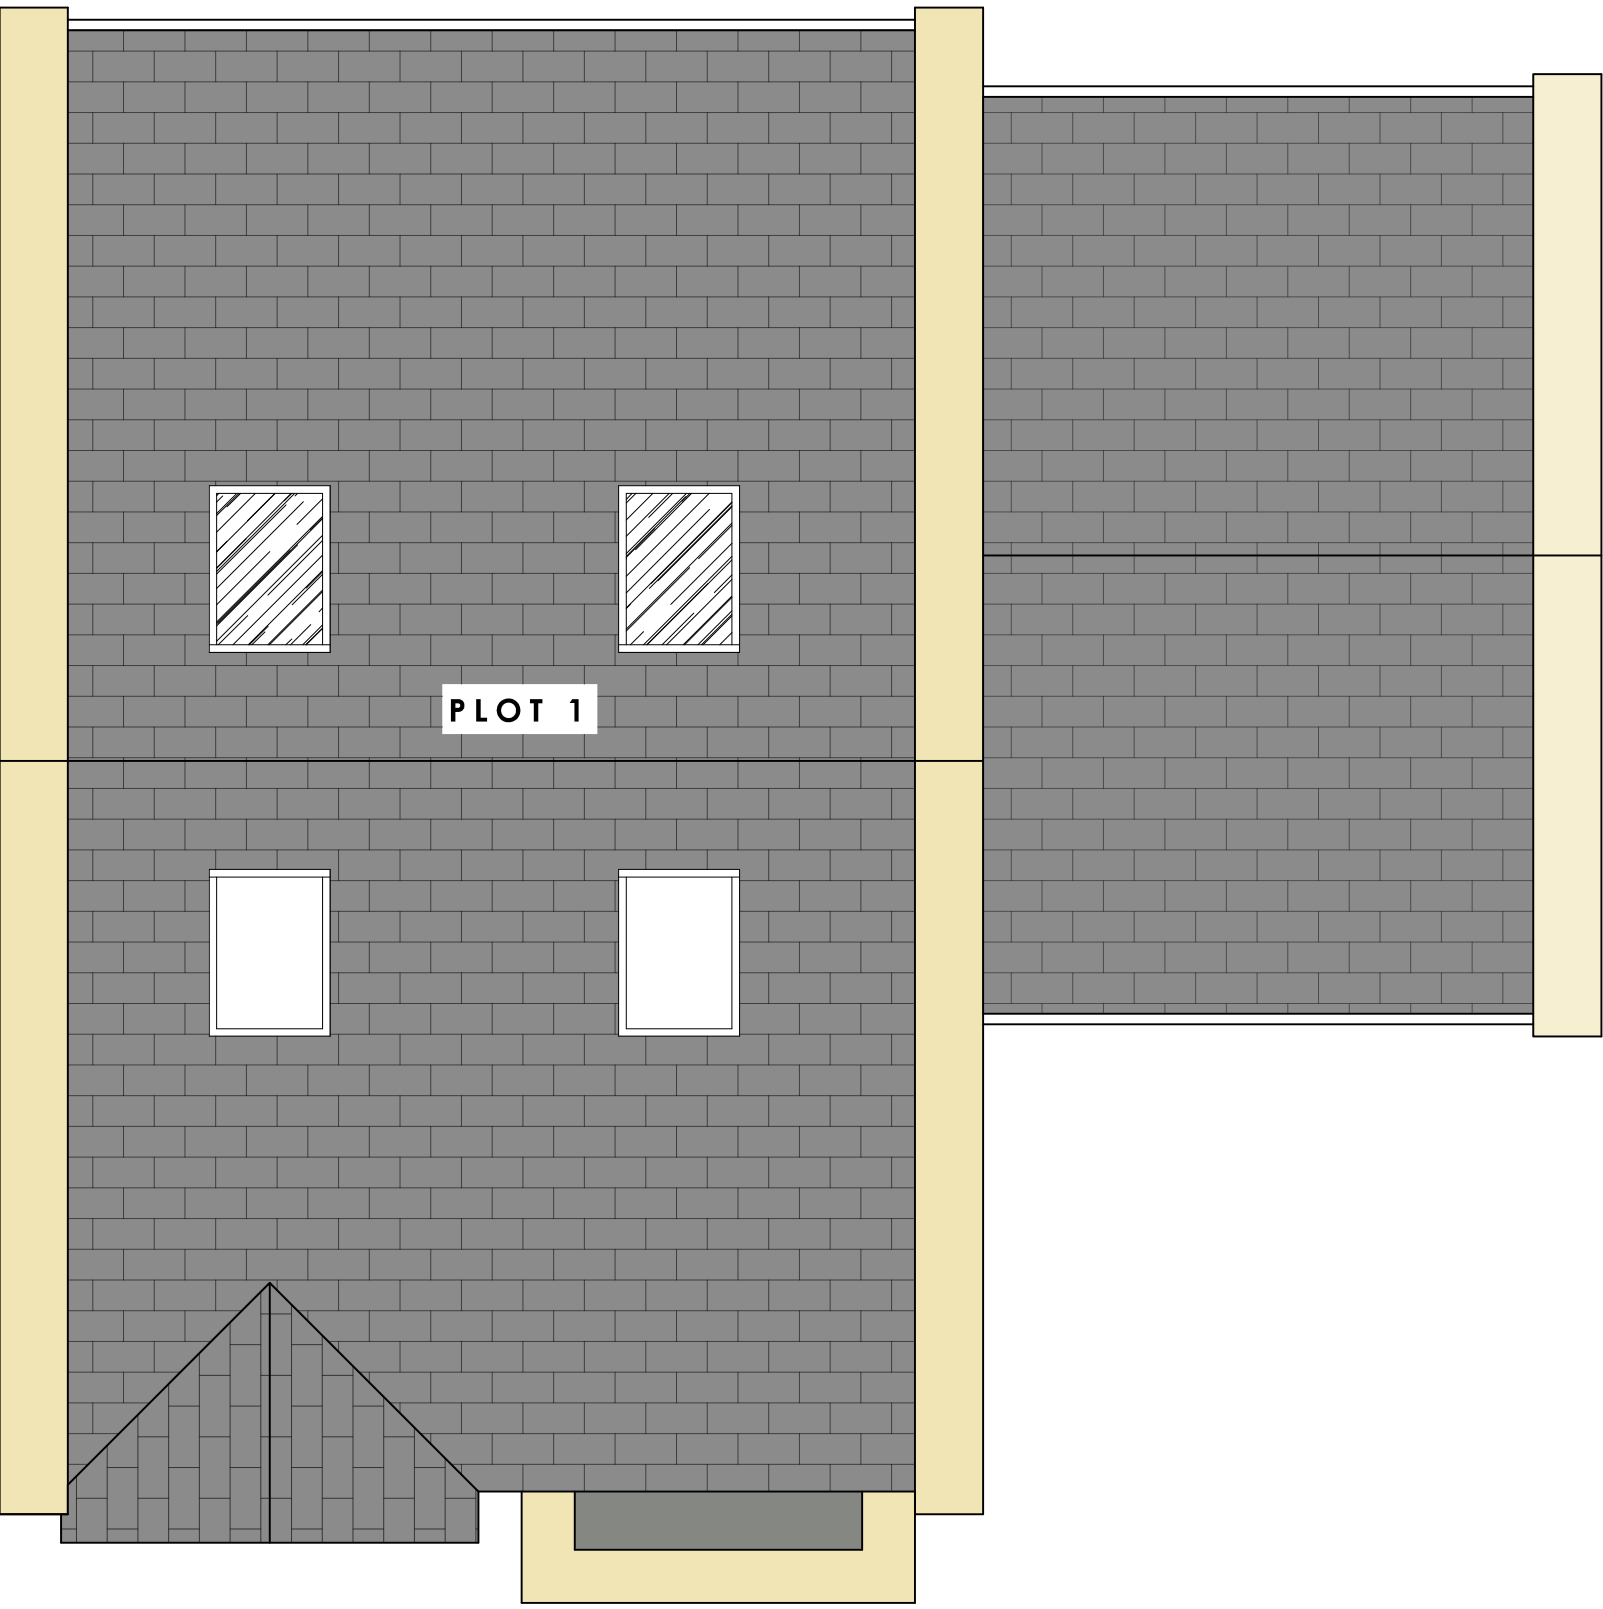

ROOF PLAN AS APPROVED (1:50)

 

Rev	Description	By	Date
HADAS ARCHITECTURAL ARCHITECTURAL DESIGN			
769 Rochdale Road, Slattocks, Middleton, Manchester M24 2RA			
(HILLBANK STREET) Land Adjacent to Rochdale Road, Slattocks, Middleton M24 2RA PLOT 1 PLANS AS APPROVED			
DRAWN	JW	DATE	26-02-26
SCALE	1:50	REV.	-
@A1		DRAWING NO. 2501- 1202	