




Proposed Rear Elevation
1 : 100

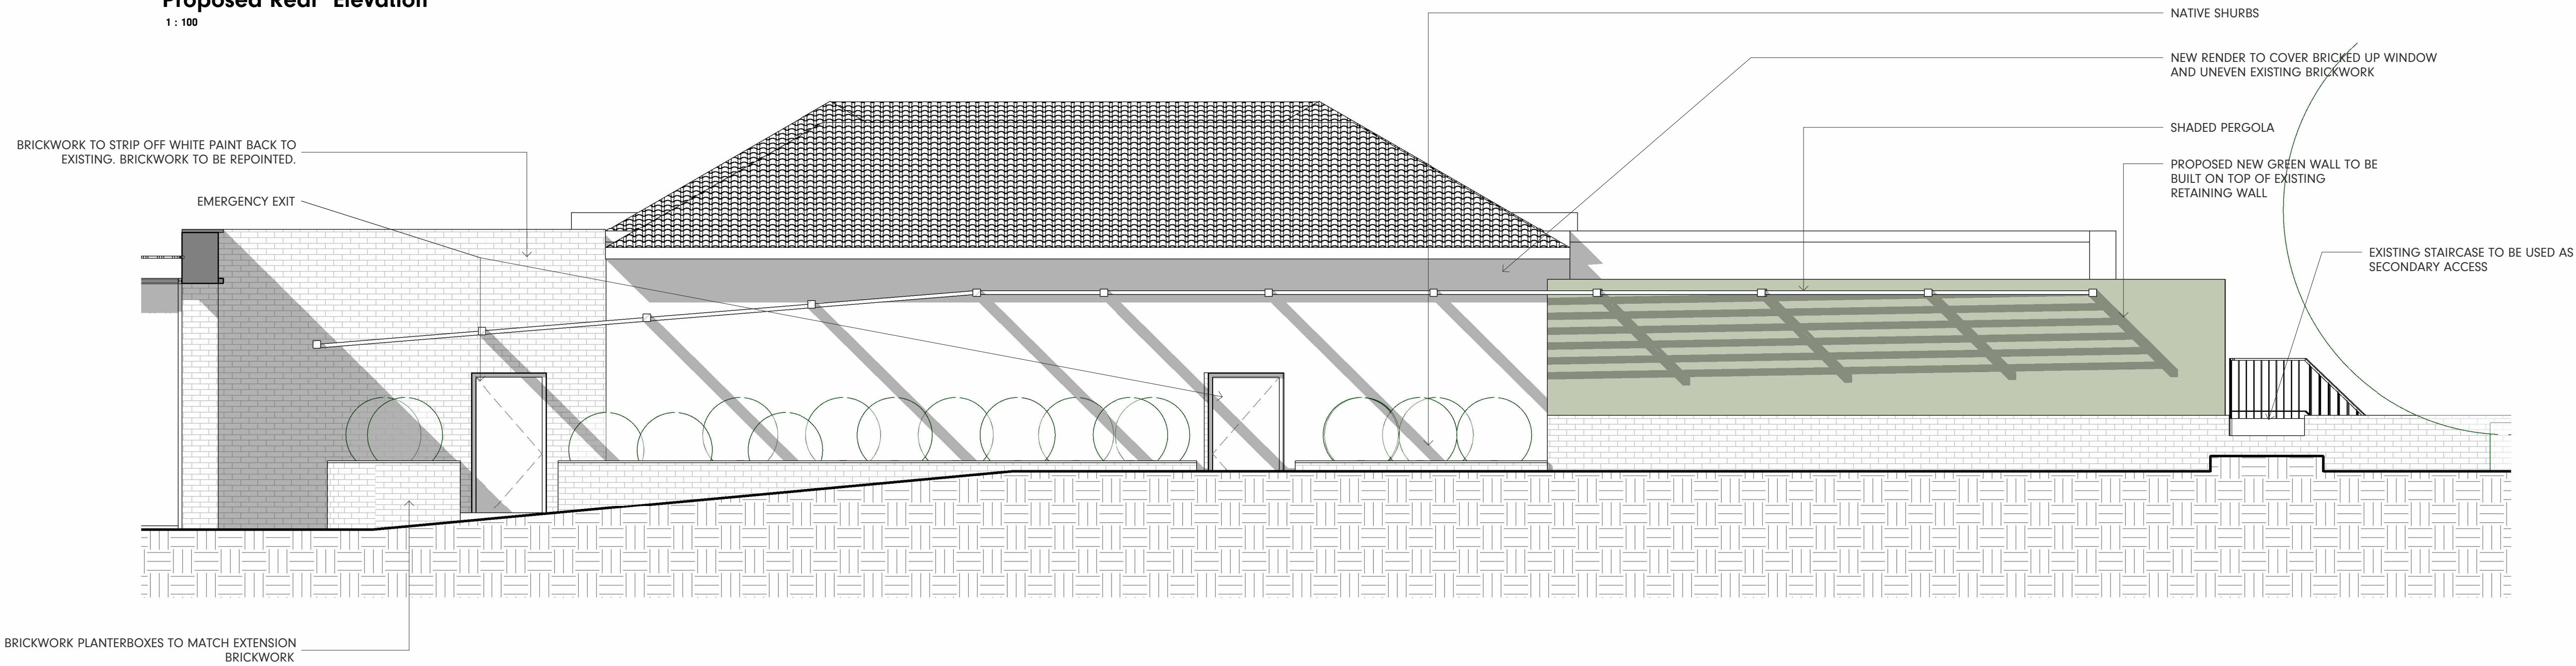

Rear Elevation Callout
1 : 50

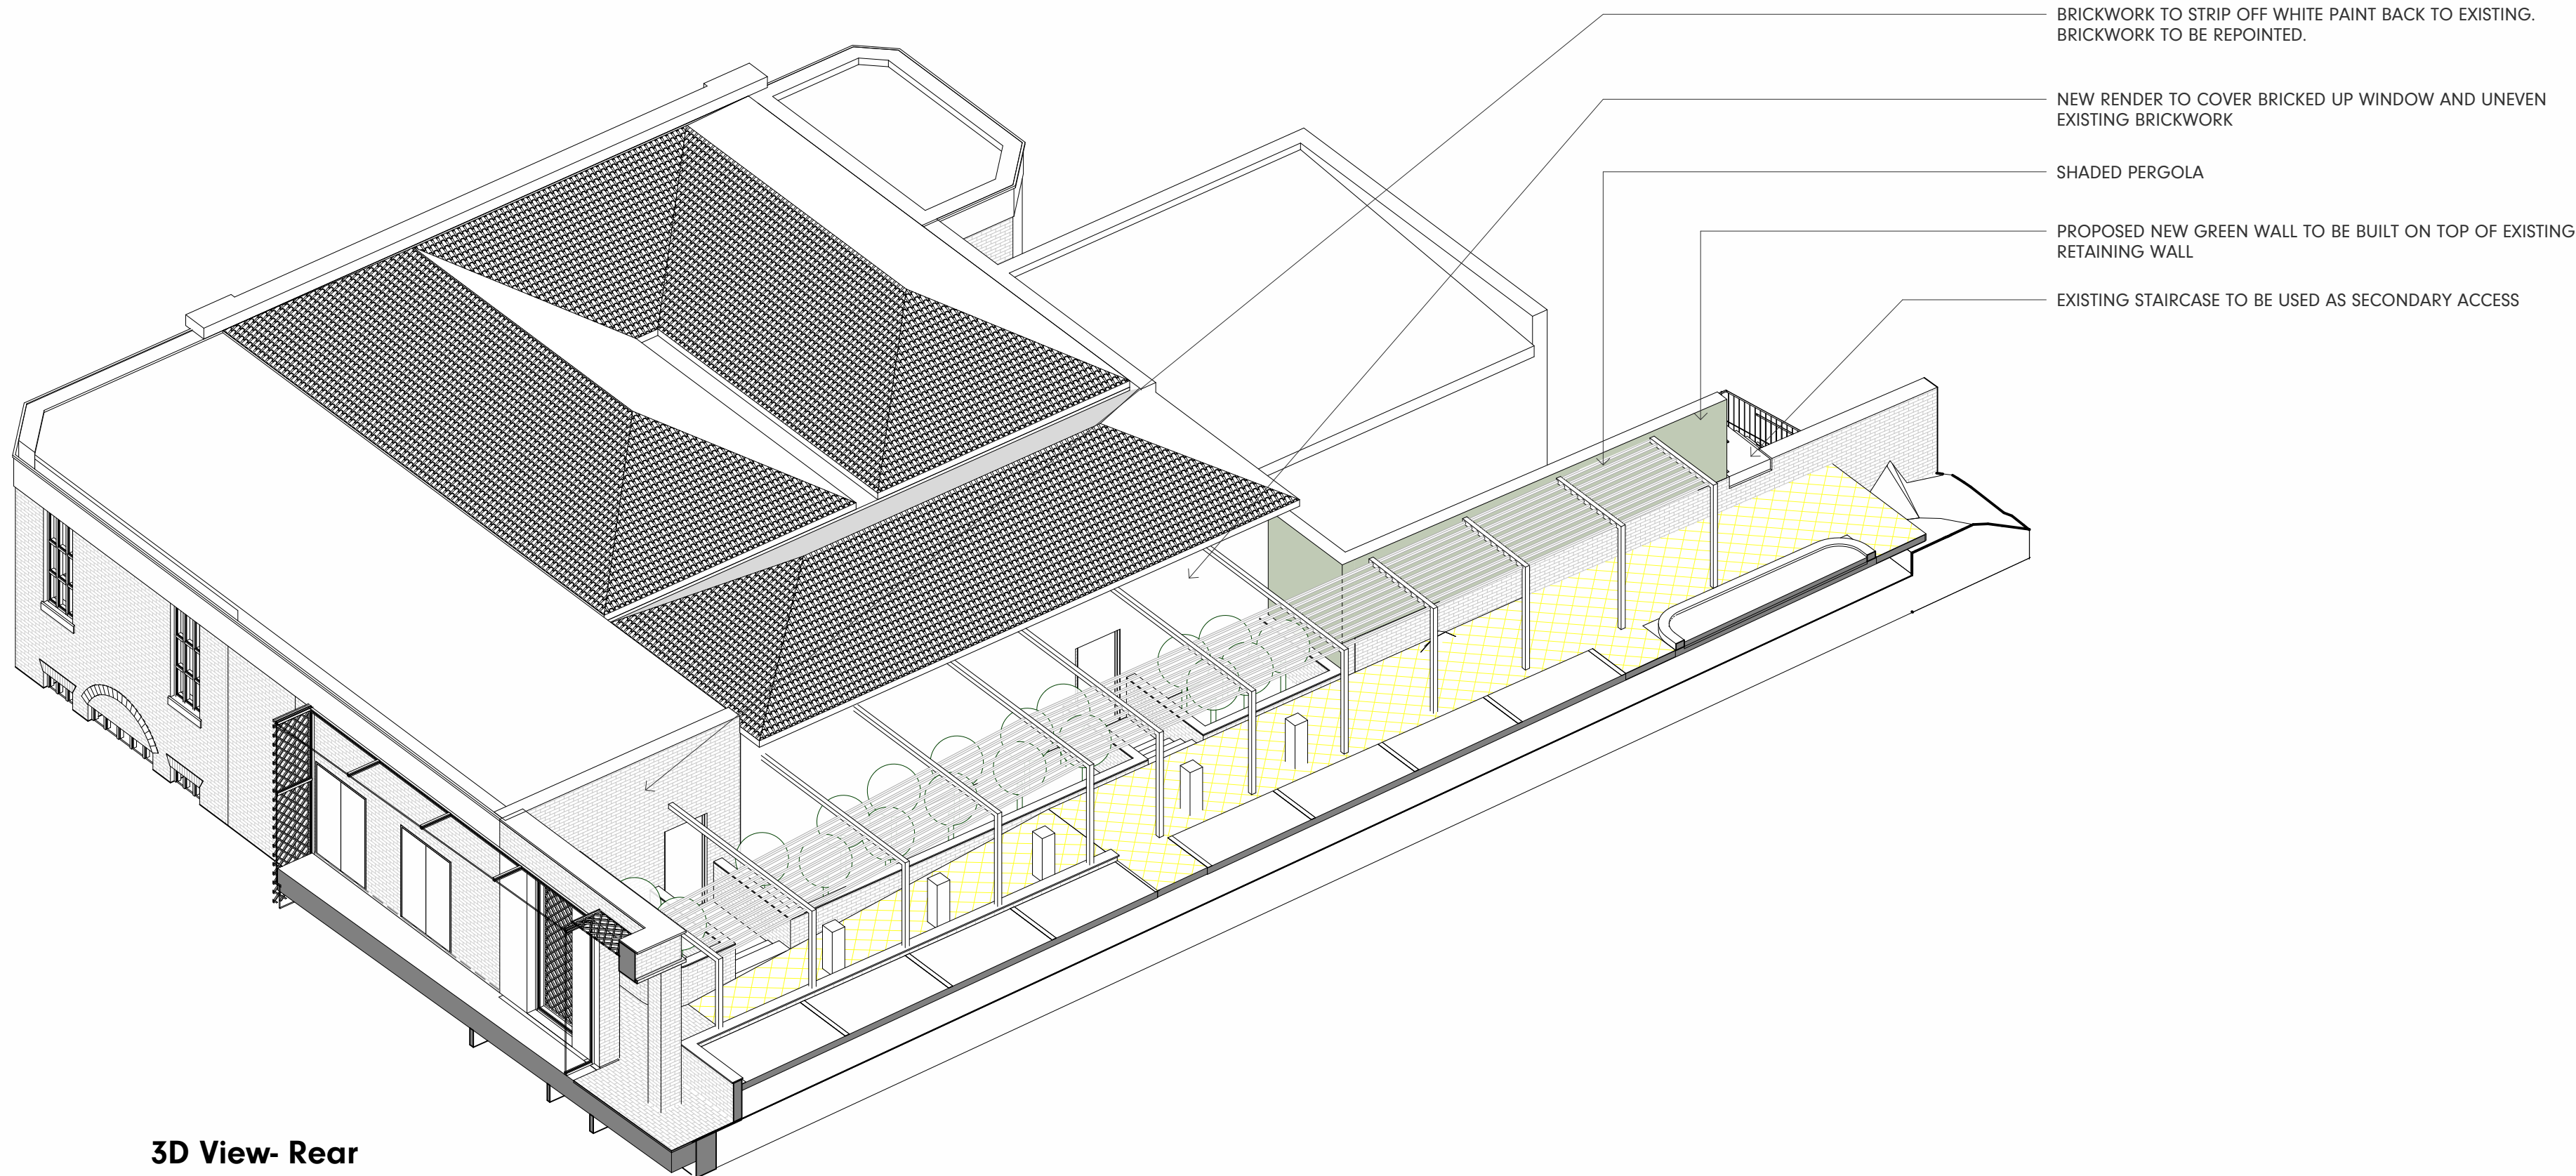

3D View- Rear

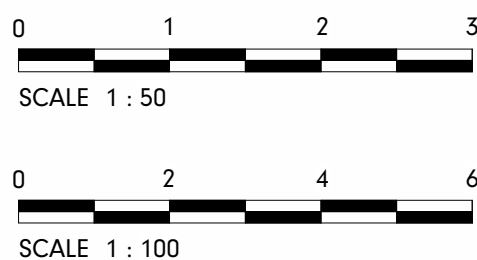

PLANNING		
Ref	Hazard Identification	Date
NOTEBOOK - ELEVATION MATERIAL LEGEND		
REF	DESCRIPTION	PRODUCT REF / COLOUR
1	EXISTING EXTERNAL WALL	OFF-WHITE RENDER
2	EXISTING WINDOWS	WHITE UPVC
3	EXISTING ROOF	SLATE WITH BLACK FASCIA BOARDS
4	EXISTING EXTERNAL WALL	RED BRICKWORK
5	EXISTING RETAINING WALL	RED BRICKWORK
6	EXISTING EXTERNAL STAIRCASE	RED METAL
7	EXISTING RAILING	BLACK METAL
8	EXISTING WINDOWS	WHITE TIMBER
9	EXISTING ORNAMENTATION (BANDING, PEDIMENT, HEADER, ETC.)	SANDSTONE
10	EXISTING EXTERNAL DOOR	BLUE TIMBER
11	EXISTING PRIMARY ENTRANCE	BLUE TIMBER DOOR WITH FAN LIGHT ABOVE
12	EXISTING HEADER	RED BRICKWORK
13	EXISTING RAINWATER GOODS	BLACK CAST IRON
14	PROPOSED SCREEN	RED (TO MATCH TONE OF BRICKWORK) METAL
15	PROPOSED EXTERNAL WALL	RED BRICKWORK TO MATCH EXISTING
16	PROPOSED ORNAMENTATION (BANDING, PEDIMENT, HEADER, ETC.)	SANDSTONE TO MATCH EXISTING
17	PROPOSED WINDOWS	BLACK PPC METAL, DOUBLE GLAZED
18	PROPOSED DOOR	GLASS DOOR WITH DOUBLE GLAZED WINDOW ABOVE
19	PROPOSED EXTERNAL STAIRCASE	RED BRICKWORK TO MATCH EXISTING
20	PROPOSED RAILING	BEIGE (TO MATCH TONE OF SANDSTONE) METAL
21	PROPOSED RETAINING WALL	RED BRICKWORK TO MATCH EXISTING
22	PROPOSED CAR RAMP	TARMAC TO MATCH EXISTING
23	PROPOSED CAPPING	SANDSTONE TO MATCH EXISTING
24	PROPOSED TILES	CLAY TO MATCH TONE OF EXISTING BRICKWORK
25	PROPOSED DOOR	BLACK PPC METAL, DOUBLE GLAZED
26	PROPOSED GREEN WALL	NATIVE PLANTS
27	EXISTING EXTERNAL WALL	RED BRICKWORK PAINTED WHITE

This drawing is © Architecture Unknown Limited and is not to be copied, reproduced or re-distributed either in whole or in part without the prior written permission of the originator.

The originator shall have no responsibility for any liability, loss, cost, damage or expense arising from or relating to any use of this document other than for its intended purpose on this project.

This drawing shall be read in conjunction with all other relevant drawings, specifications and associated documentation. Any discrepancies, errors or omissions are to be reported to the originator before proceeding with work.

All dimensions are to be checked on site by the contractor prior to proceeding with any work.

AU? The Courtyard, Royal Mill 17 Redhill St
Manchester, M4 5BA
architectureunknown.co.uk
info@architectureunknown.co.uk
0789 401 2780

Sheet: PROPOSED REAR ELEVATION- ADDITIONAL DETAILS		
Client: MOHAMMED SULEMAN		
Project: FORMER MIDDLETON C.C., 77 LONG STREET		
Drawn by: PS	Date: JULY 2024	Size: A1
Checked by: AU	Date: MARCH 2025	
Scale: As indicated	Drawing no: 23.150.406	Rev: P1