


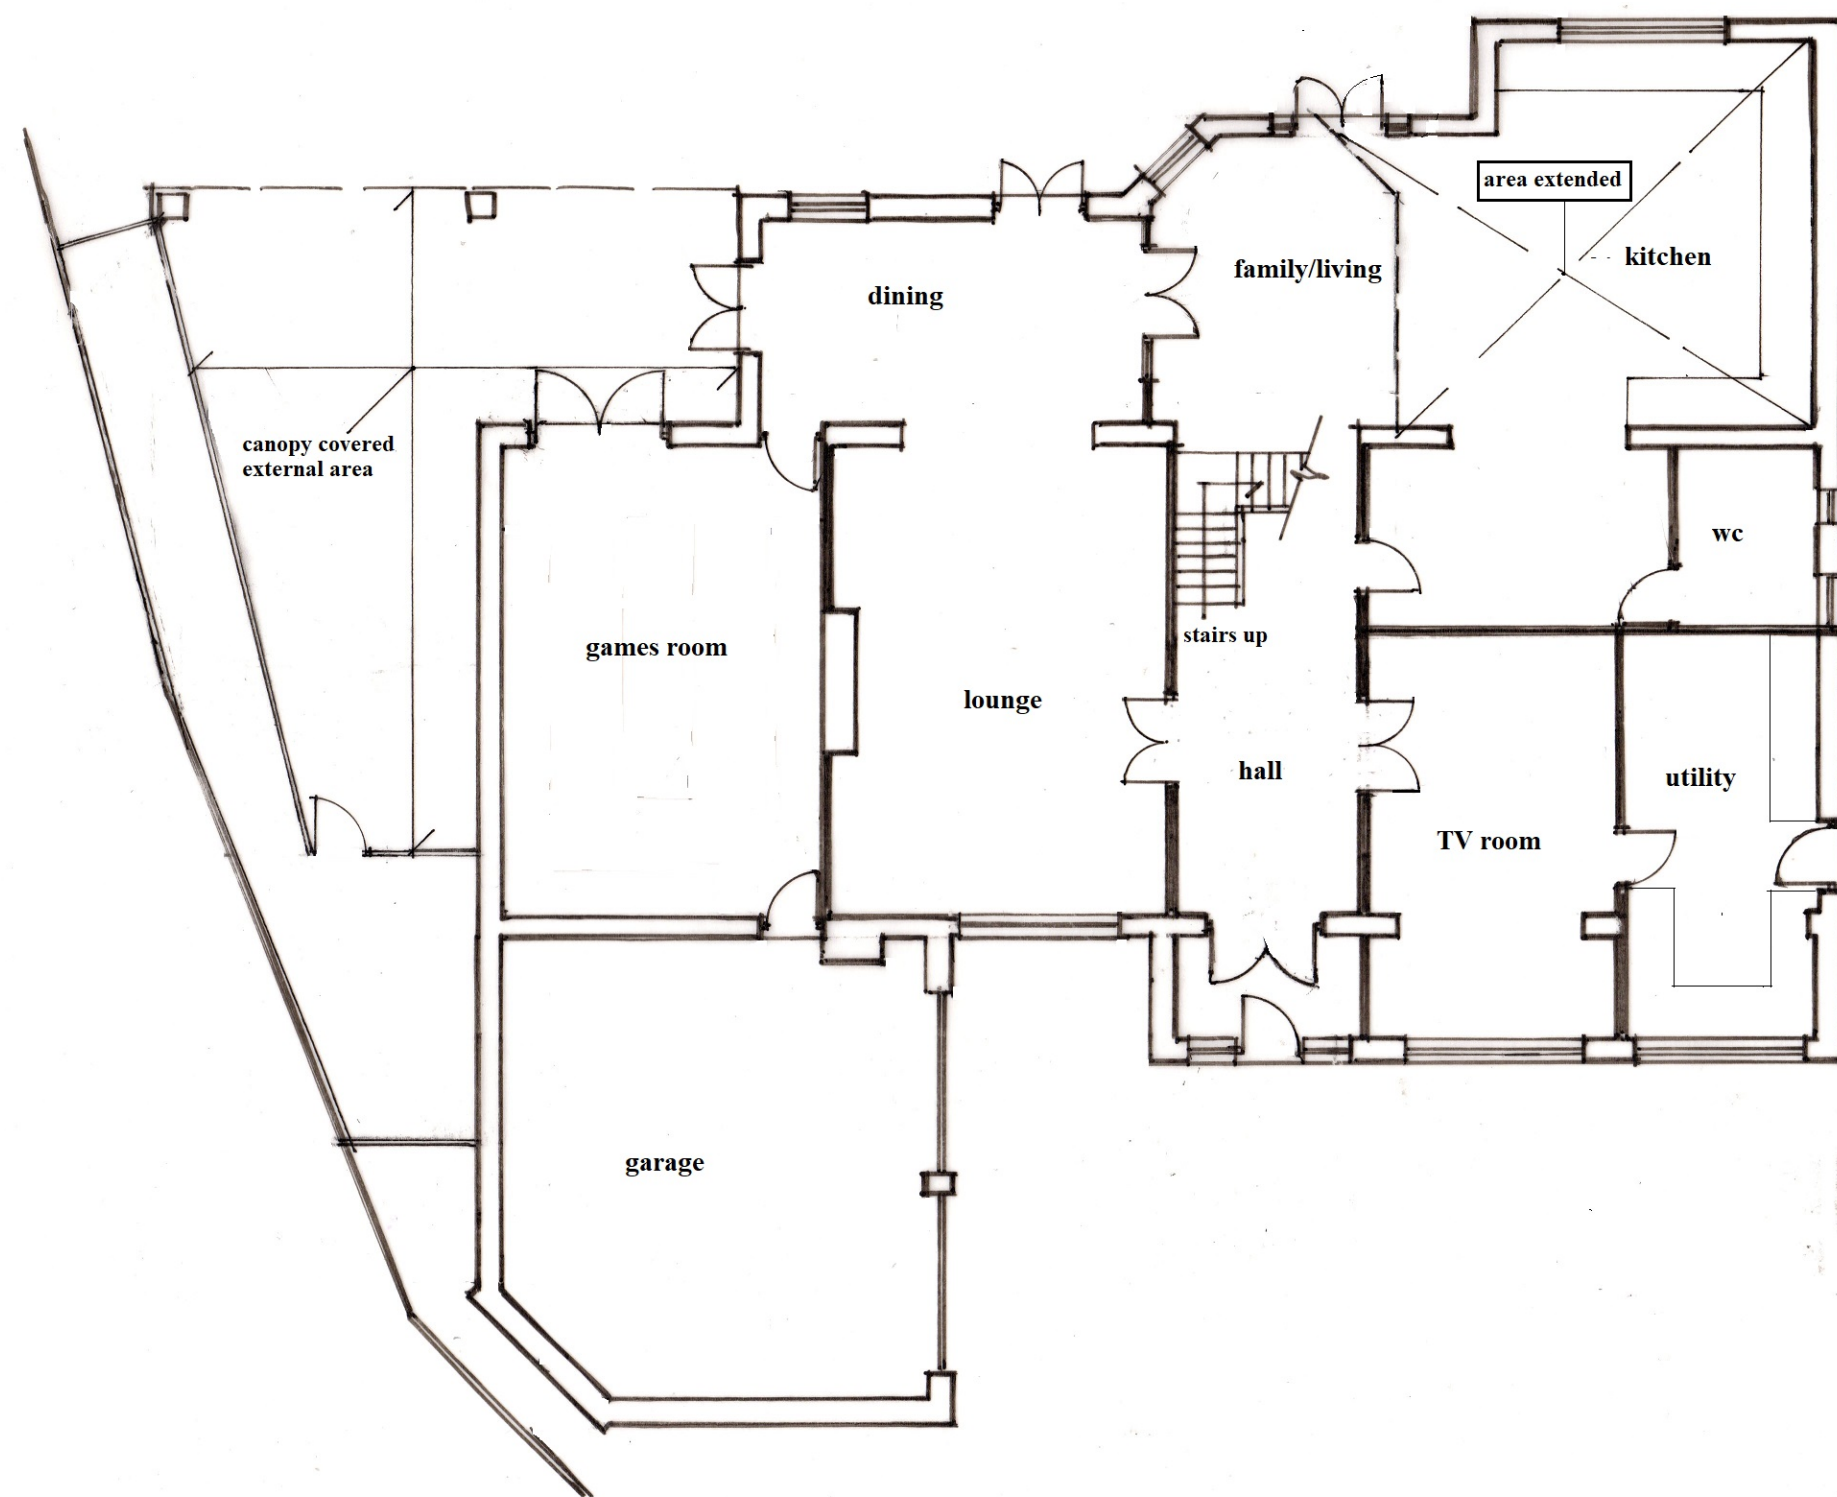

Retrospective Planning Application
 Single Storey Rear Extension
 15 Oakenrod Hill
 Rochdale
 OL11 4ED

Ground Floor Plan

Scale 1:100 @A3
 Reference MK01/1125/01

P A Dust Chartered Architect
 1 Spring Mill
 Spring Street
 Uppermill
 Saddleworth
 Lancashire OL3 6AJ
 t : 01457 870382
 m : 07713 636592
 e : tony.dust@btinternet.com