


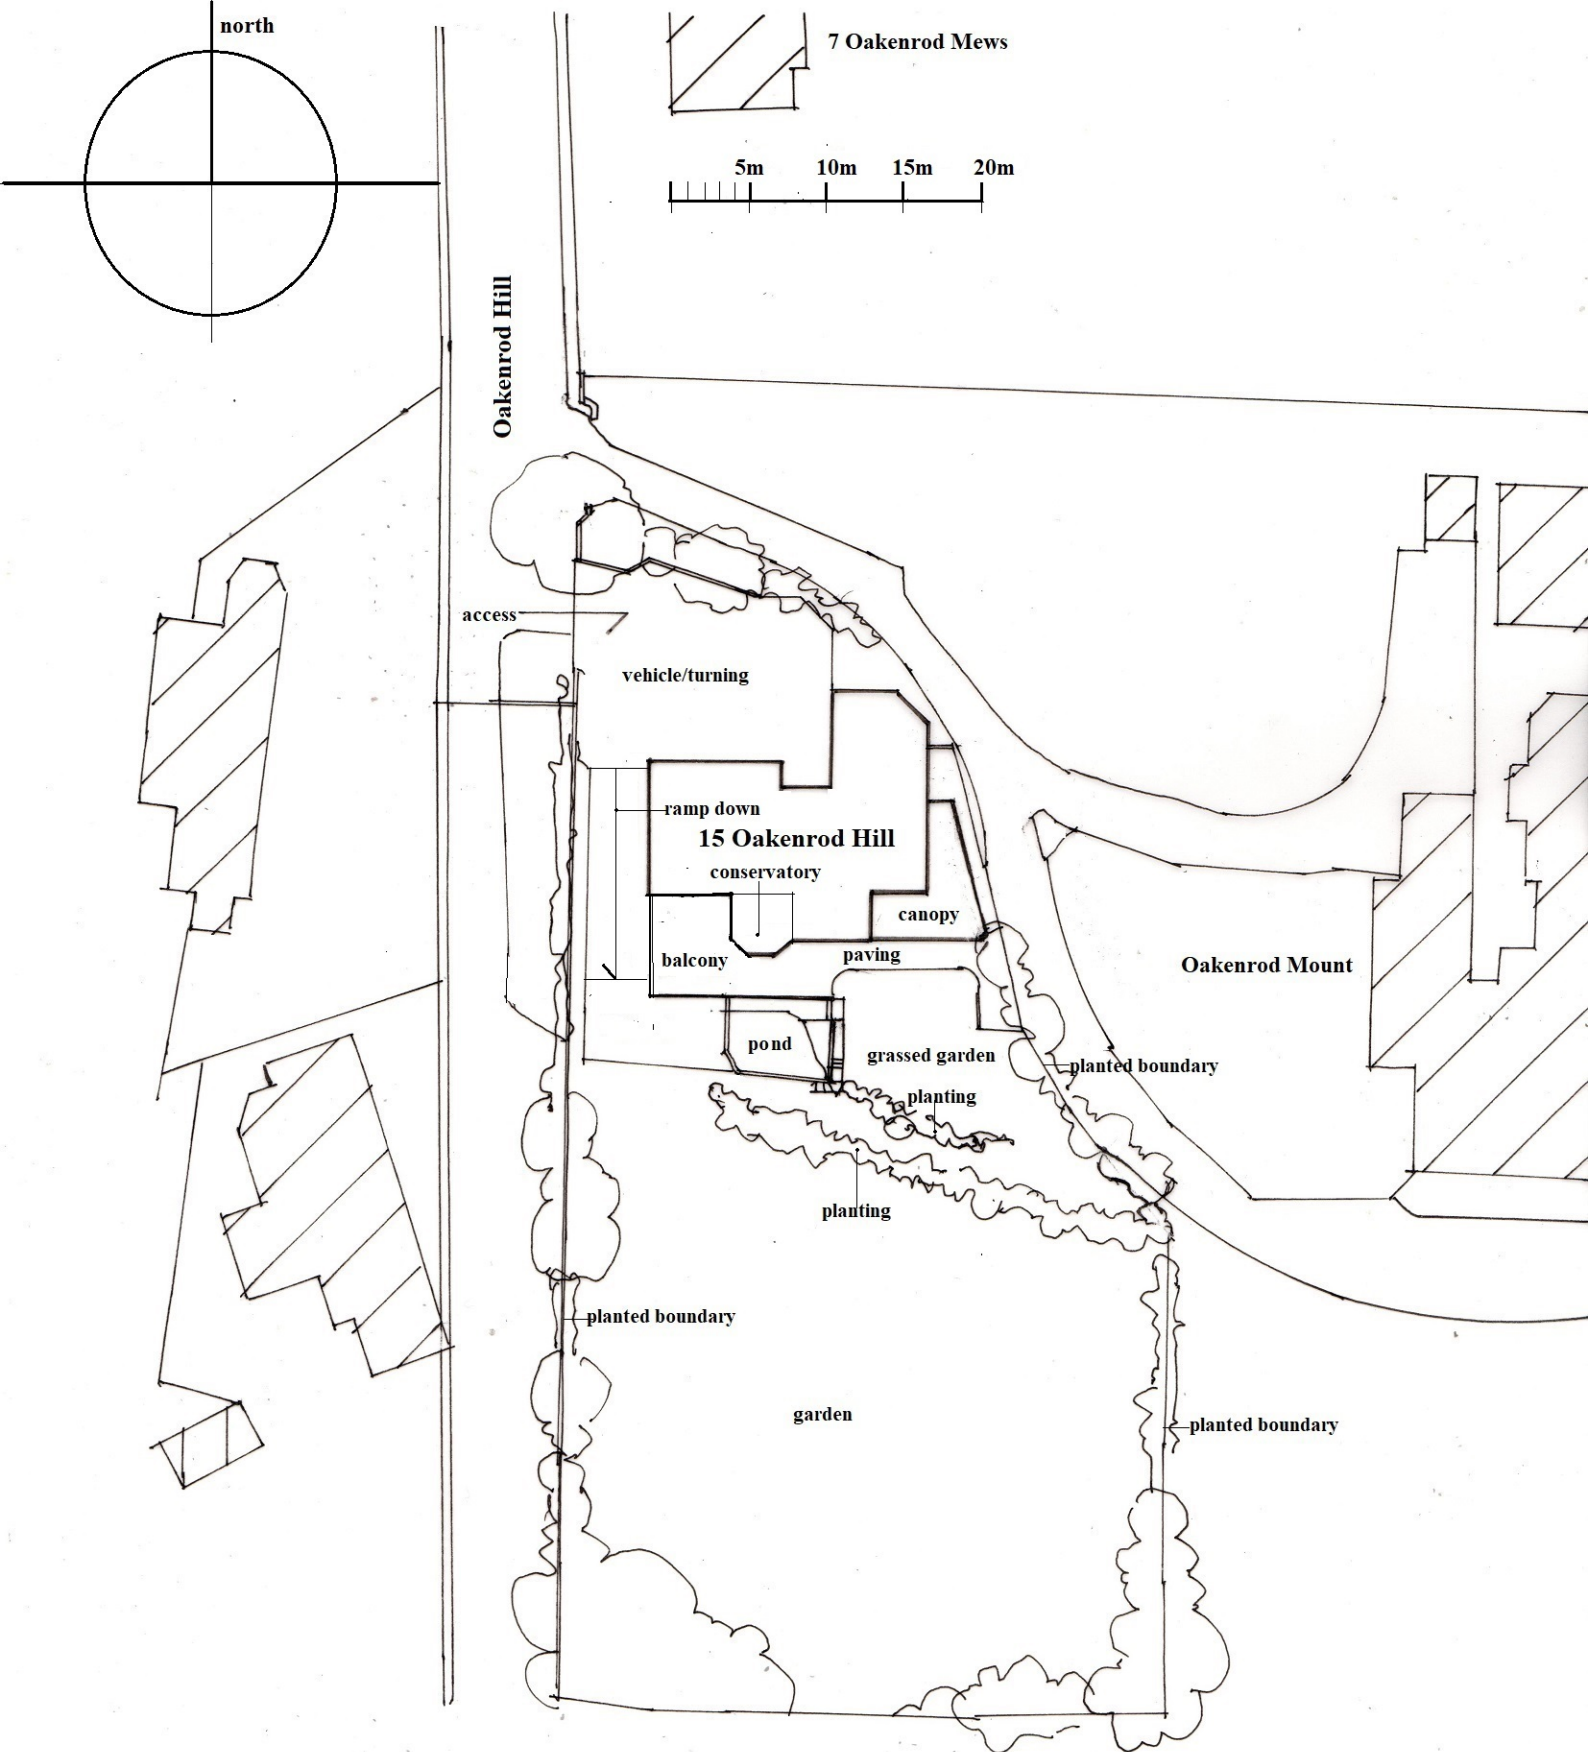

Retrospective Planning Application
Single Storey Rear Extension
15 Oakenrod Hill
Rochdale
OL11 4ED

Site Plan Existing

Scale 1:500 @A4
Reference MK01/1125/04

P A Dust Chartered Architect
1 Spring Mill
Spring Street
Uppermill
Saddleworth
Lancashire OL3 6AJ
t : 01457 870382
m : 07713 636592
e : tony.dust@btinternet.com