


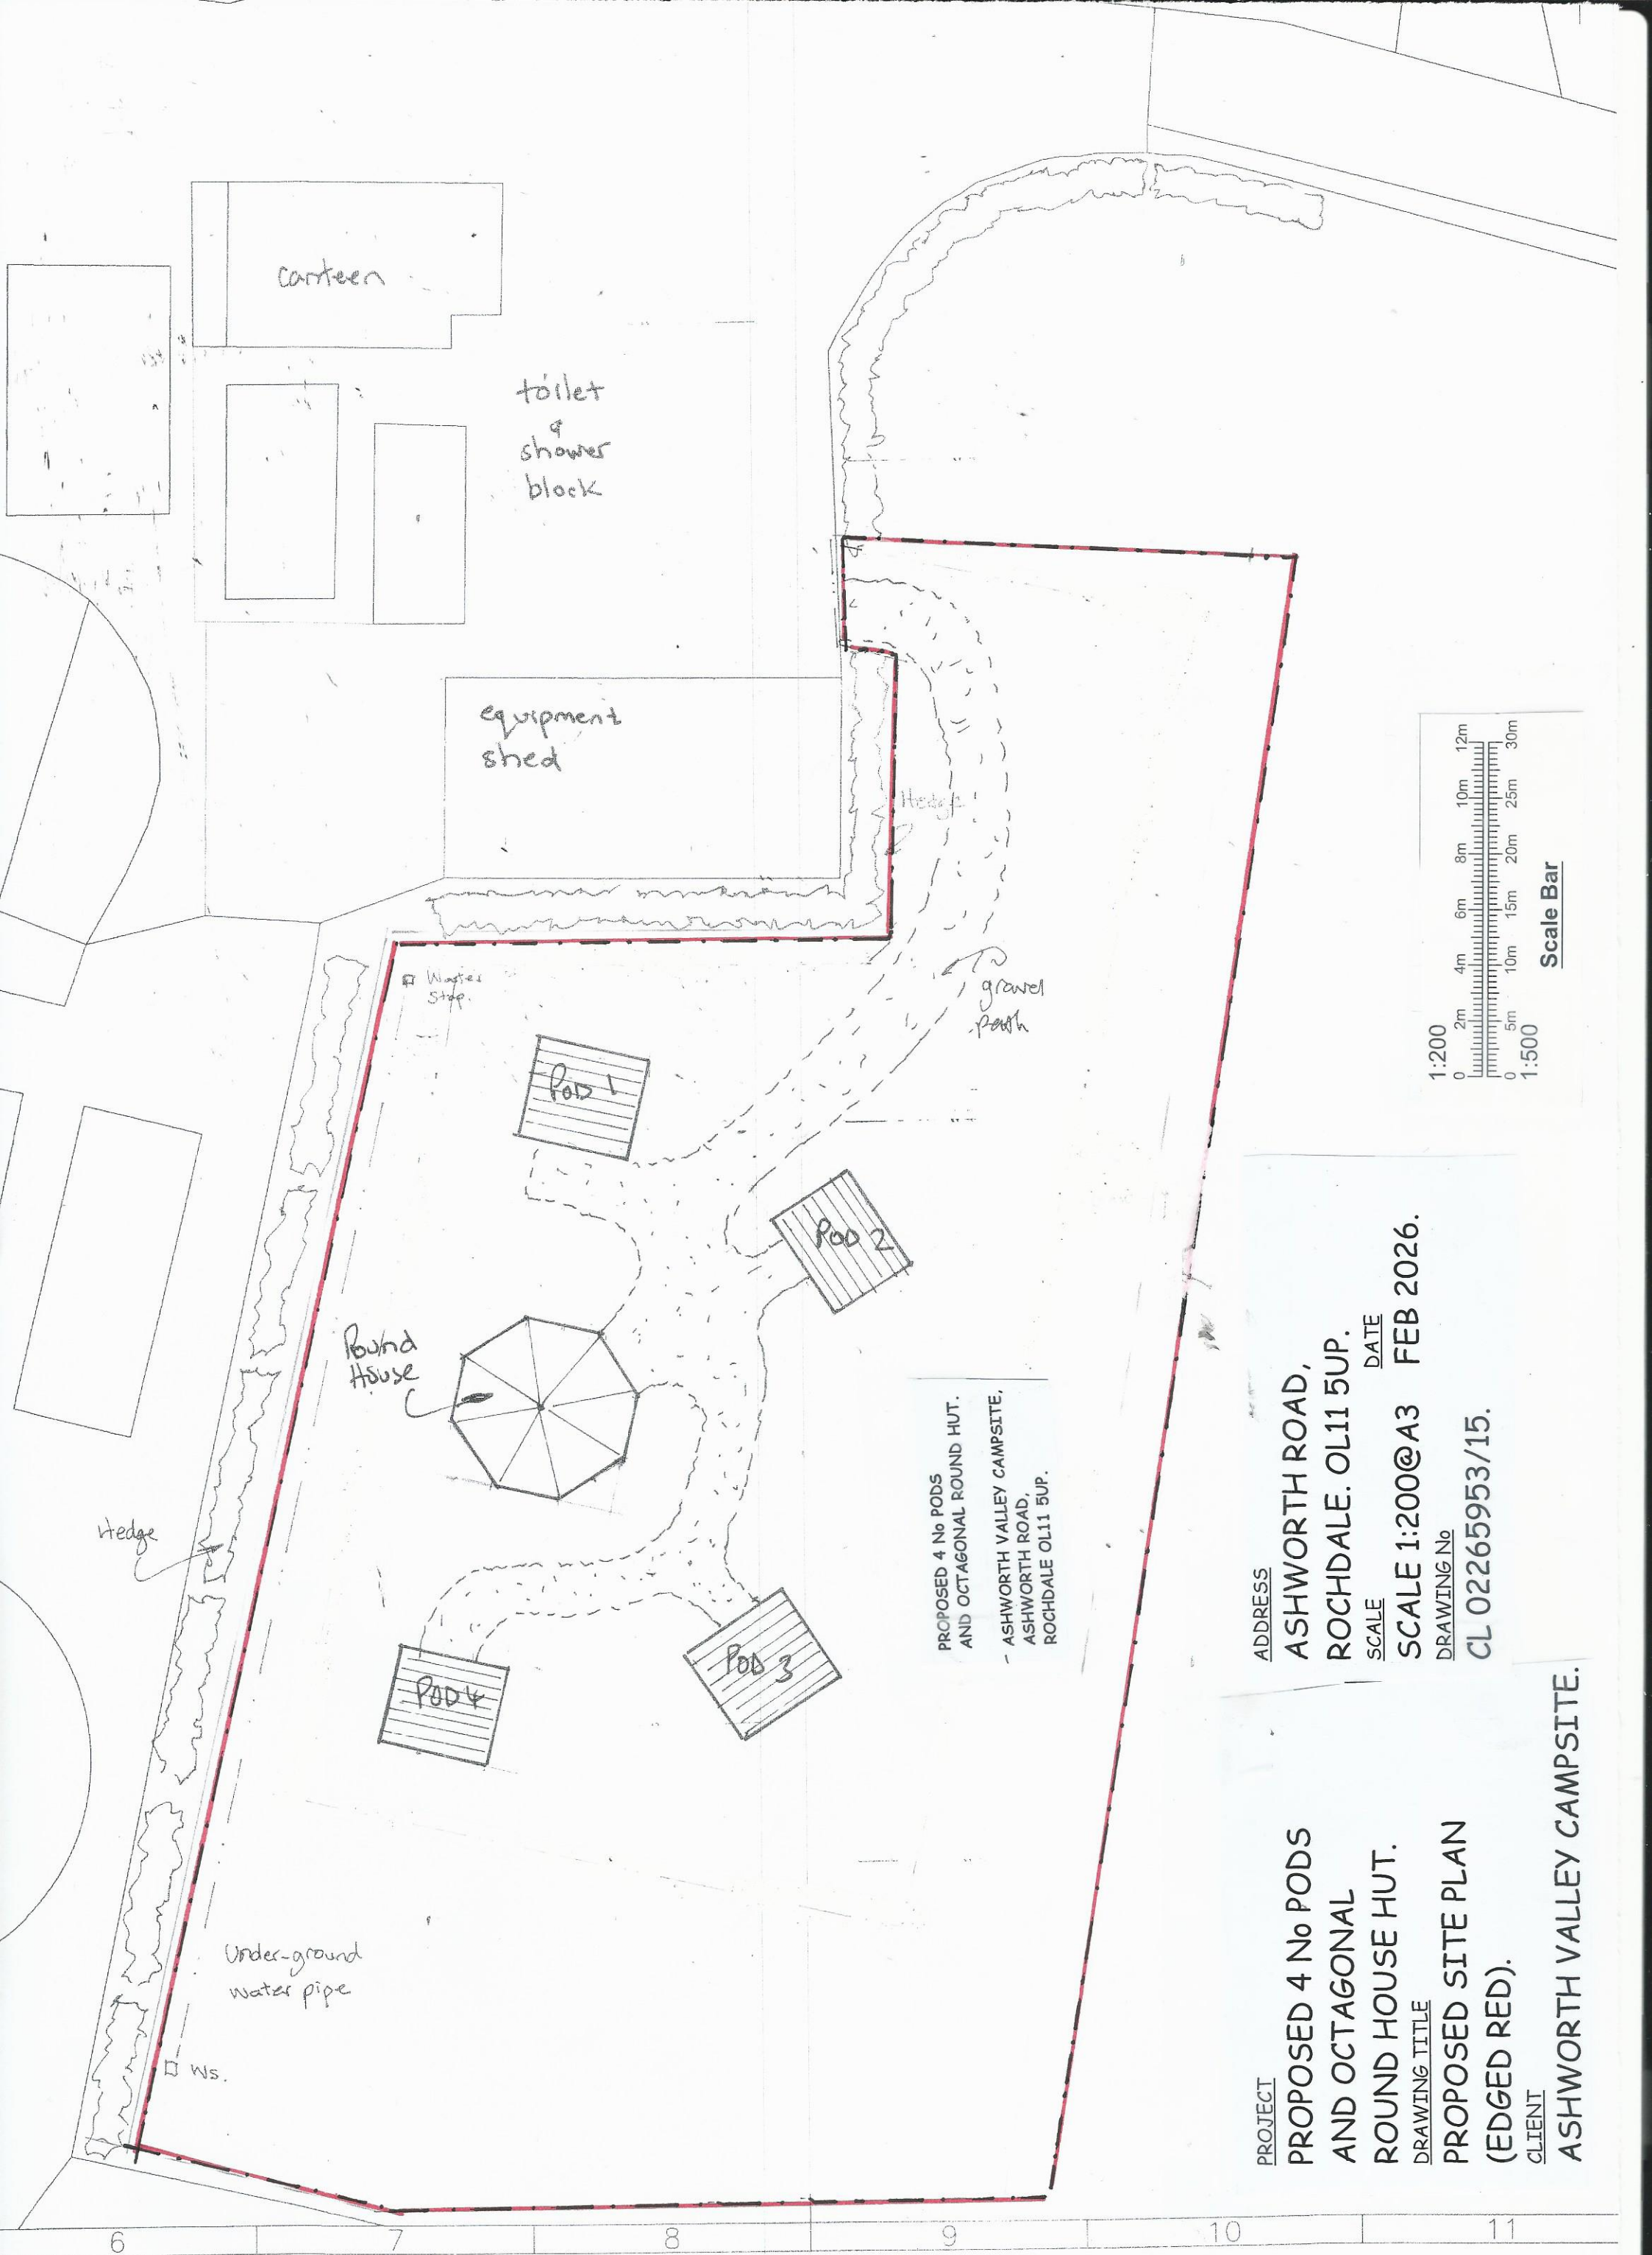

PROJECT

PROPOSED 4 No PODS
AND OCTAGONAL
ROUND HOUSE HUT.

DRAWING TITLE

PROPOSED SITE PLAN
(EDGED RED).

CLIENT

ASHWORTH VALLEY CAMPSITE.

ADDRESS

ASHWORTH ROAD,
ROCHDALE. OL11 5UP.

SCALE


SCALE 1:200@A3

DRAWING No

CL 02265953/15.

DATE

FEB 2026.

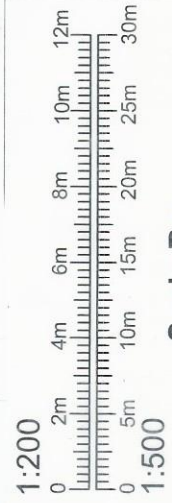

Scale Bar