




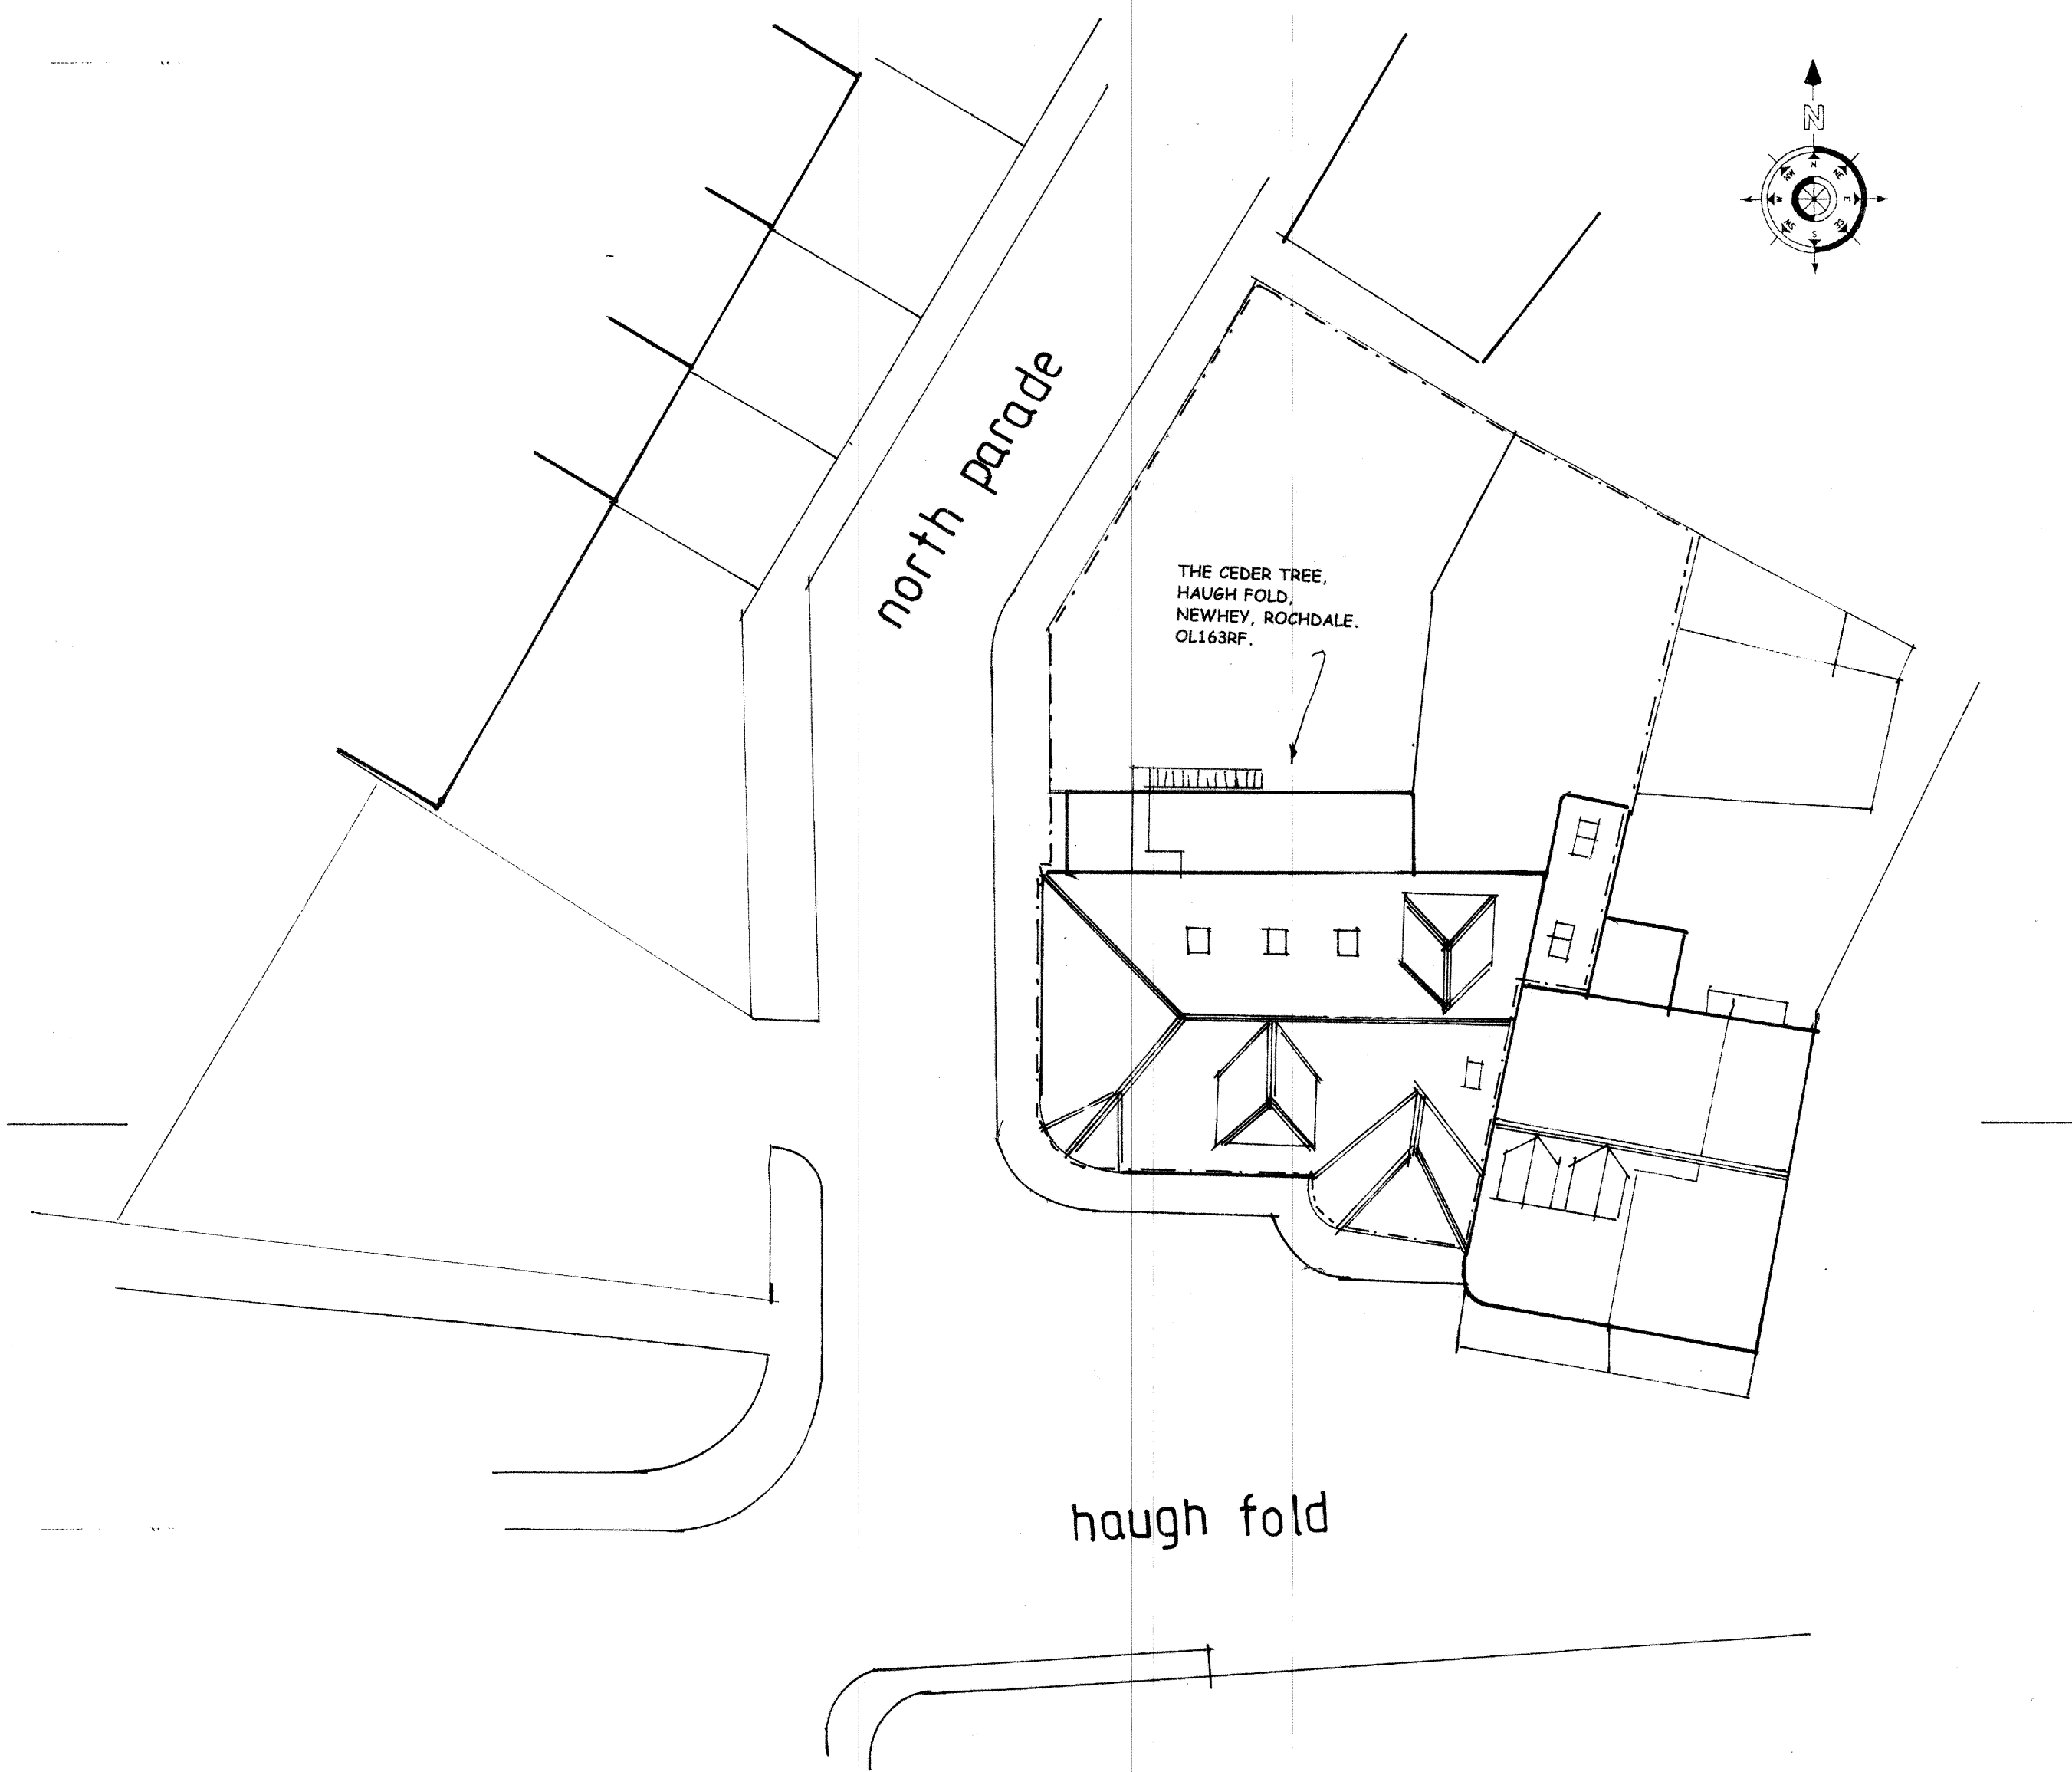

EXISTING ROOF AND SITE PLAN. SCALE 1:200 @A1

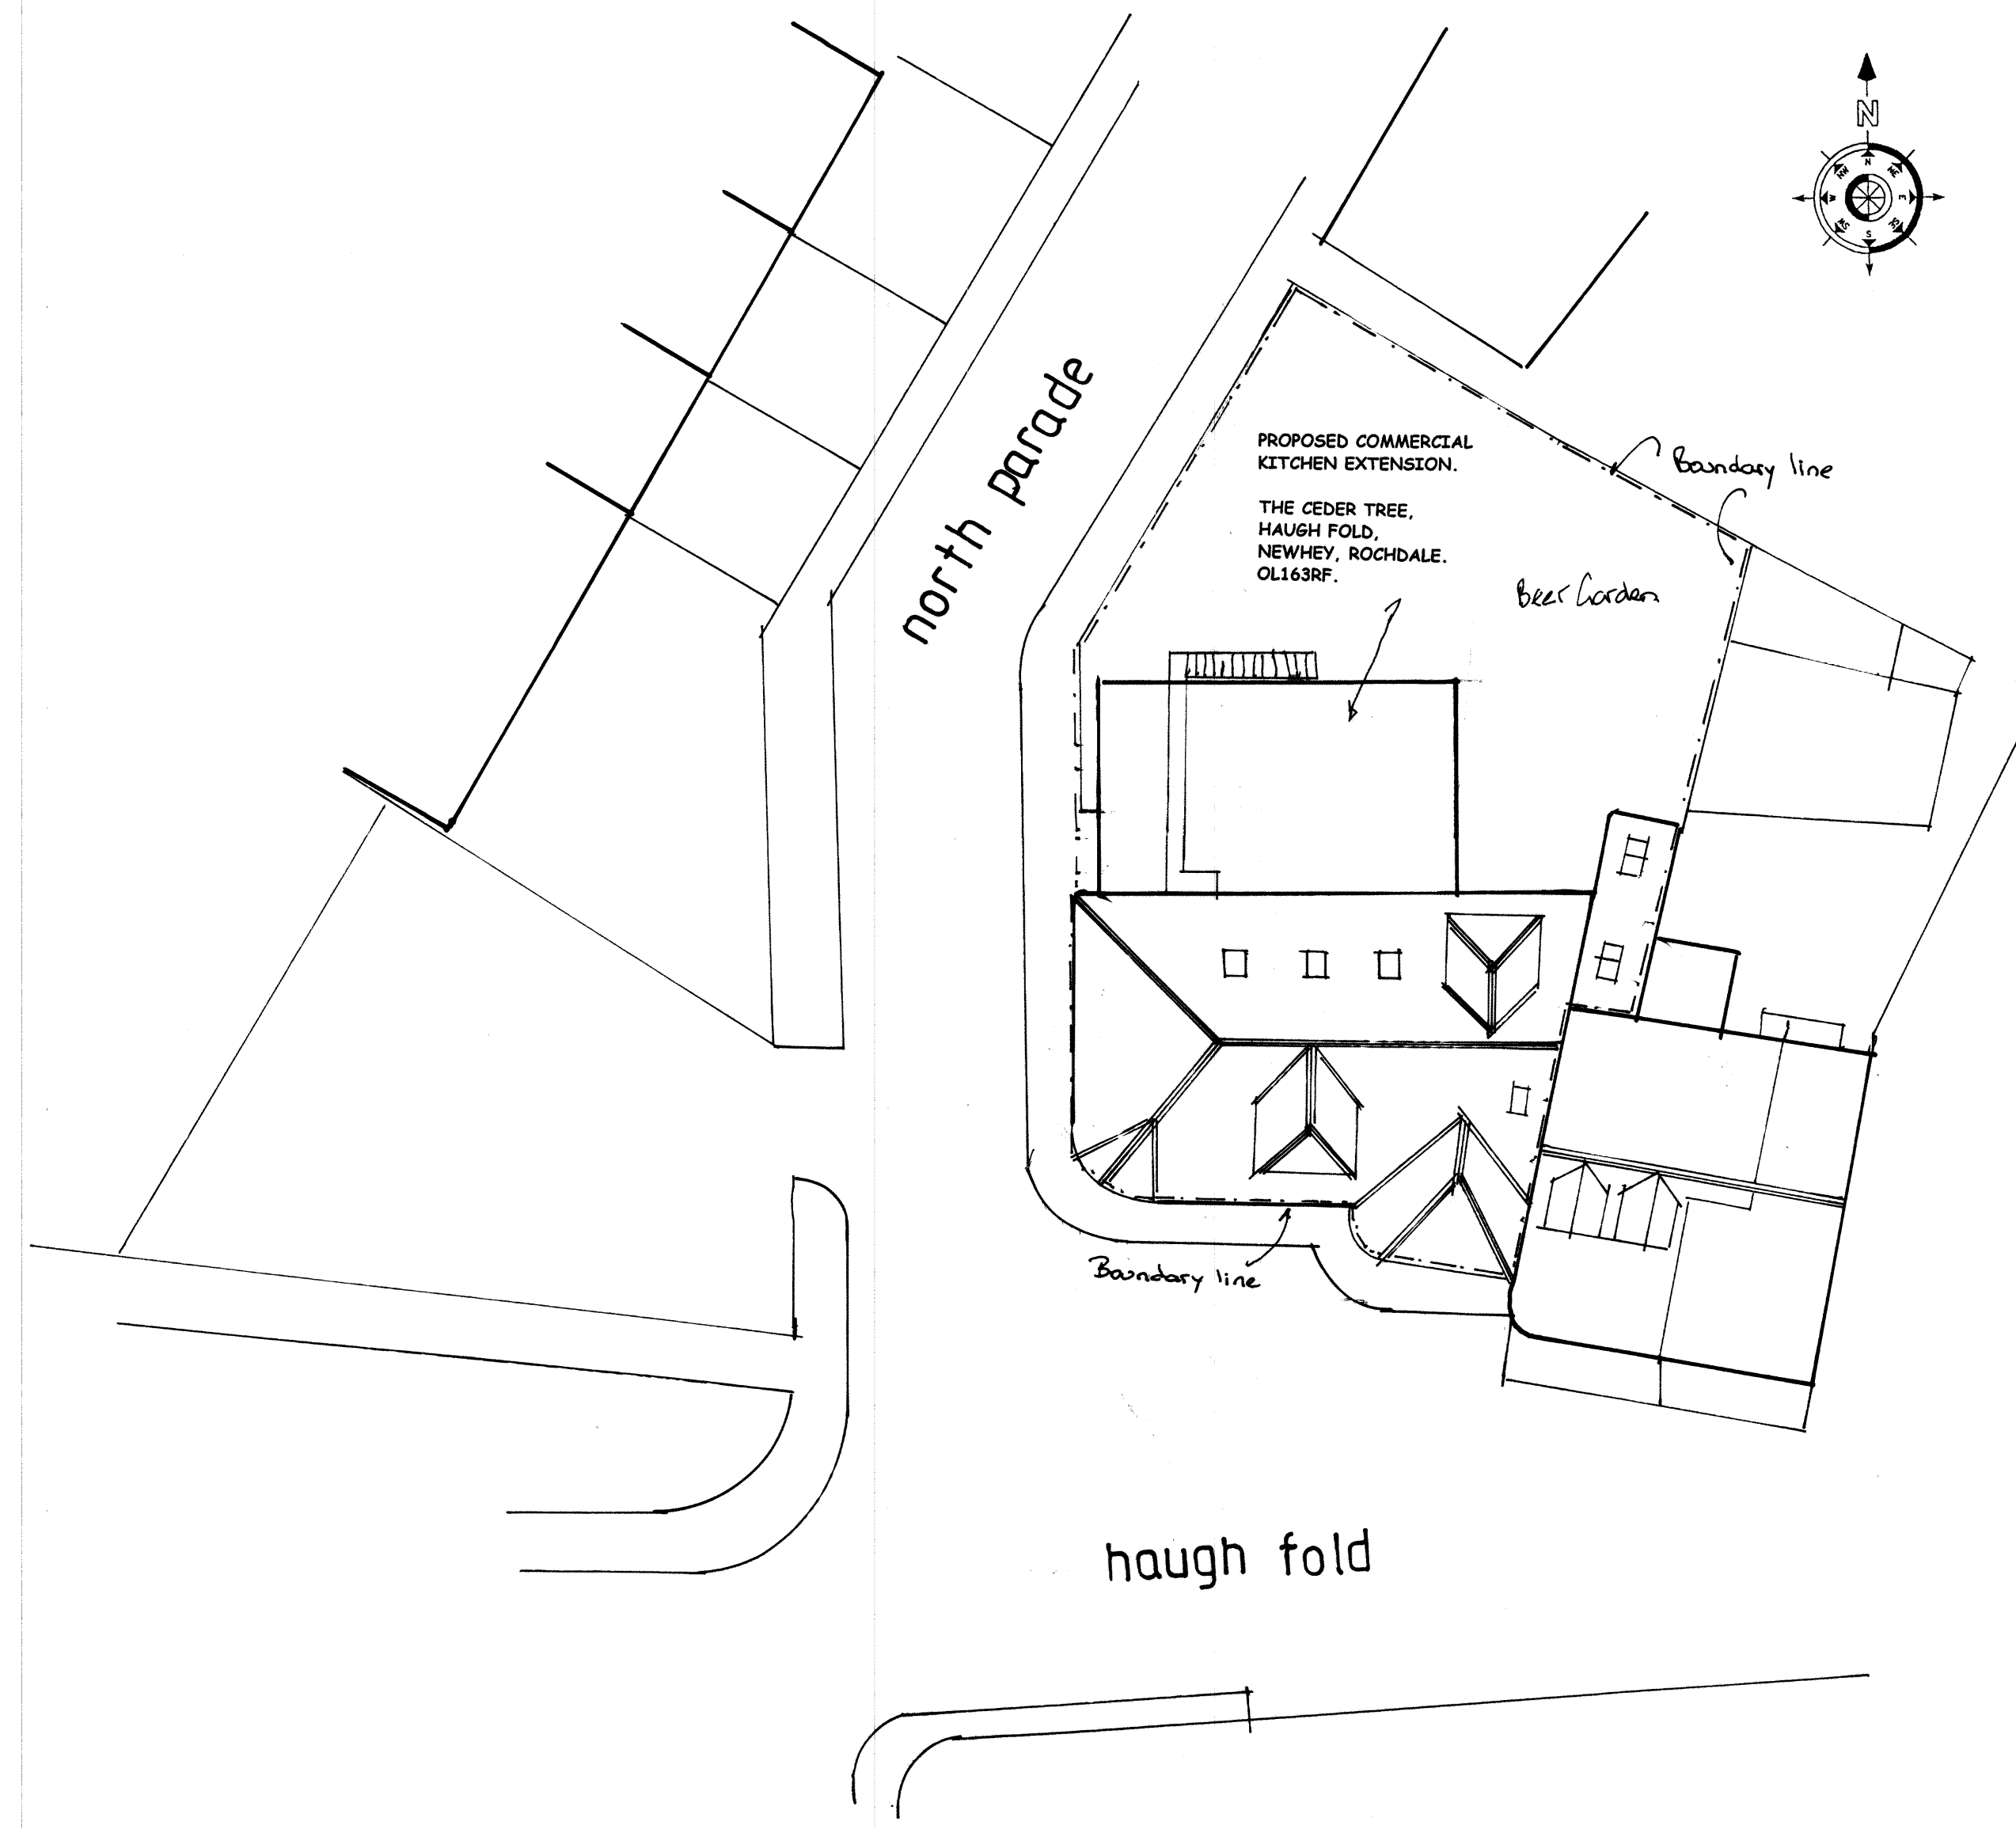

PROPOSED ROOF AND SITE PLAN. SCALE 1:200 @A1

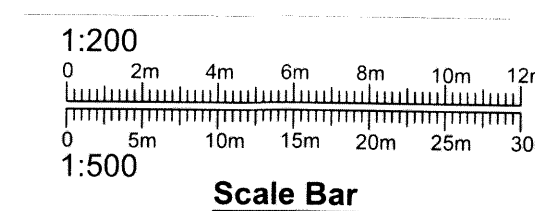

PROJECT
**PROPOSED COMMERCIAL
 KITCHEN EXTENSION.**
 DRAWING TITLE
**EXISTING AND PROPOSED
 ROOF AND SITE PLAN.**
 CLIENT
MKF ASSOCIATES LTD.
 ADDRESS
**THE CEDER TREE,
 HAUGH FOLD, NEWHEY,
 ROCHDALE. OL16 3RF.**
 SCALE
SCALE 1:200@A1
 DRAWING No
CL 02265965/5.
 DATE
FEB 2026.