


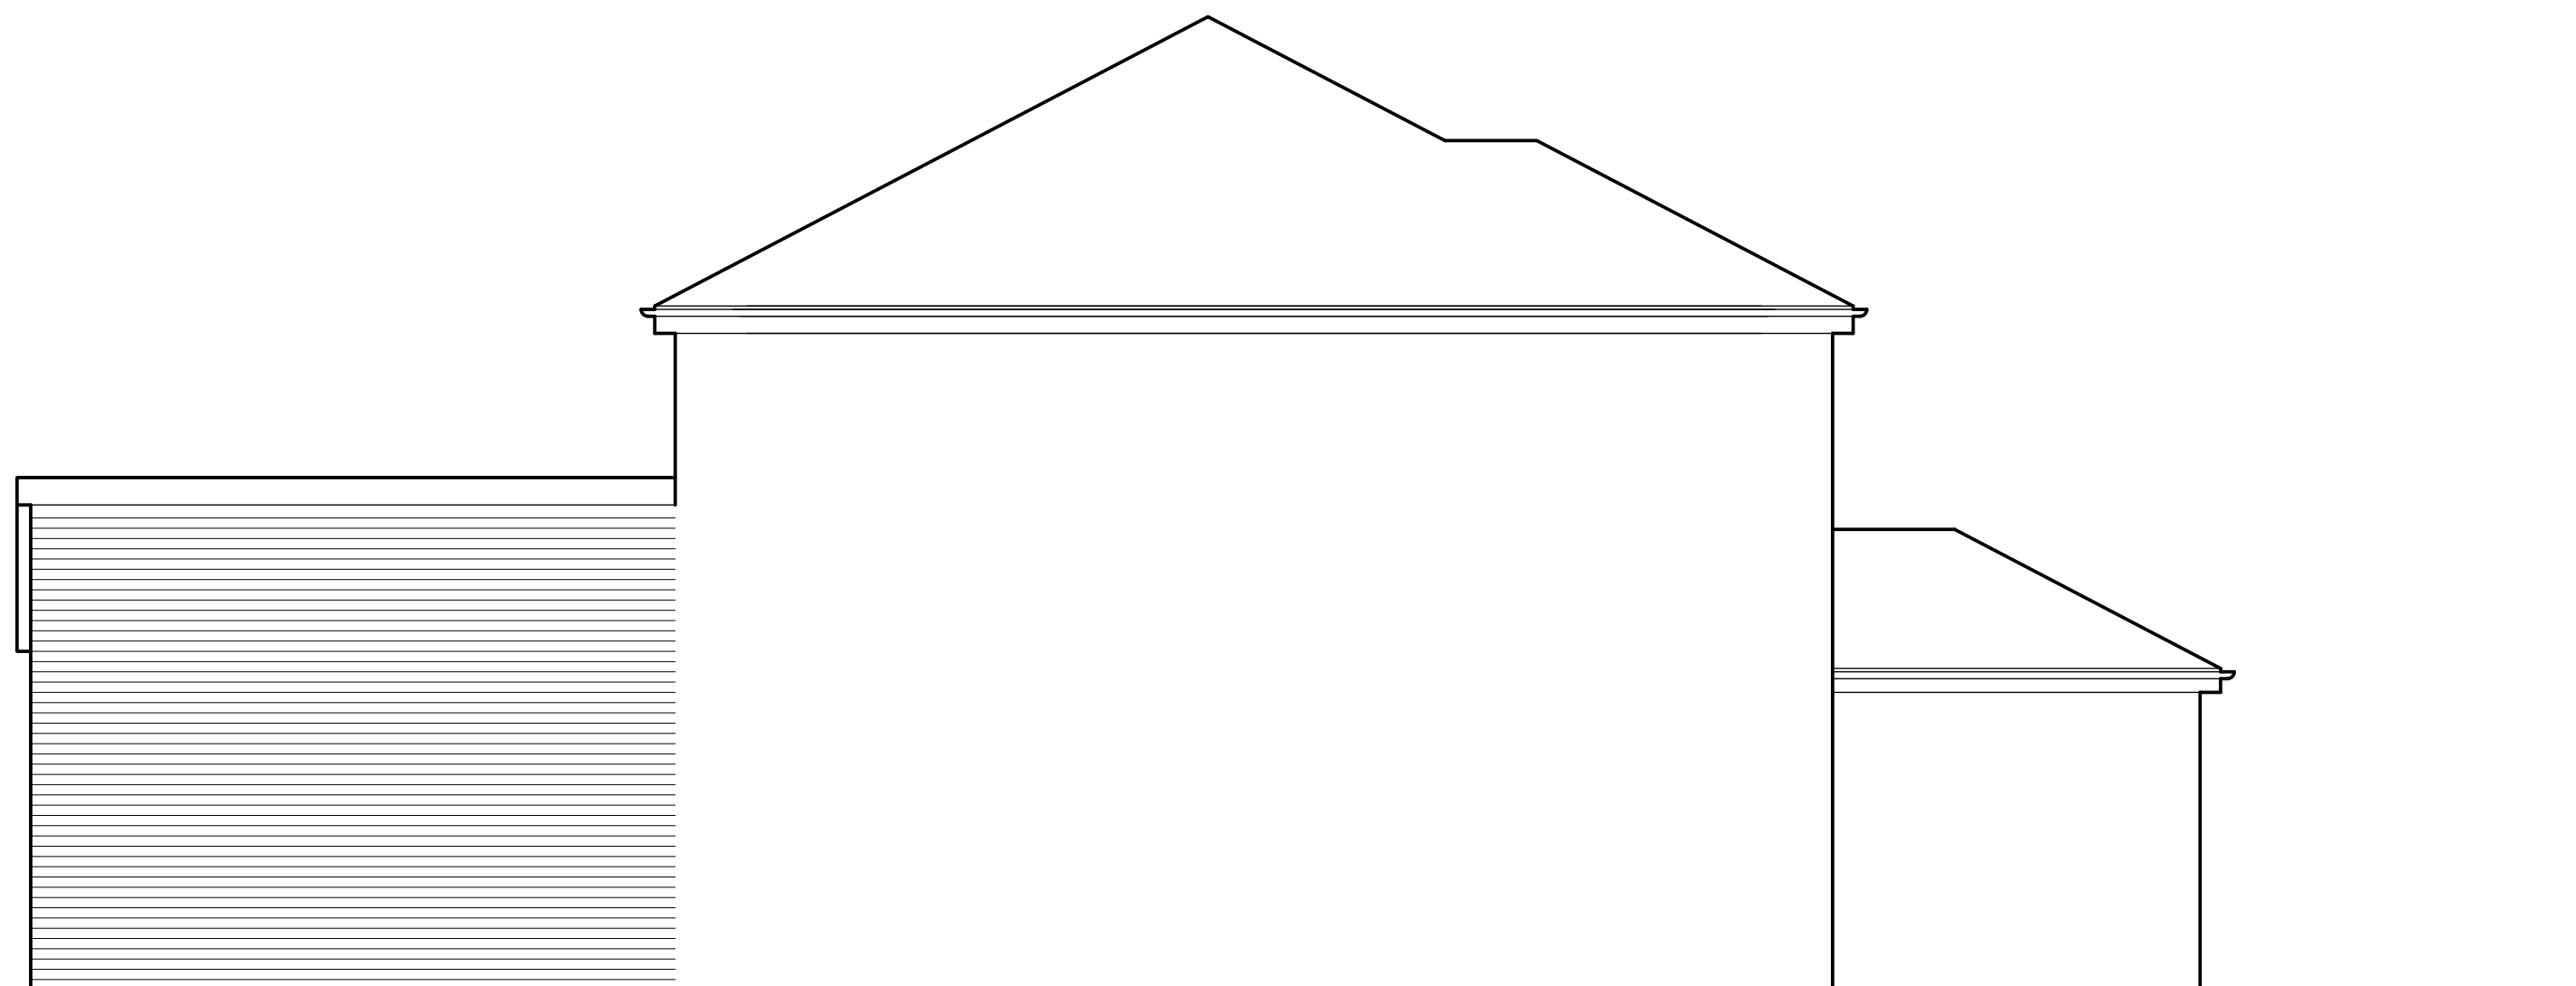

NORTH EAST ELEVATION



SOUTH EAST ELEVATION

NOTES

- | | |
|---|--|
| ● | ALL DIMENSIONS TO BE CHECKED ON SITE |
| ● | NO DIMENSIONS TO BE SCALED FROM THIS DRAWING UNLESS OTHERWISE STATED |

A	25.02.26	ROOF PITCH AMENDED FROM 11 TO 12.5 DEGREES TO ACCOMMODATE ROOF TILES	
REVISION DATE			

FAST
ARCHITECTURE

CLIENT
MRS R MUNGROO

PROJECT
10 MILL FOLD GARDENS
LITTLEBOROUGH

DRAWING TITLE
ELEVATIONS
AS PROPOSED

SCALE	DATE
1:50 @A2	02.26

JOB NO.	DRAWING NO.	REV.
2025-11	114	A