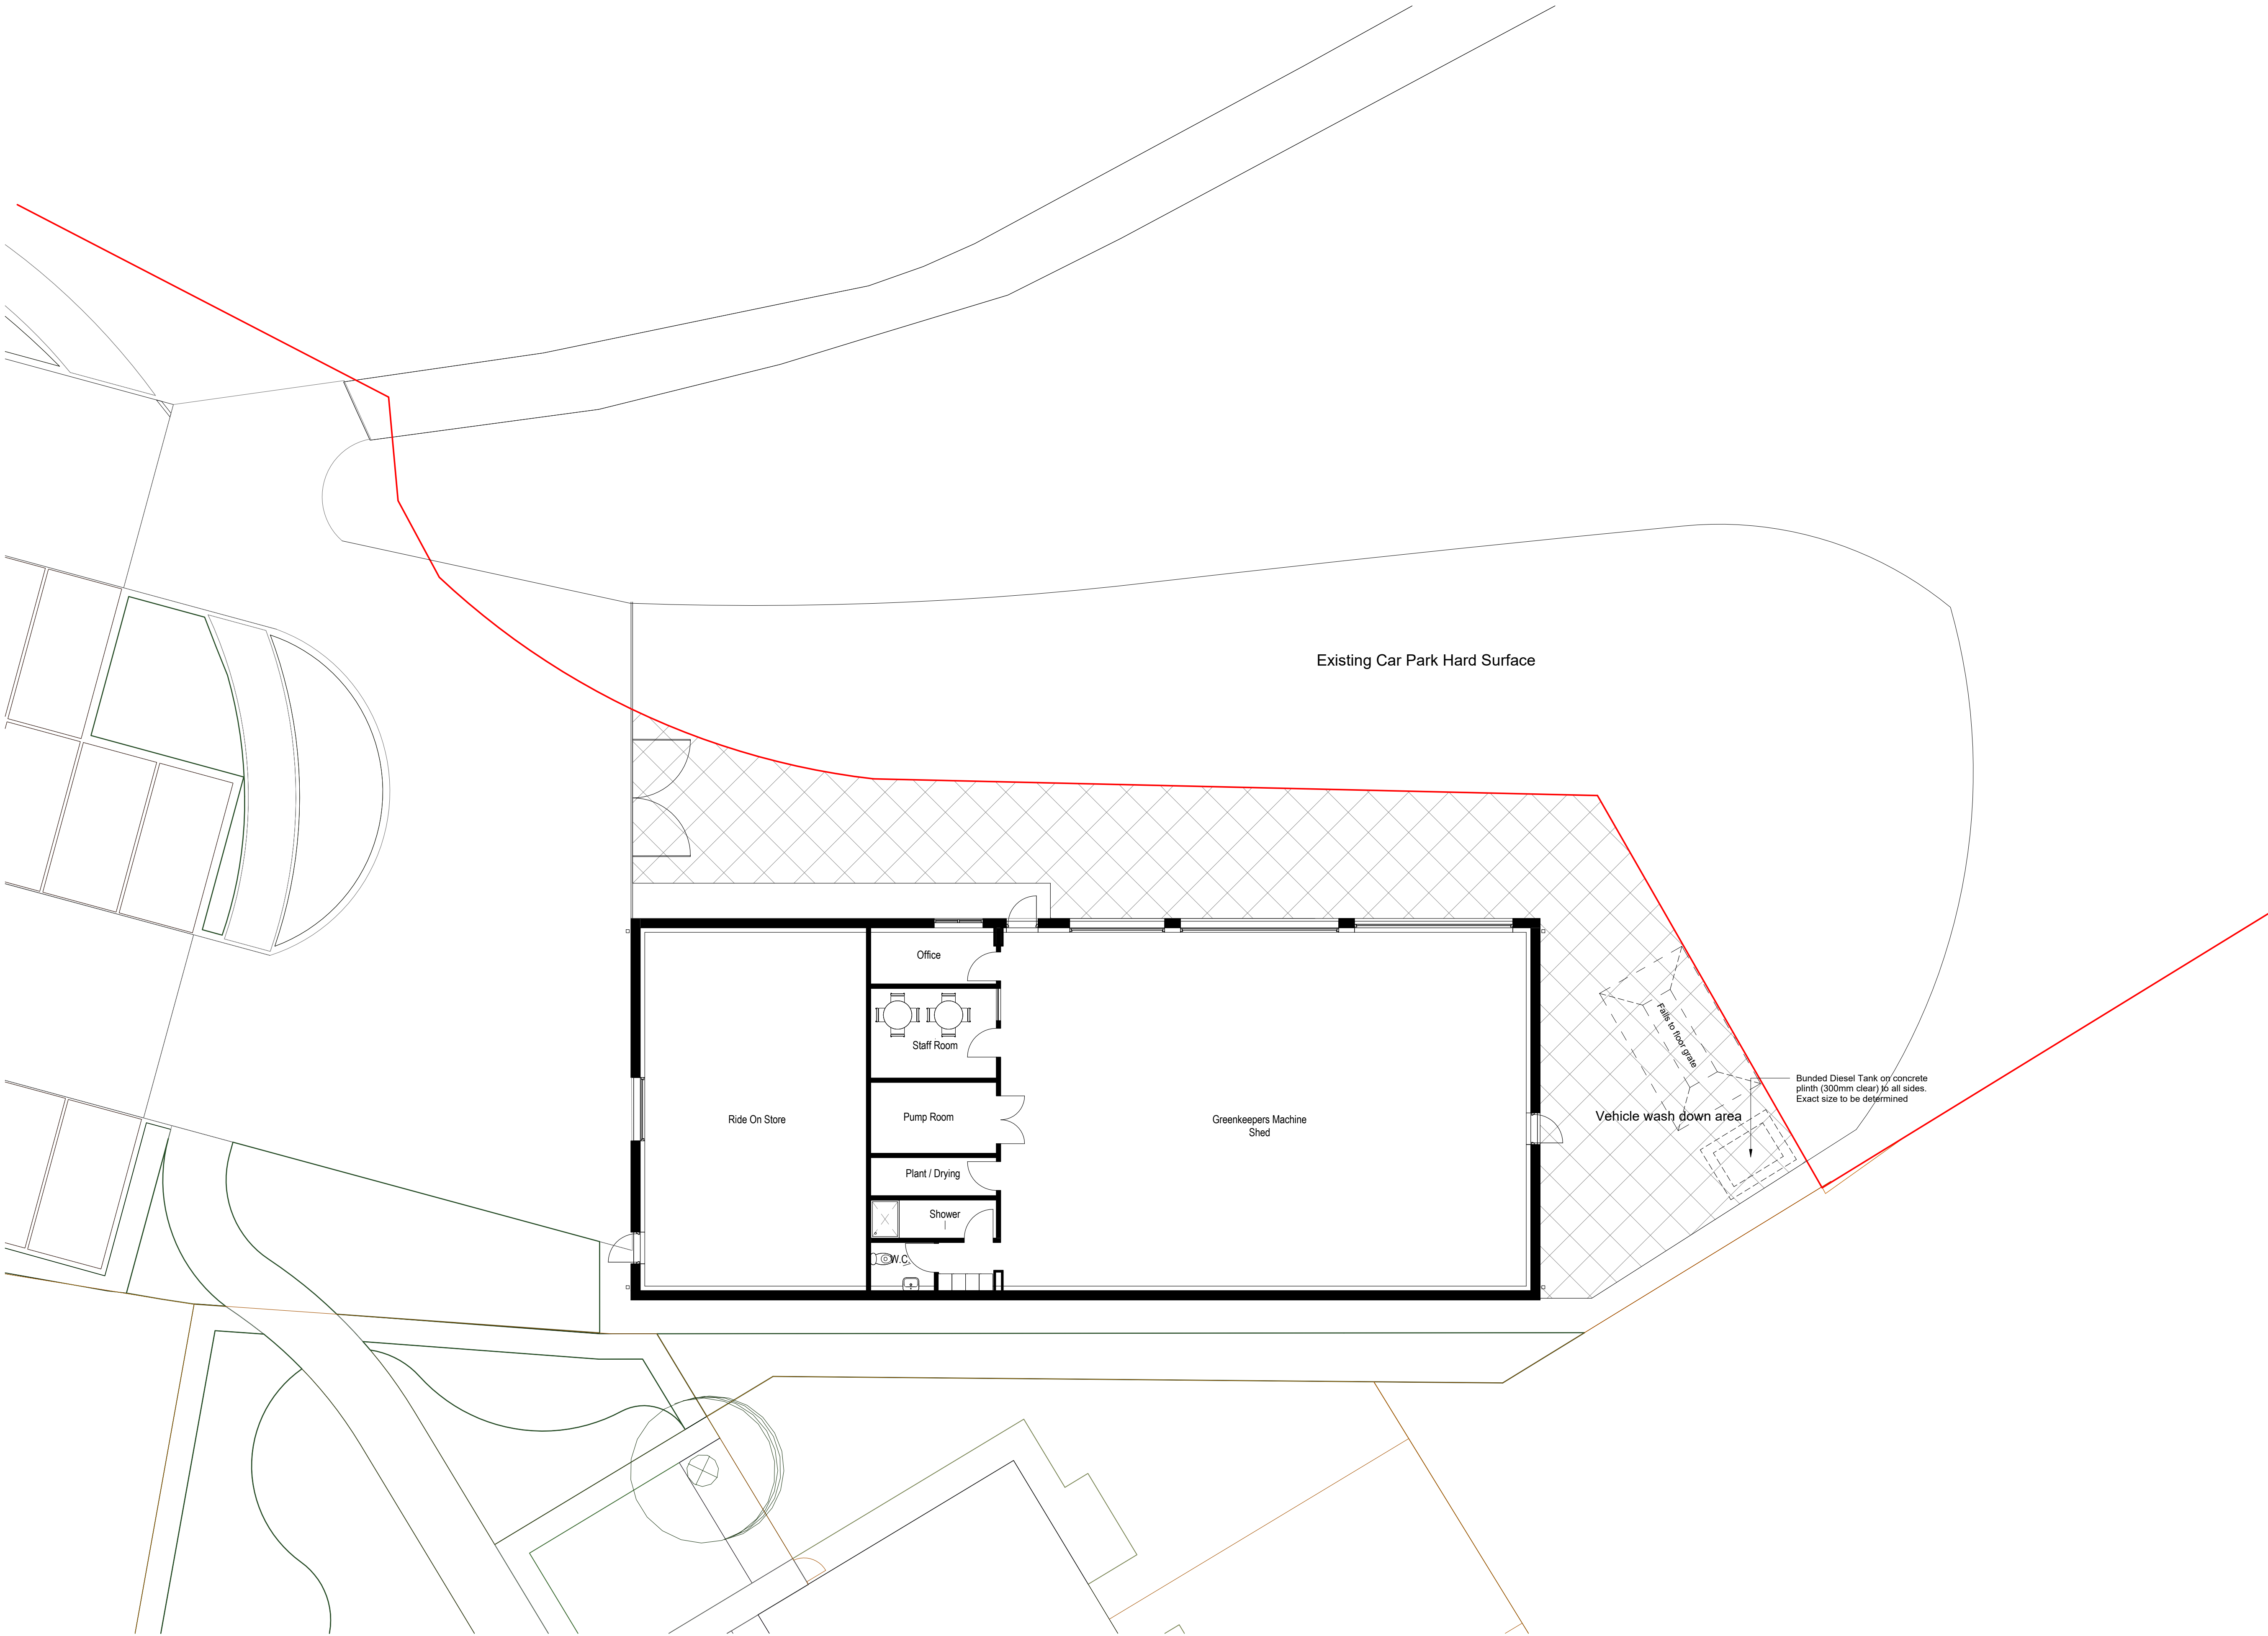


1 Site
1 : 100

P2	NMA Revision to suit Contractors Proposals	12.12.25	AST /	
rev	description	date	drawn	check
Revision Schedule				
client:				
North Manchester Golf Club				
project:				
NMGCC Proposed Greenkeepers Depot				
title:				
Proposed Site Plan				
scale:		date:		
1 : 100 @A1		05/06/25		
project no:		drawing no:		
10_2019		AST		-20-301
issued for:			rev:	
PLANNING NMA			P2	

Assorted Skills + Talents*

ASSORTED
SKILLS +
TALENTS