


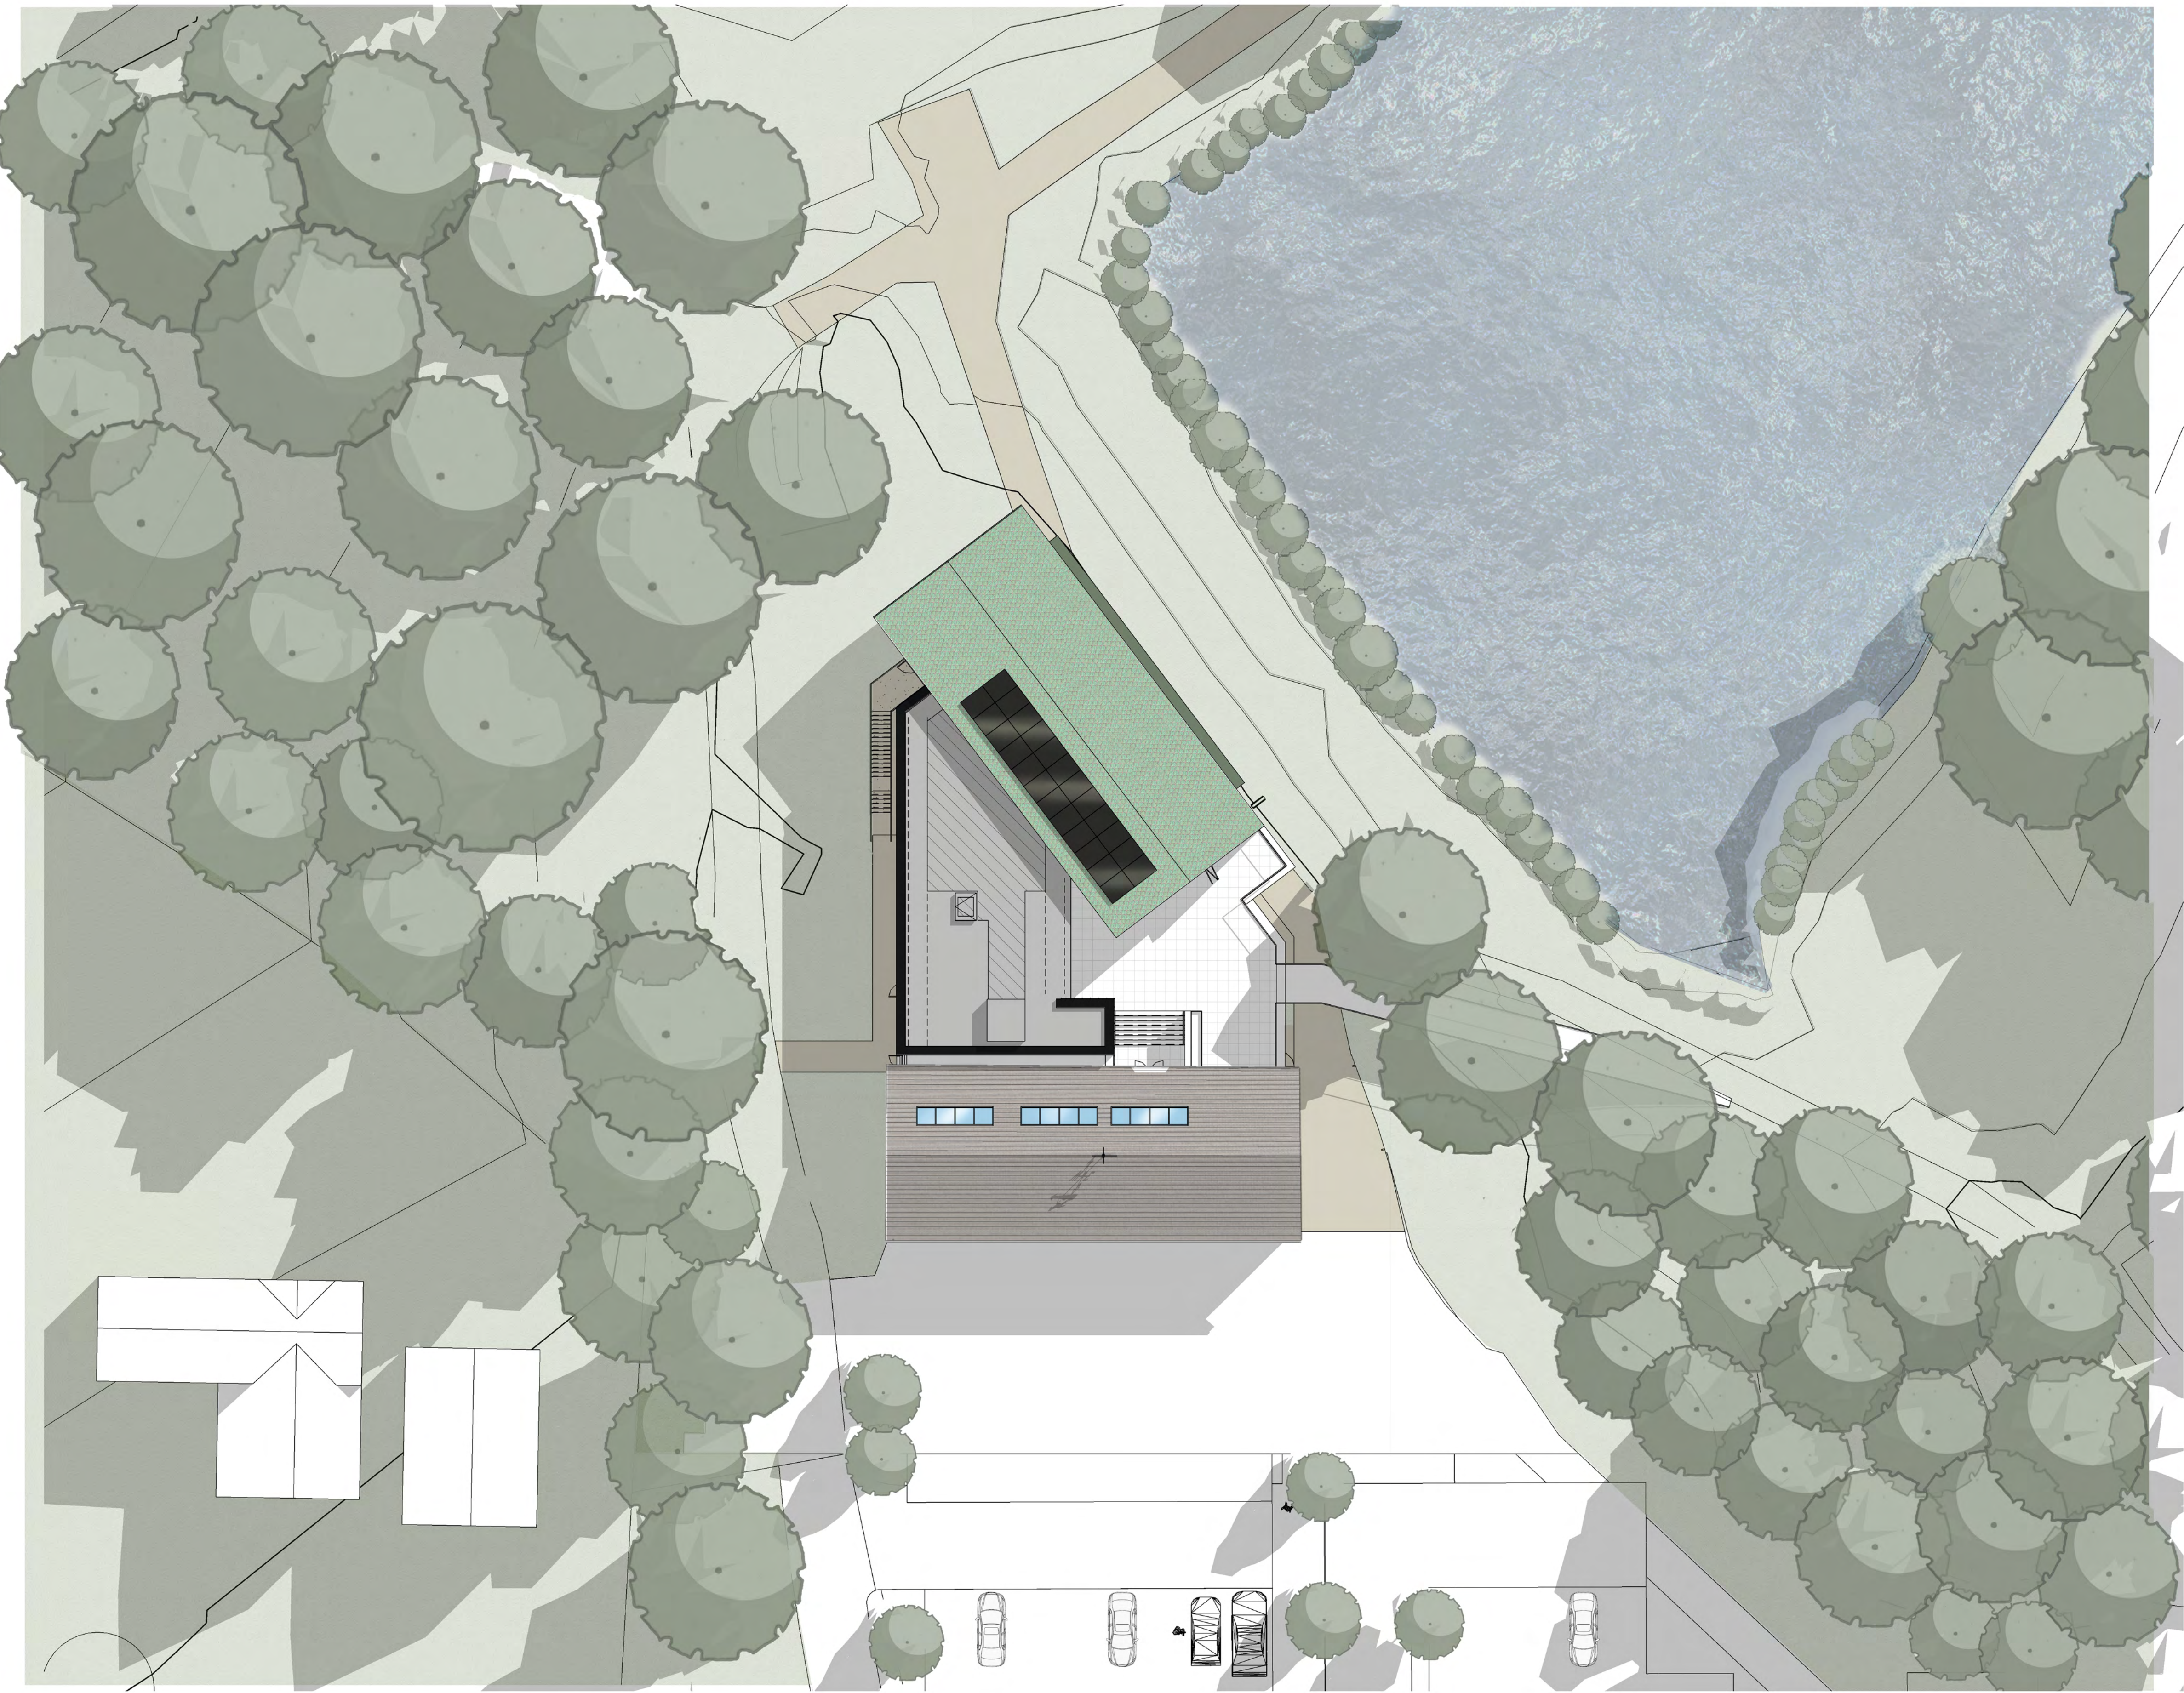

rev	description		date	drawn	check
Revision Schedule					
client: North Manchester Golf Club					
project: New Club House					
title: Proposed Site Plan					
scale: 1 : 200 @A1			date: 01/08/19		
project no: AST 10-2019		drawing no: - AST - XX - STE - DR - A - 09-003			
issued for:			rev:		
PLANNING NMA			P2		