
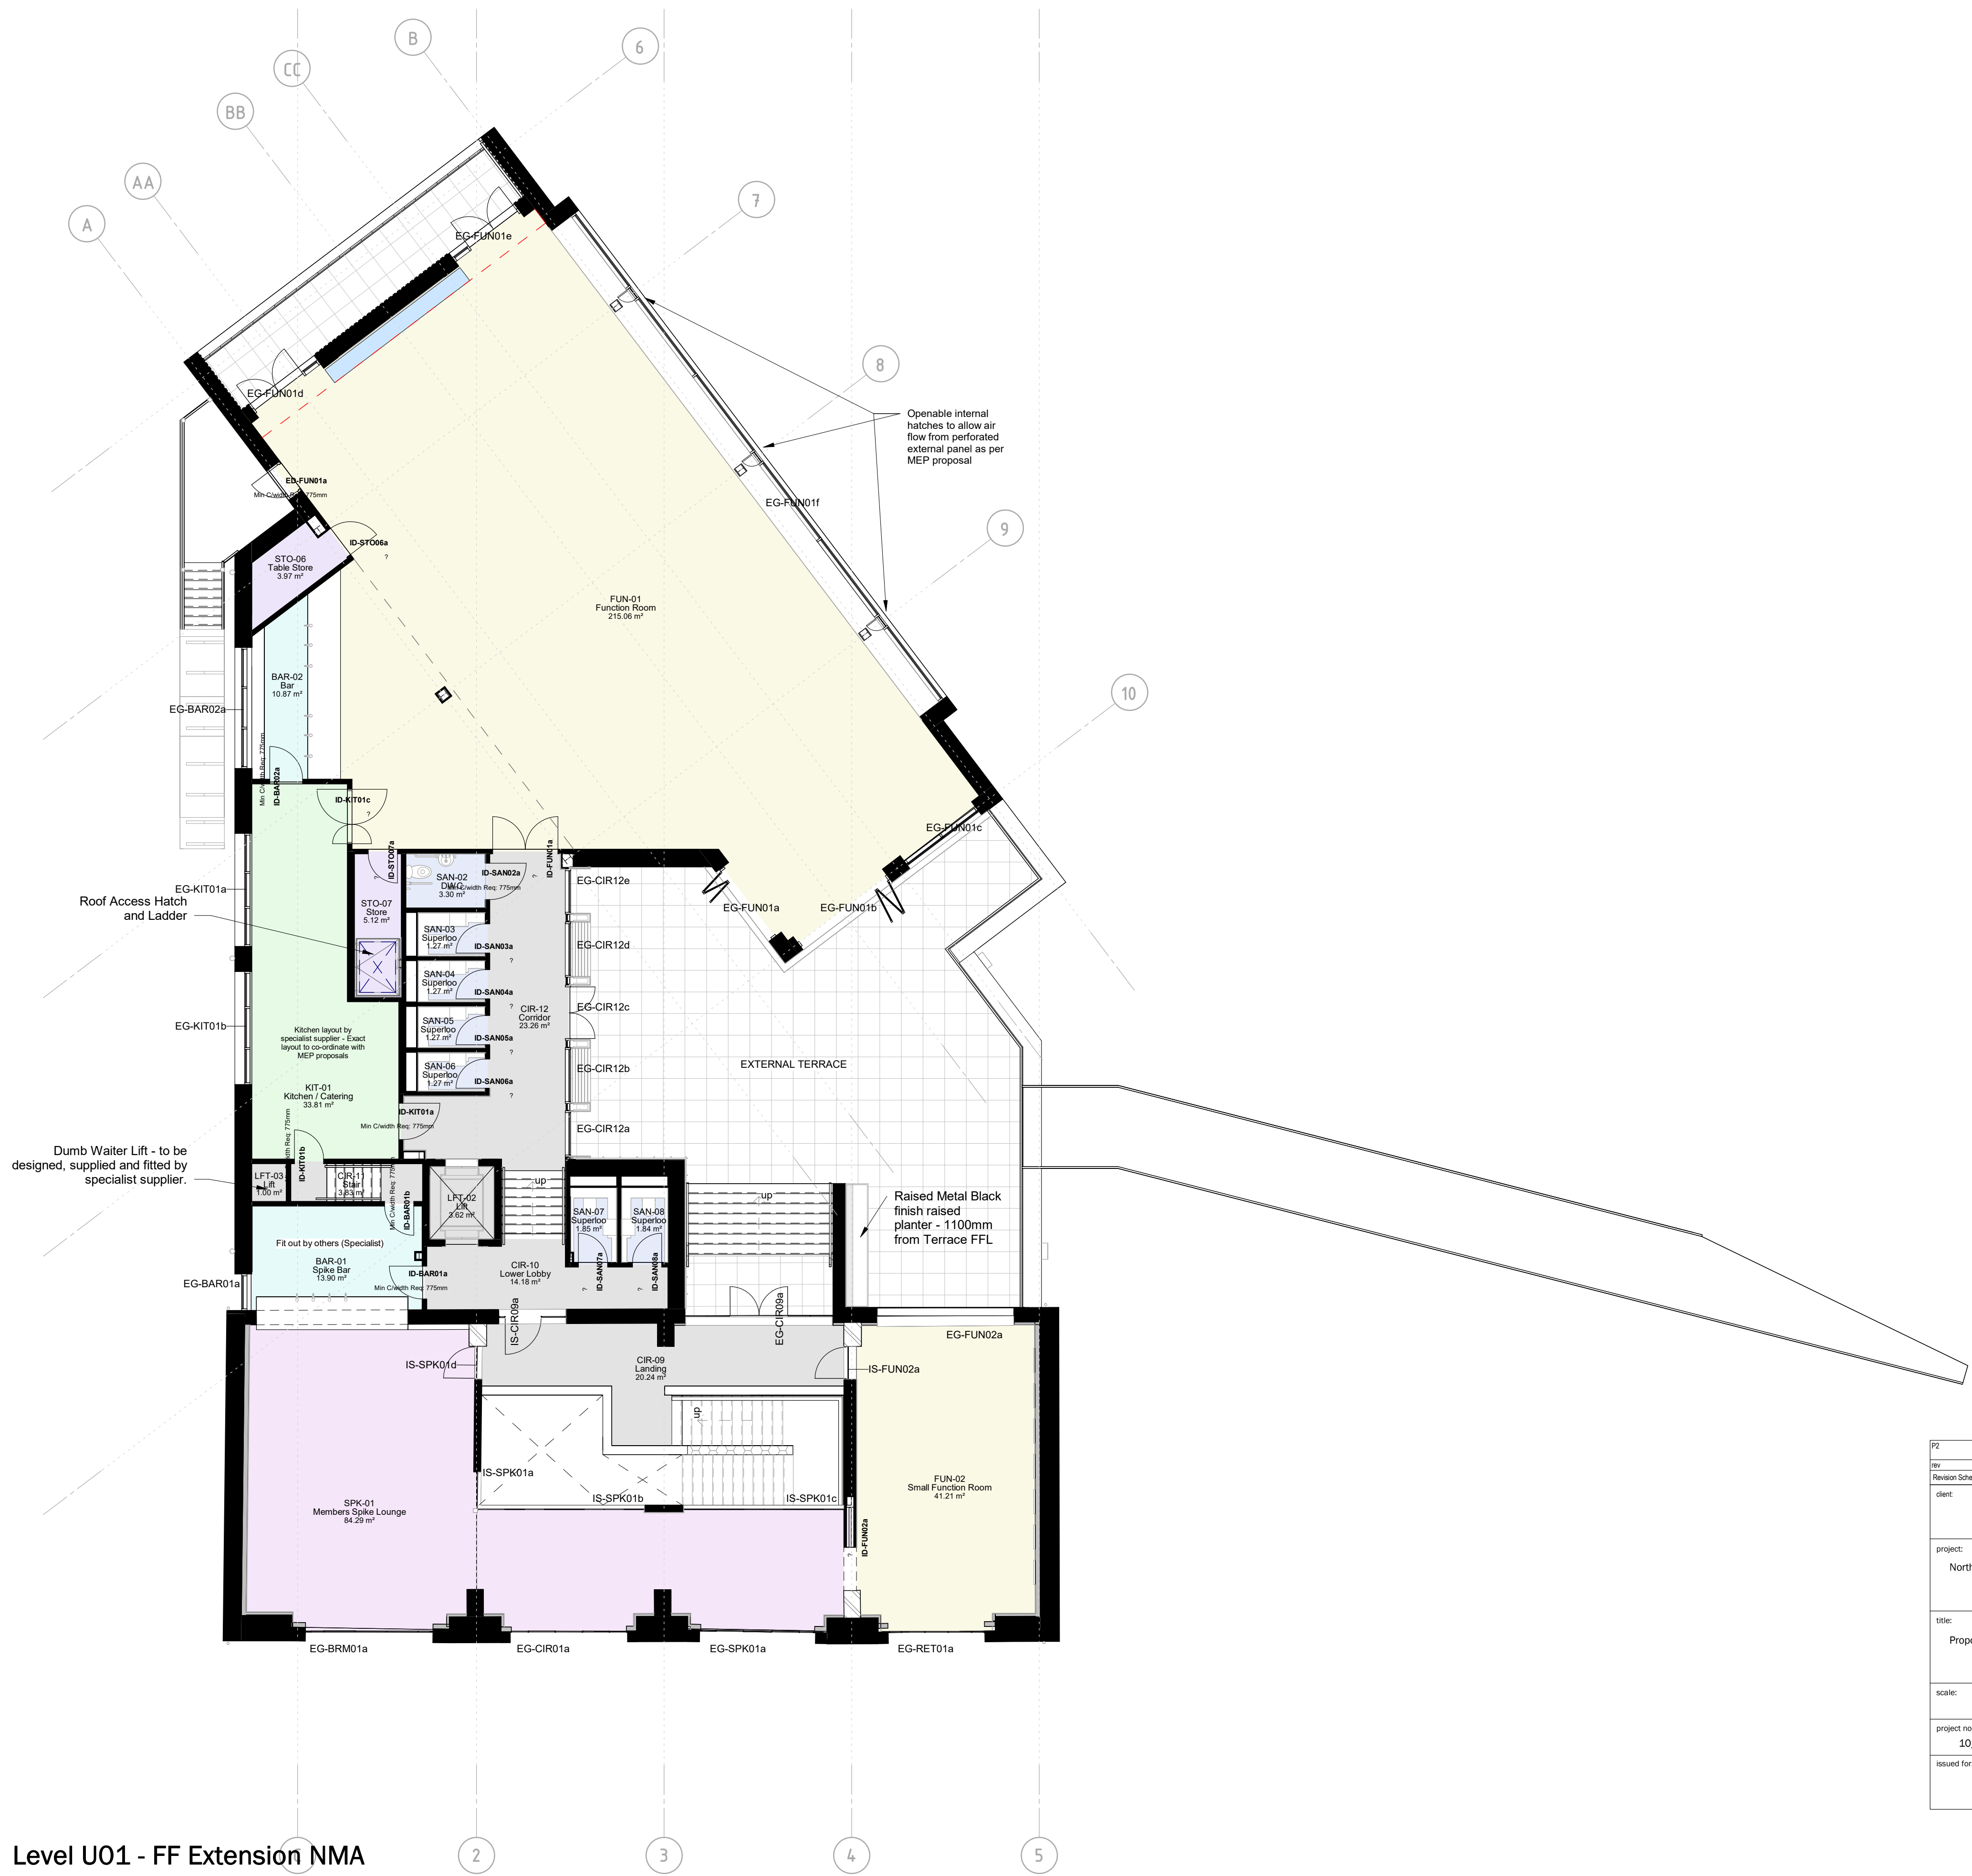
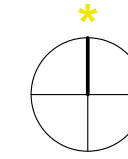


 

1* Level U01 - FF Extension NMA
1 : 100

P2	PLANNING AMENDMENTS	16/12/2025	ASTOR
rev	description	date	drawn check
Revision Schedule			
client:			
North Manchester Golf Club			
project:			
North Manchester Golf Club Redevelopment & Extension			
title:			
Proposed First Floor Plan			
scale:		@A1	date: 01/08/19
project no:	drawing no:	09-105	
10_2019			
issued for:		rev:	
TENDER ISSUE			P2