

256.00

254.00


252.00

250.00

248.00

246.00

244.00

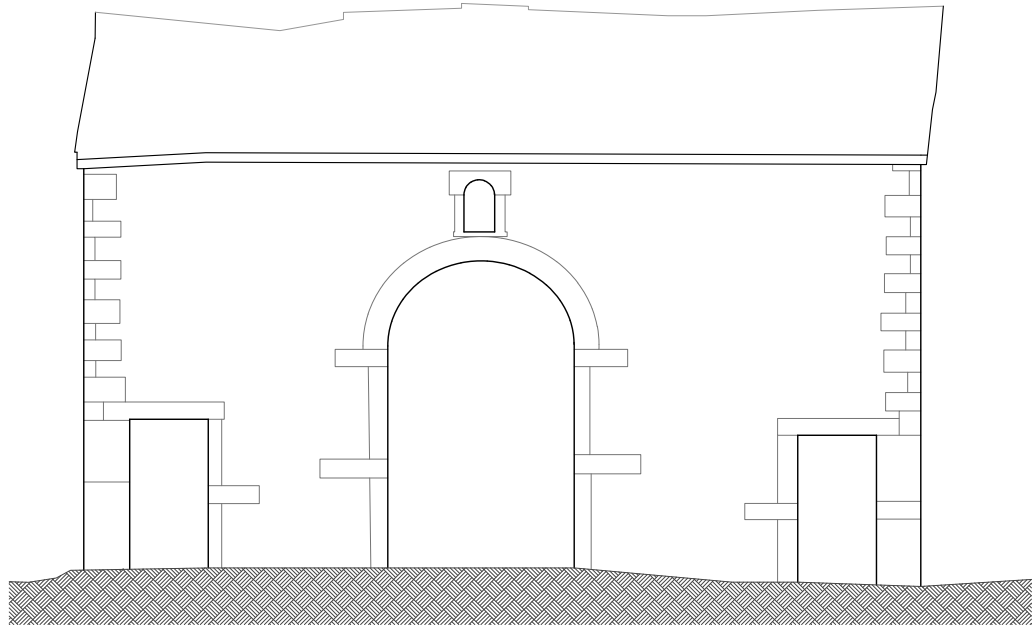

ELEVATION 1

256.00

254.00


252.00

250.00

248.00

246.00

244.00

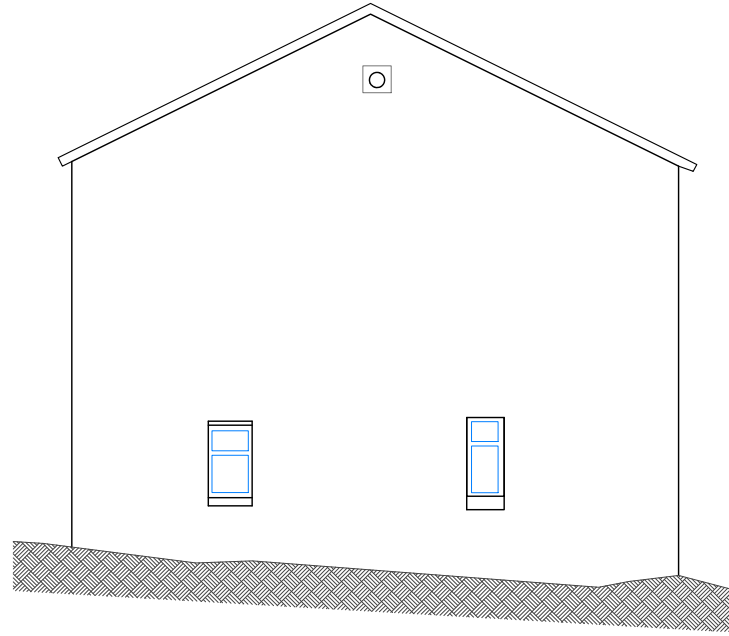

ELEVATION 2

256.00

254.00


252.00

250.00

248.00

246.00

244.00

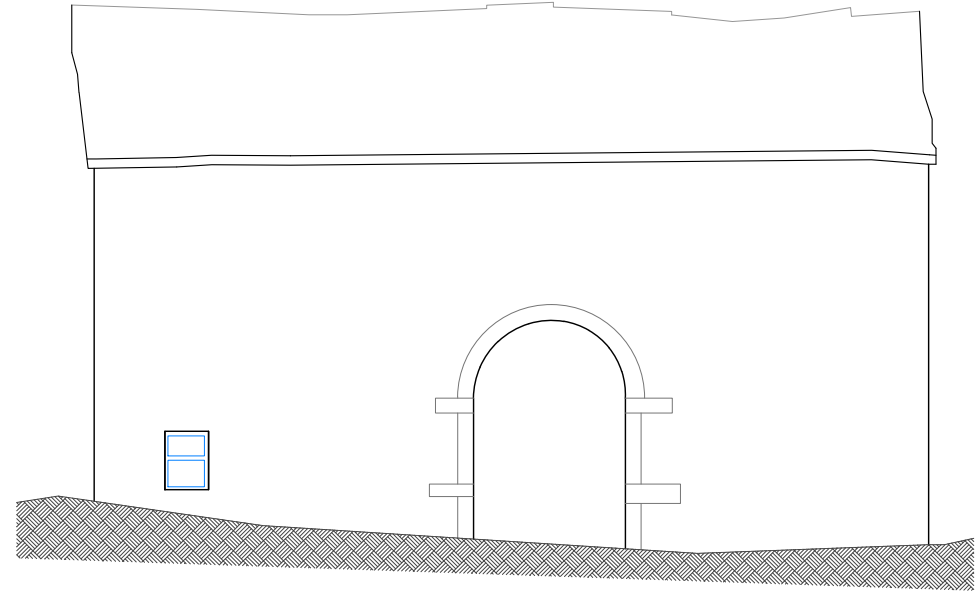

ELEVATION 3

256.00

254.00


252.00

250.00

248.00

246.00

244.00

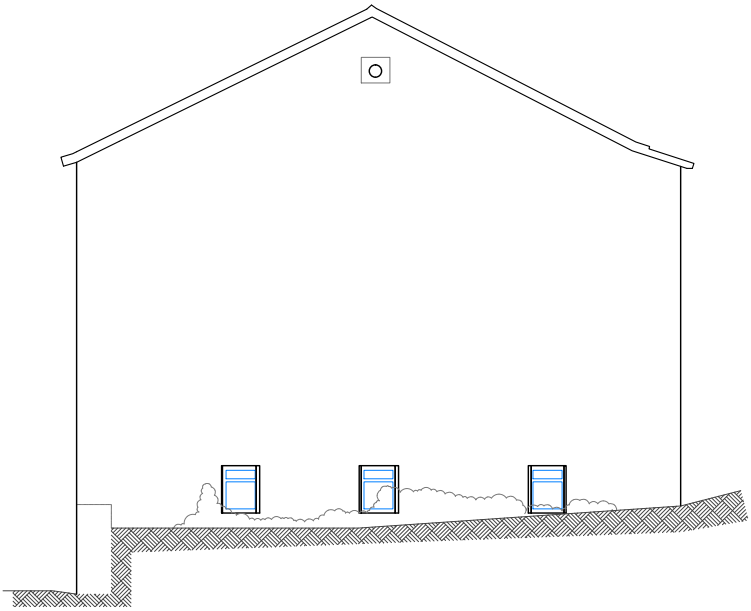

ELEVATION 4

MBS ELEVATIONS - LEGEND

BUILDING EDGE

GLAZING

DOORS

GROUND LINE

METAL WORK

MISCELLANEOUS

ARCHITECTURAL ELEMENT

PIPES

RAINWATER PIPES

RIDGES

ROOF

SERVICES

STONE

TIMBER

VEGETATION


*Some columns/beams may be obscured by plaster / fire boarding / concrete / casing. Therefore the true structural position may not be shown.

*Some site areas may be inaccessible. See highlighted areas for further details.

ASSUMED

This elements and areas may be shown as assumed, with dashed lines. Where possible.

Sheet Layout

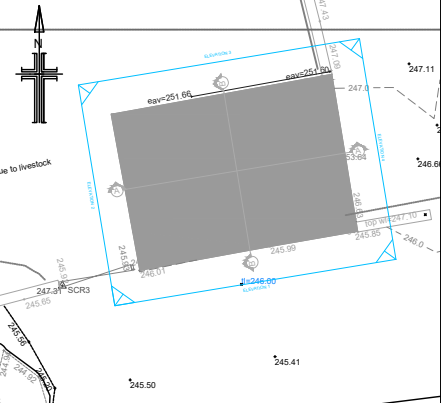

1. This survey may relate to an external Coordinate system. If details such as position and orientation relative to this are required please get in touch.
2. All dimensions and measurements given are Scale Factor 1.

Surveyed by	Initials - SC	Date Surveyed - 19/01/26		
D				
C				
B				
A	23/01/26	Original Issue	MK	PL
Rev	Rev. Date	Purpose of revision	Drawn	Checked



Site Surveying Services Ltd, Unit 1 The Old Saw Mill,
Shawbridge Street, Clitheroe, BB7 1LY
T: 01200 438320 W: www.sitesurvey.co.uk

Client
AdamSmith

Project
Stid Fold Barn, Barn Field Lane, Rochdale

Drawing title
Floor Plans

Scale
1:100 @ A2 DO NOT SCALE



SSS Job No.

Client Job No.

Drawing number
S250667-DR-M-002

Rev
A

This drawing is not to be used in whole or part other than for the intended purpose and project as defined on this drawing. Refer to the contract for full terms and conditions.

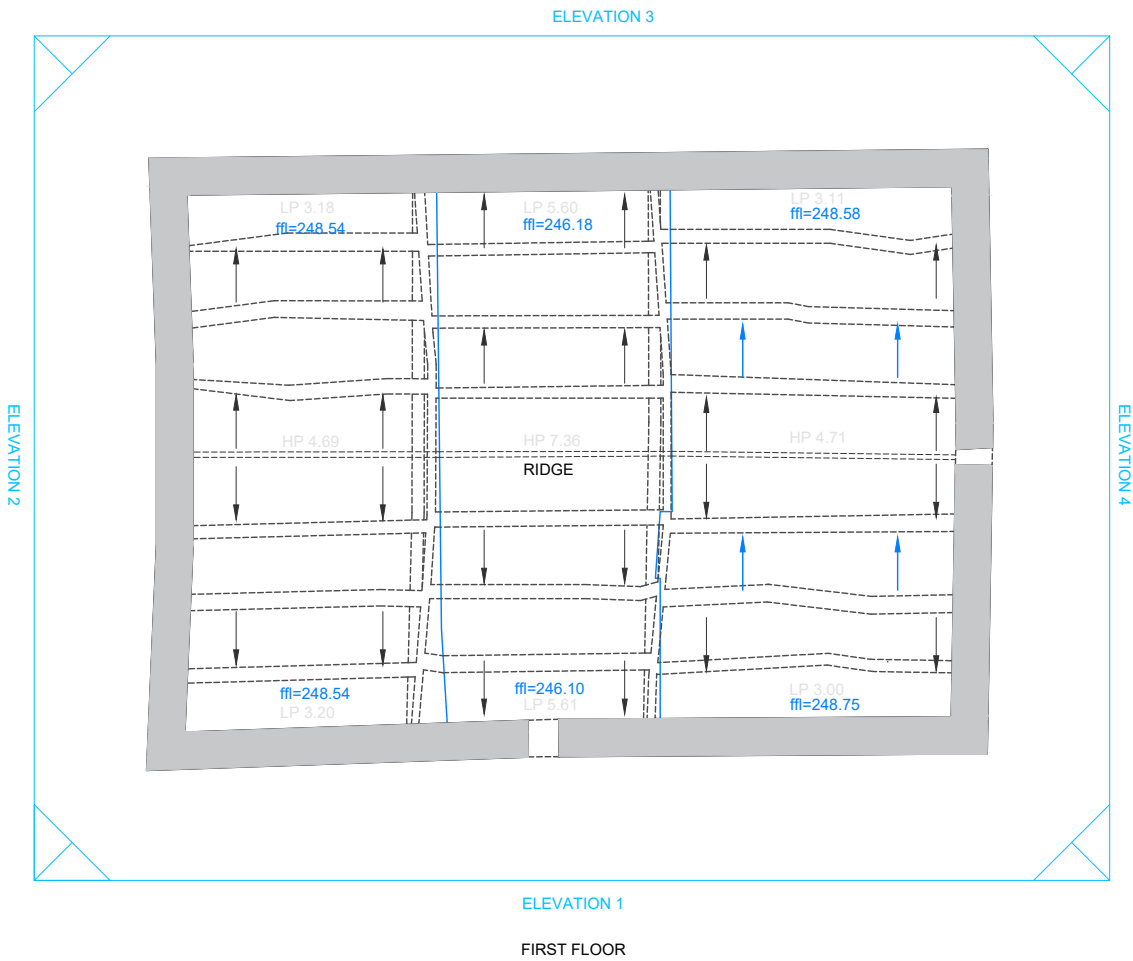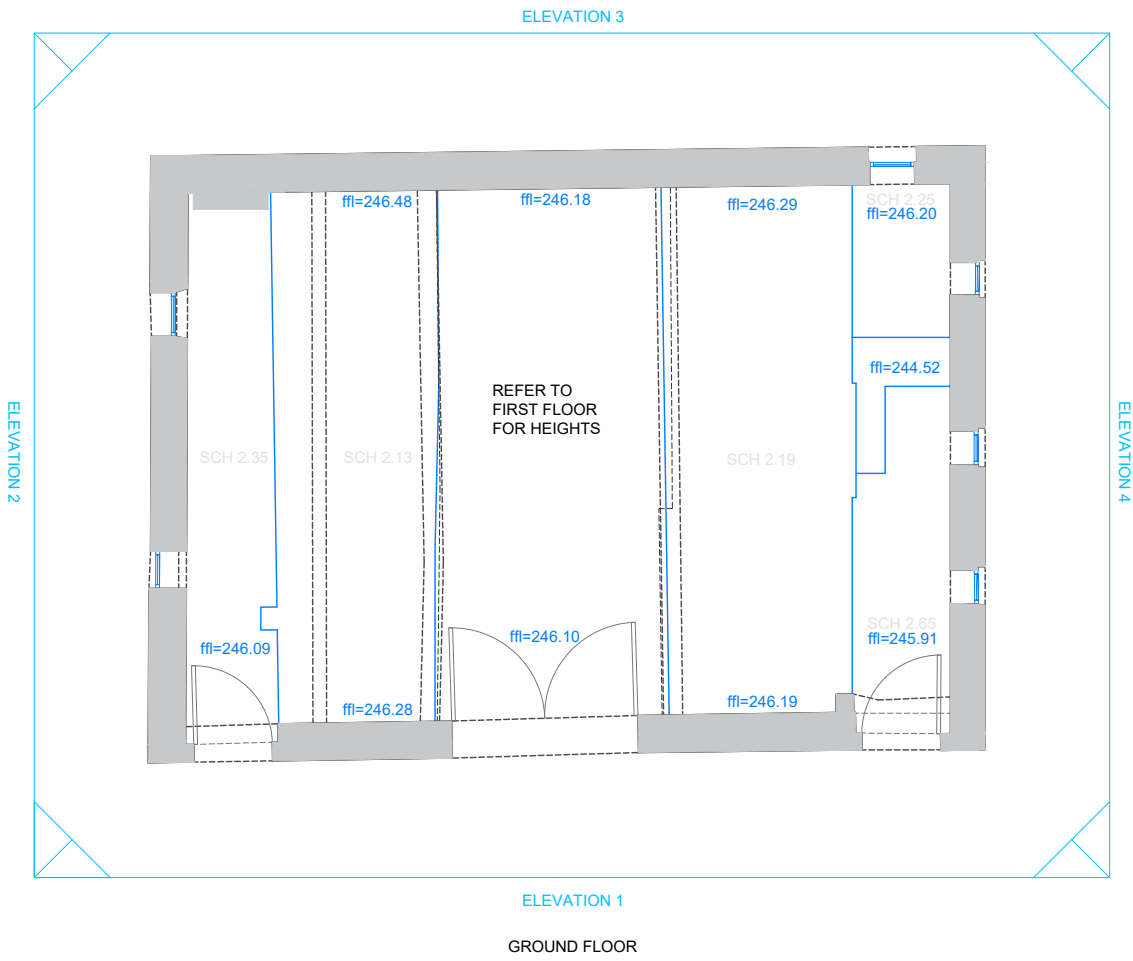

MBS FLOOR PLANS - LEGEND

EXTERNAL FOOTPRINT

WALLS *widths checked where possible

PARTITION WALLS

CEILING LINES

BEAMS

TRUSSES & LINTELS

FALSE CEILING LINE

SERVICES

FLOOR LINES

STRUCTURAL CEILING HEIGHT SCH 4.00

FALSE CEILING HEIGHT FCH 3.00

CEILING HIGH POINT HP 4.00

CEILING LOW POINT LP 2.00

FINISHED FLOOR LEVEL ffl=100.00

BEAM HEIGHT BH 5.00

DOOR HEIGHT DH 2.00

ARCH HEIGHT TA 2.00 SP 1.00

FLOOR TO CILL FC 0.00

CILL TO LINTEL CH 0.00

WINDOW *glazing thickness are indicative

DOOR *frames not measured

SLIDING DOOR

STAIRS

SINK

OVEN

FURNITURE

WC

WASH BASIN

SHOWER

BATH

URINAL


*Some columns/beams may be obscured by plaster / fire boarding / concrete / casing. Therefore the true structural position may not be shown.

*Some site areas may be inaccessible. See highlighted areas for further details.

ASSUMED

This elements and areas may be shown as assumed, with dashed lines. Where possible.

Sheet Layout

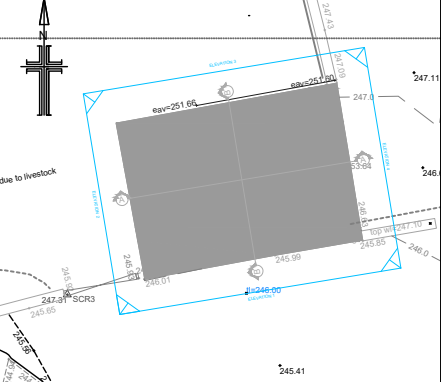

1. This survey may relate to an external Coordinate system. If details such as position and orientation relative to this are required please get in touch.
2. All dimensions and measurements given are Scale Factor 1.

Surveyed by		Initials - SC	Dates Surveyed - 19/01/26			
D						
C						
B	28/01/26	Beam details added				
A	23/01/26	Original Issue			MK PB	
Rev	Rev. Date	Purpose of revision			Drawn	Checked



site surveying services

Site Surveying Services Ltd, Unit 1 The Old Saw Mill, Shawbridge Street, Clitheroe, BB7 1LY

T: 01200 438320 W: www.sitesurvey.co.uk

Client AdamSmith

Project Stid Fold Barn, Barn Field Lane, Rochdale

Drawing title Floor Plans

Scale 1:100 @ A2 DO NOT SCALE

SSS Job No. S250667

Client Job No. N/A

Drawing number S250667-DR-M-003

Rev B

This drawing is not to be used in whole or part other than for the intended purpose and project as defined on this drawing. Refer to the contract for full terms and conditions.

256.00

254.00


252.00

250.00

248.00

246.00

244.00

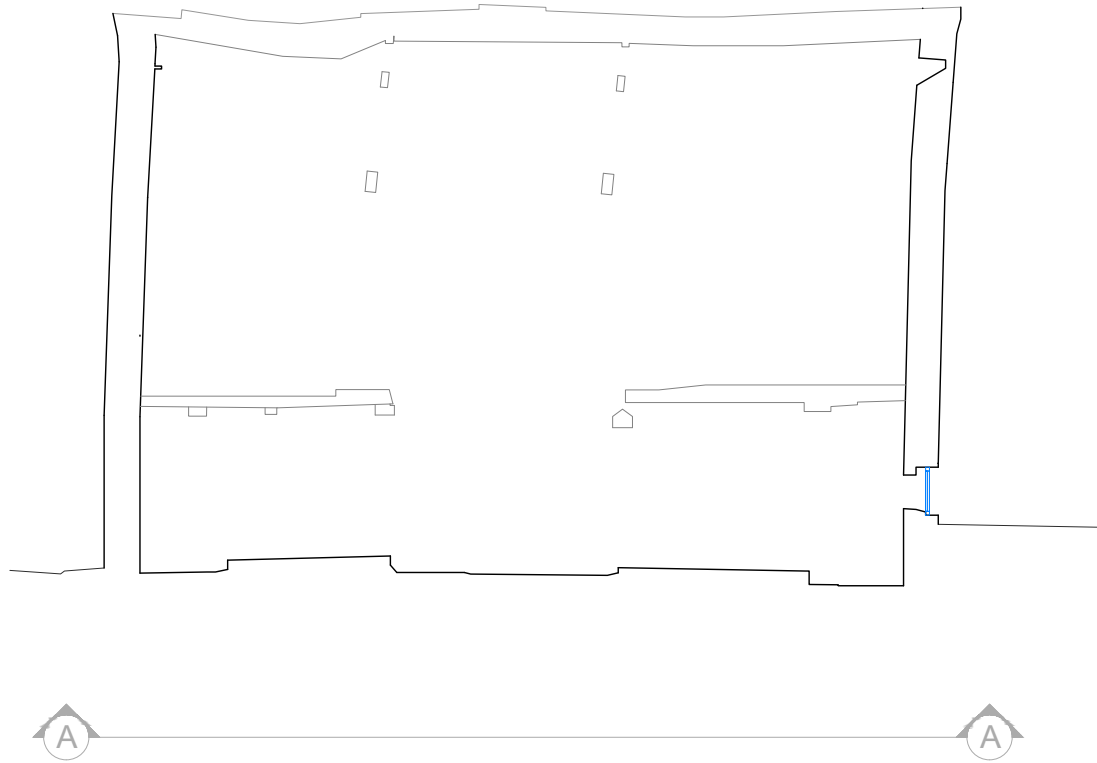

256.00

254.00


252.00

250.00

248.00

246.00

244.00

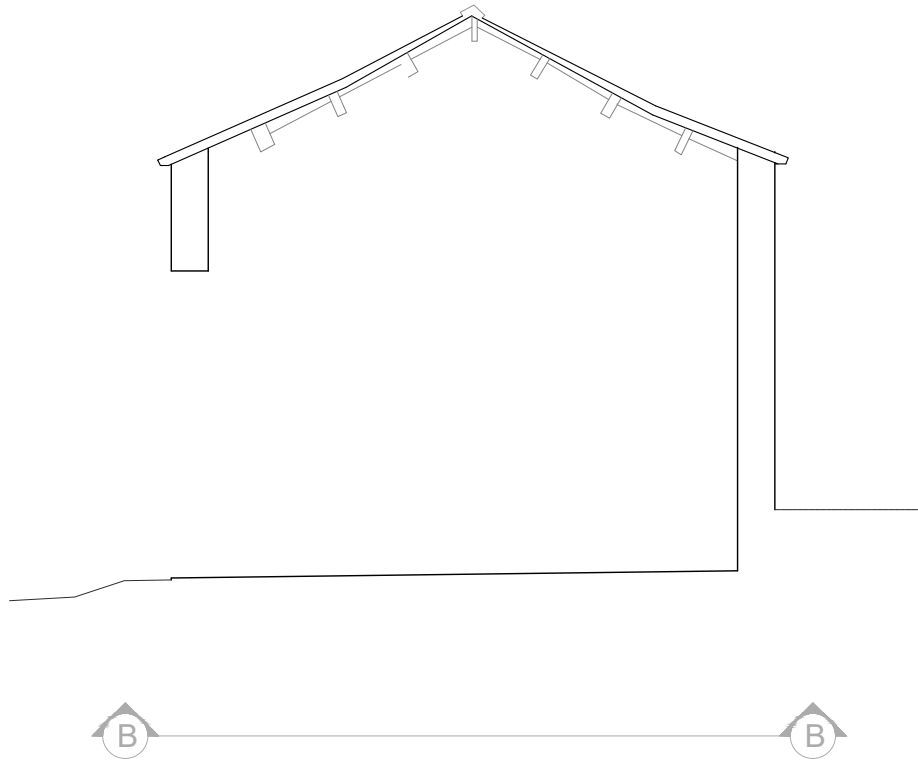

MBS ELEVATIONS - LEGEND

BUILDING EDGE

GLAZING

DOORS

GROUND LINE

METAL WORK

MISCELLANEOUS

ARCHITECTURAL ELEMENT

PIPES

RAINWATER PIPES

RIDGES

ROOF

SERVICES

STONE

TIMBER

VEGETATION


*Some columns/beams may be obscured by plaster / fire boarding / concrete / casing. Therefore the true structural position may not be shown.

*Some site areas may be inaccessible. See highlighted areas for further details.

ASSUMED

This elements and areas may be shown as assumed, with dashed lines. Where possible.

Sheet Layout

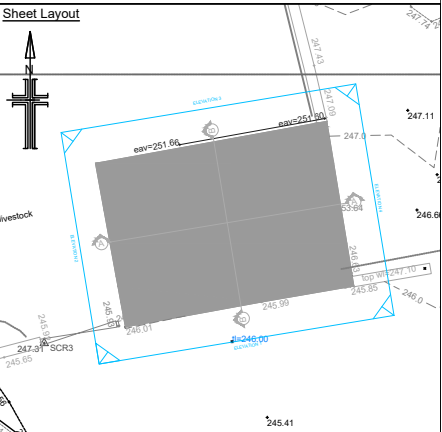

1. This survey may relate to an external Coordinate system. If details such as position and orientation relative to this are required please get in touch.
2. All dimensions and measurements given are Scale Factor 1.

Surveyed by		Initials - SC		Date Surveyed - 19/01/26	
D					
C					
B					
A	28/01/26	Original Issue		MK	MK
Rev	Rev. Date	Purpose of revision		Drawn	Checked



site surveying services
Site Surveying Services Ltd, Unit 1 The Old Saw Mill,
Shawbridge Street, Clitheroe, BB7 1LY
T: 01200 438320 W: www.sitesurvey.co.uk

Client
AdamSmith

Project
Stid Fold Barn, Barn Field Lane, Rochdale

Drawing title
Sections

Scale		1:100 @ A2	DO NOT SCALE
SSS Job No.		S250667	
Client Job No.		N/A	
Drawing number		S250667-DR-M-004	
		Rev	A

This drawing is not to be used in whole or part other than for the intended purpose and project as defined on this drawing. Refer to the contract for full terms and conditions.