


SCALE WITH CAUTION AS DISTORTION CAN OCCUR 0 1 2 3 4 5 6 7 8 9 10cm


See Drg BS/039 for Metal Staircase Details

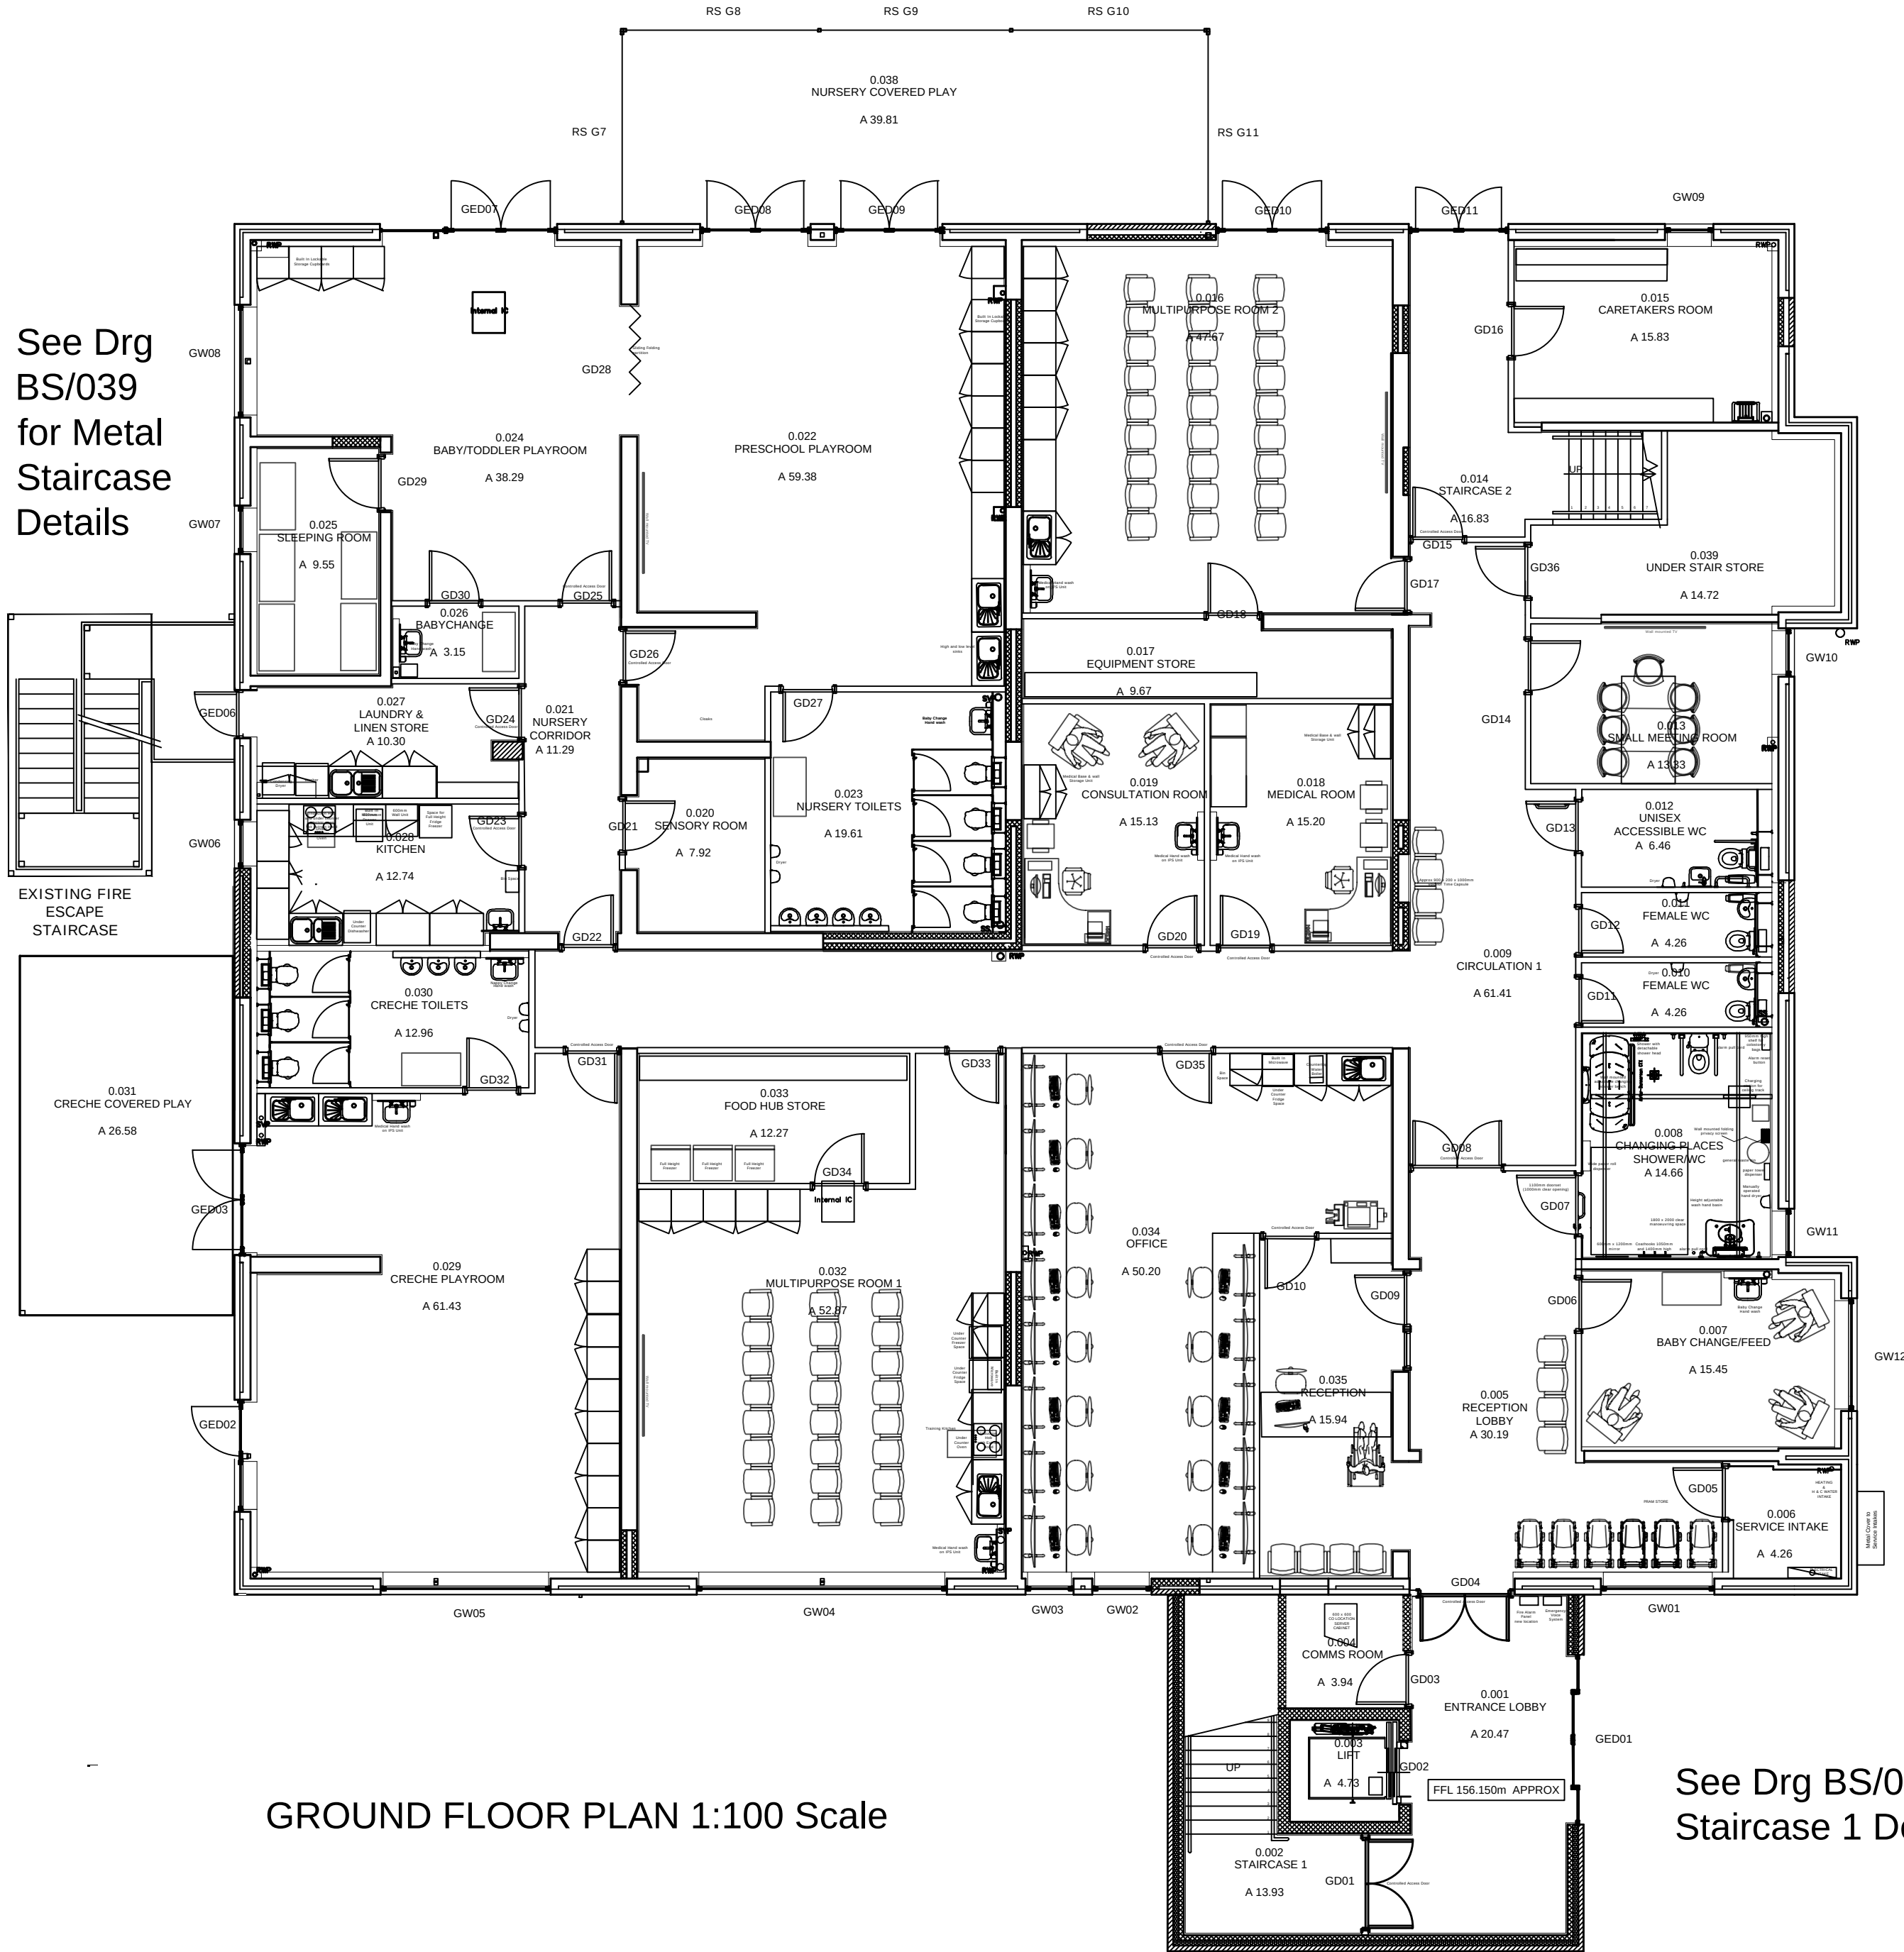

GROUND FLOOR PLAN 1:100 Scale


See Drg BS/019 for Staircase 1 Details

For Door Schedule see drawings BS/022 & BS/026
For Window Schedule see drawing BS/024
For Setting Out and partition types see drawings BS015 & BS/016.

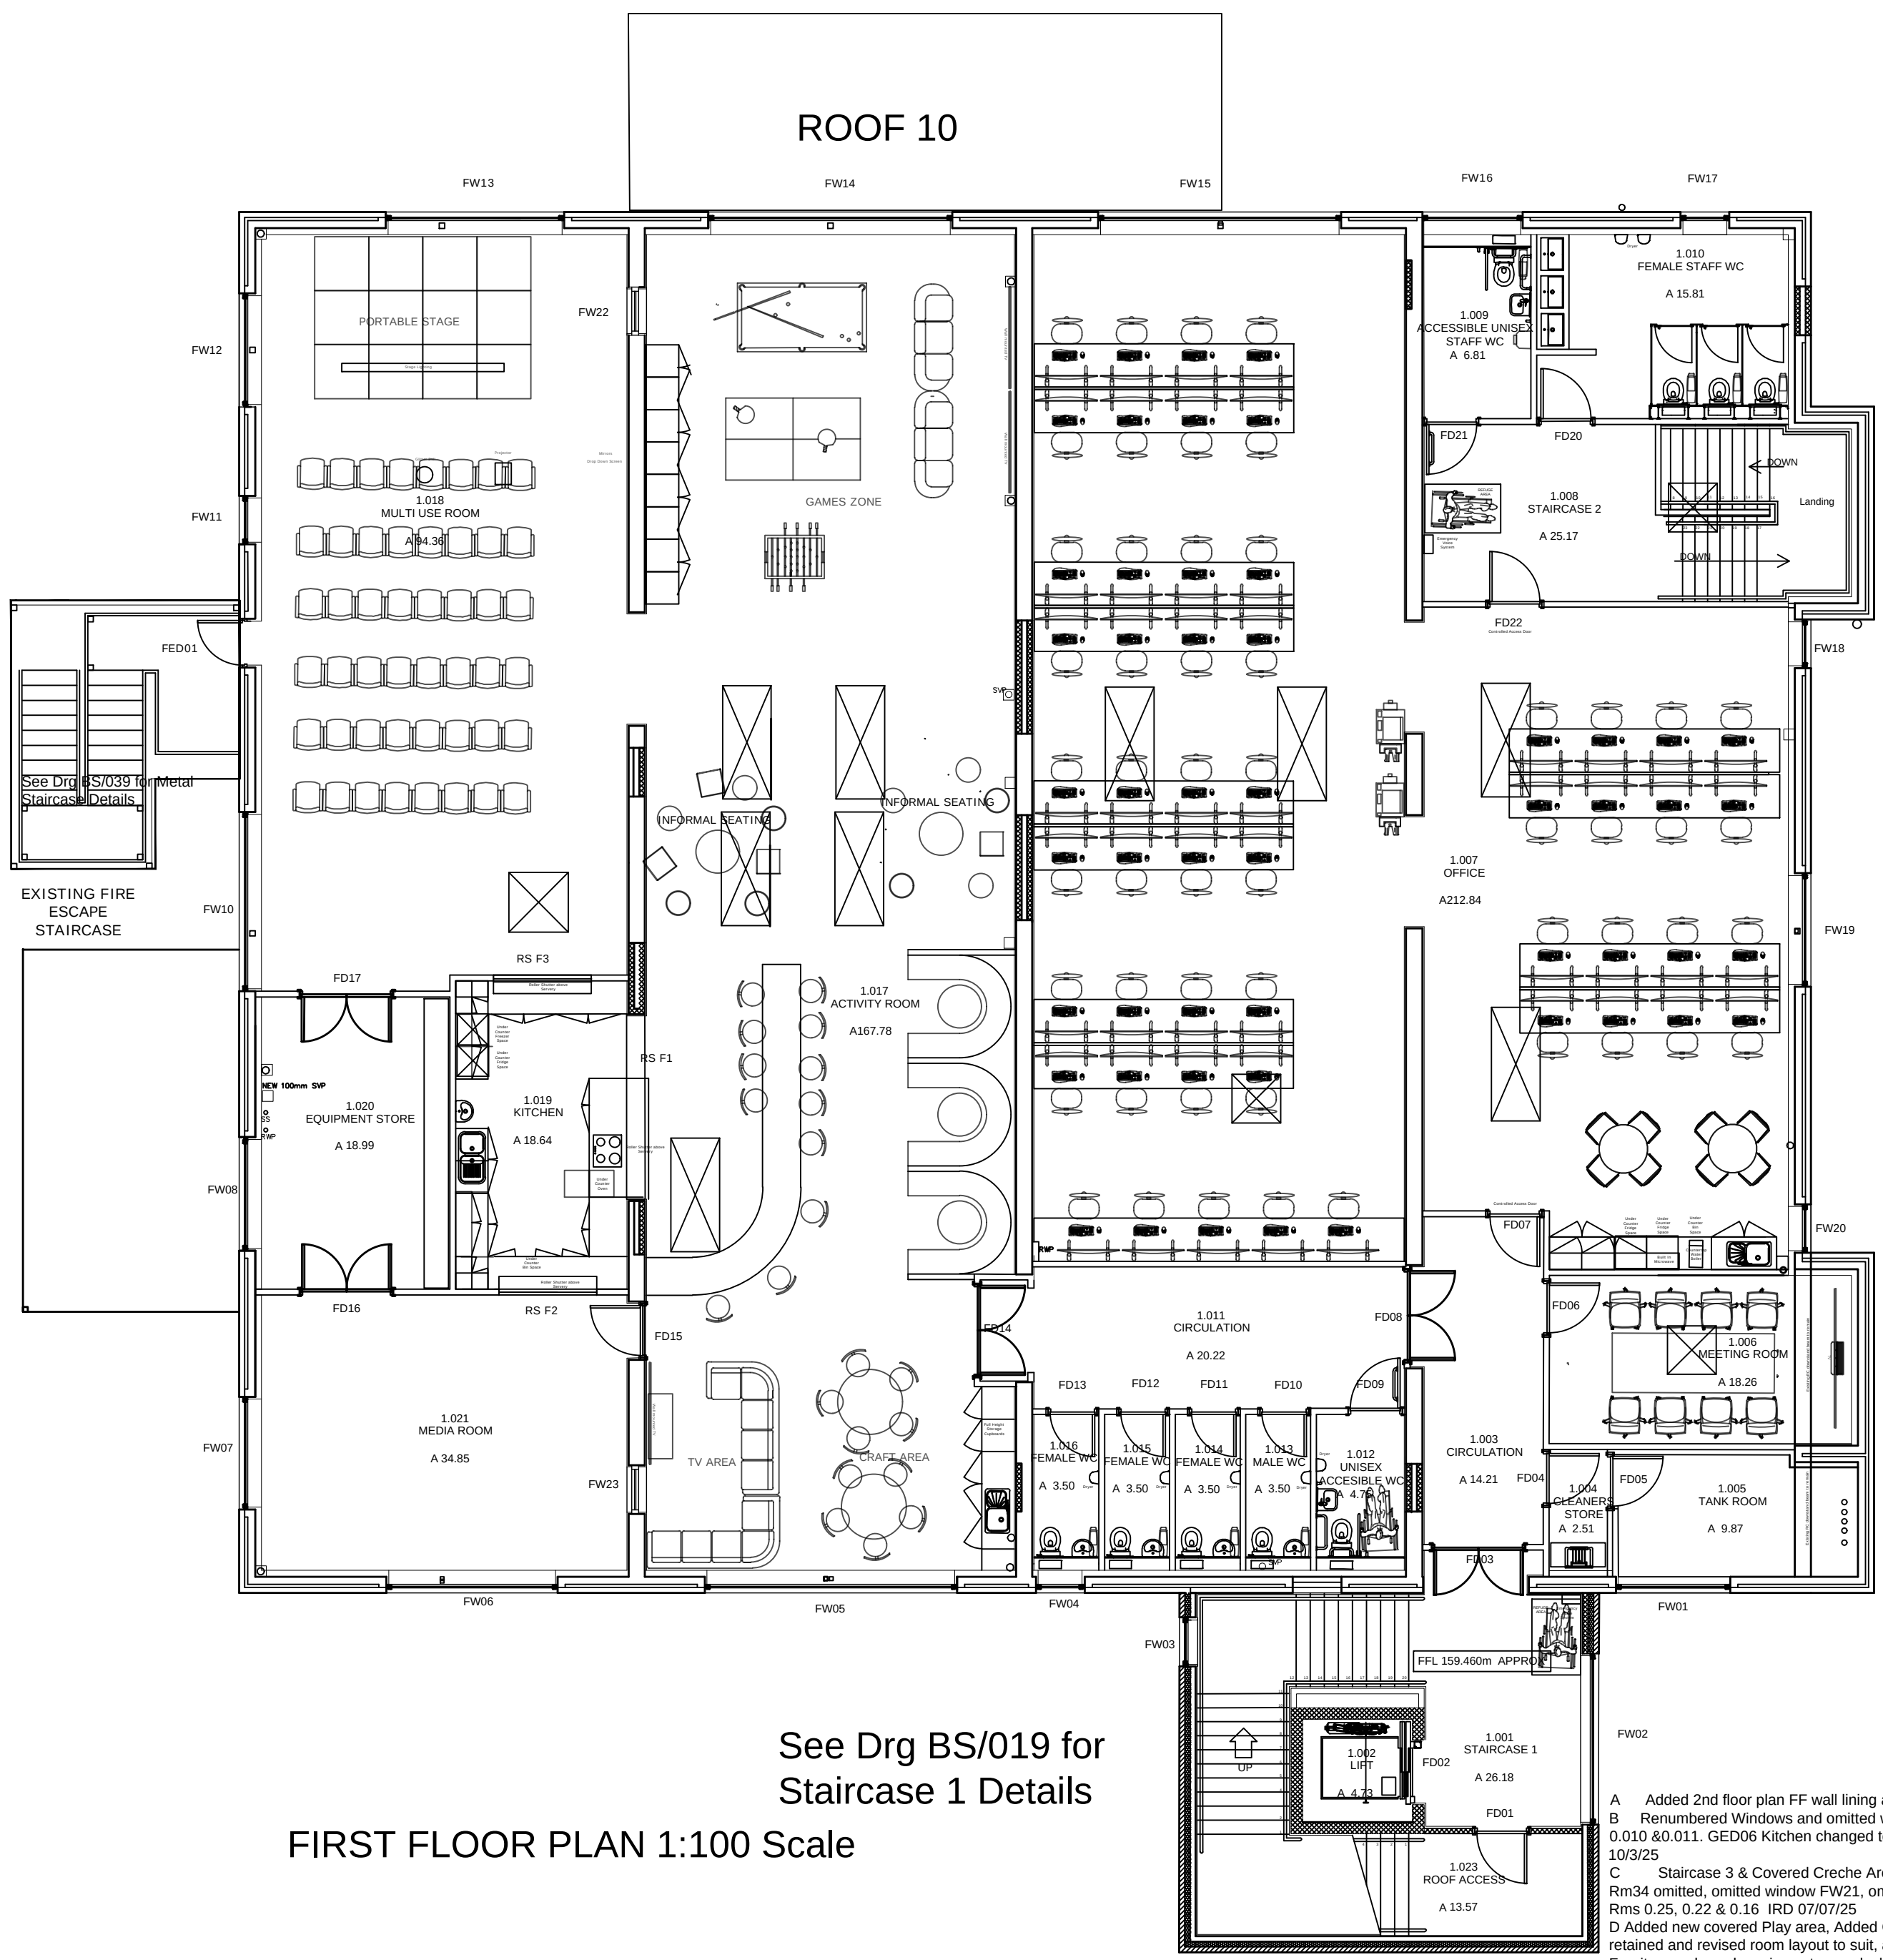

FIRST FLOOR PLAN 1:100 Scale

See Drg BS/019 for Staircase 1 Details

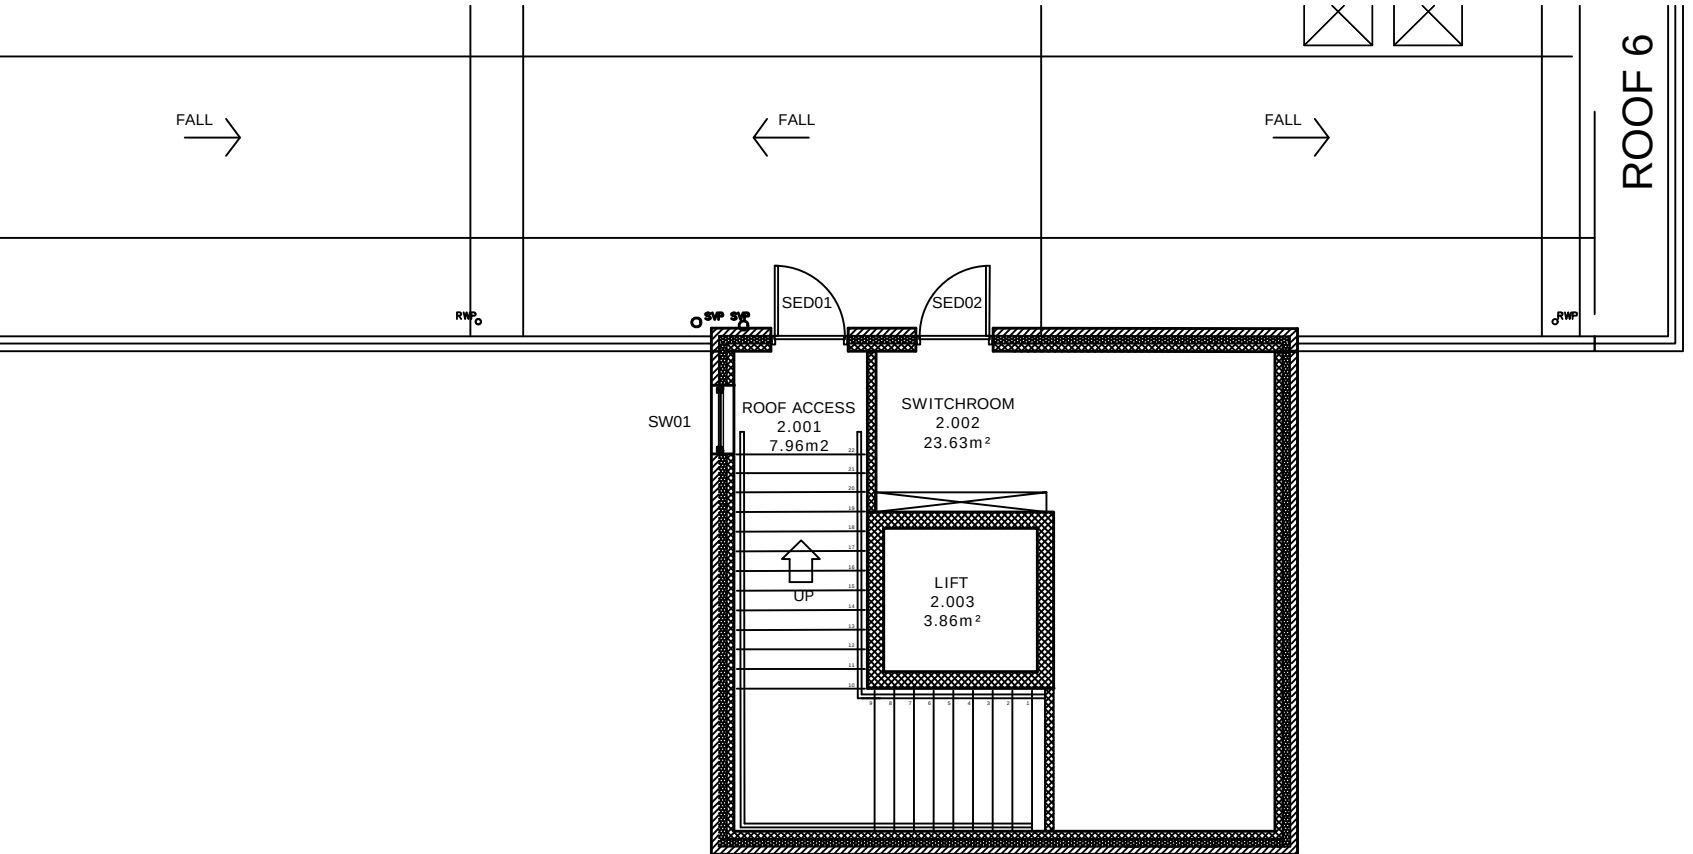

See Drg BS/019 for Staircase 1 Details

SECOND FLOOR PLAN 1:100 Scale

Rev	Details of revision	By	Chkd	Date
-----	---------------------	----	------	------



Economy and Place

Director: M. Robinson
Assistant Director Place: M Taylor

Project
Littleborough Family Hub Conversion
Calderbrook Road
Littleborough OL15 9JN

Title
Proposed Ground & FF Plans
General Location

Drawn AMR	Checked and Approved IRD	Safety Audit Check *
Scale 1/100 @ A1	Date 15/01/25	
Dwg No. A1/ 2005021/BS/012 E		