


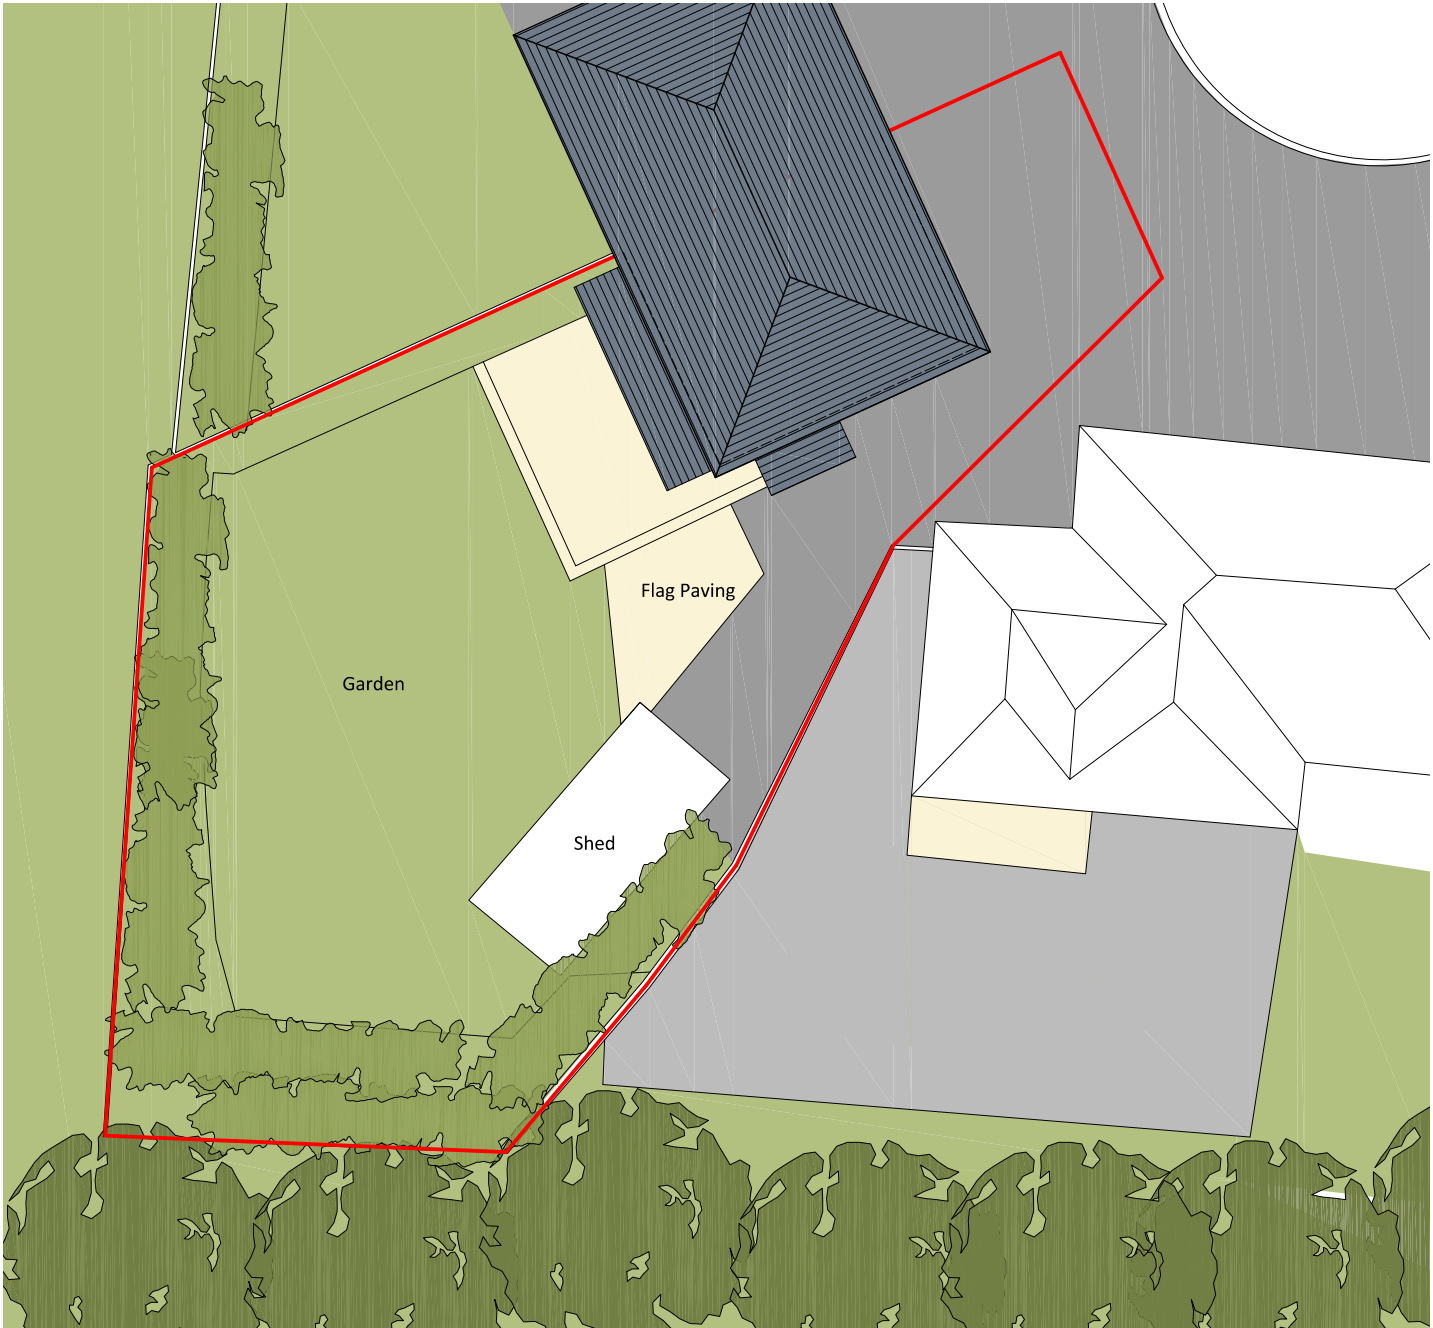

Existing Site plan



Proposed Site plan

A	26/02/2026	Existing and Proposed plans put together, changed to 1:200, labels added	EK	MB
REV	DATE	AMENDMENT	BY	CHKD

HNA architects
Architecture | Planning | Design

PROJECT:	9 Saxonholme road, Castleton			
CLIENT:	Mr M. Hoolickin			
DRAWING:	Existing and Proposed Site Plan			
DRAWN BY:	EK	CHECKED BY:	MB	CREATED: 02/03/2026
STATUS:	Concept		DRAWING No: 1540/103	SCALE: 1:200 @ A3
				REVISION: A

DO NOT SCALE.
COPYRIGHT REMAINS WITH HNA ARCHITECTS Ltd.
TEMPLE WORKS, TEMPLE STREET, OLDHAM, OL13NJ
TEL: 0161 688 1820
E-MAIL: info@hna-architects.co.uk

RIBA 
Chartered Practice