


Kingspan KS1000RW wall and roof panels

Note:All structure and fixings to be designed and approved by a structural consultant and submitted to building control for approval before any works commence.


fascia over-clad with Kingspan KS1000RW cladding (or similar approved) with matching trims and cills. etc..
fixed external signage to be approved

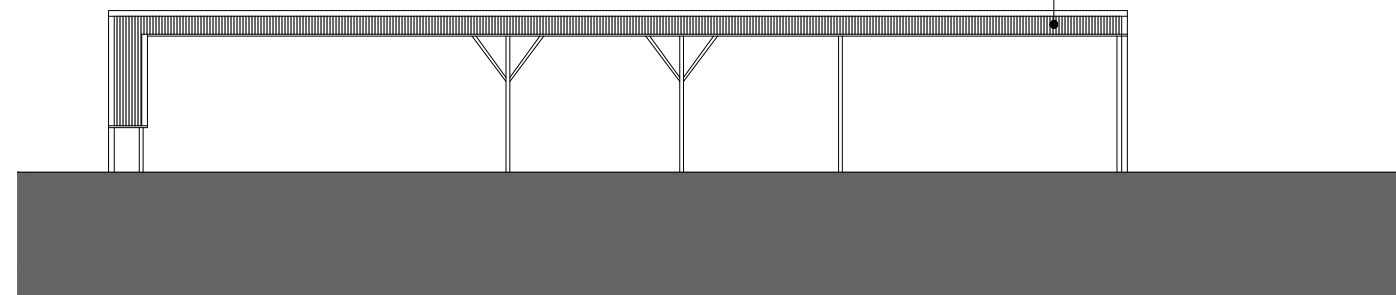

whitworth road elevation

new roof cladding Kingspan KS1000RW roof cladding (or similar approved) to replace the existing roof cladding to match wall paneling


new secret gutter installed to match cladding with rwp's returning to a gully

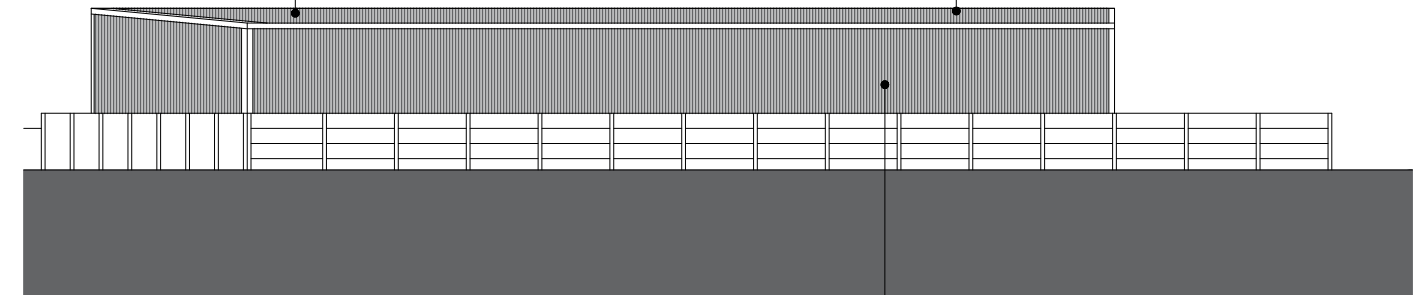

rear elevation


existing cladding to be removed and re-clad with Kingspan KS1000RW cladding (or similar approved) with matching trims and cills. etc..
fixed external signage to be approved

existing cladding to be removed and re-clad with Kingspan KS1000RW cladding (or similar approved) with matching trims and cills. etc..
fixed external signage to be approved

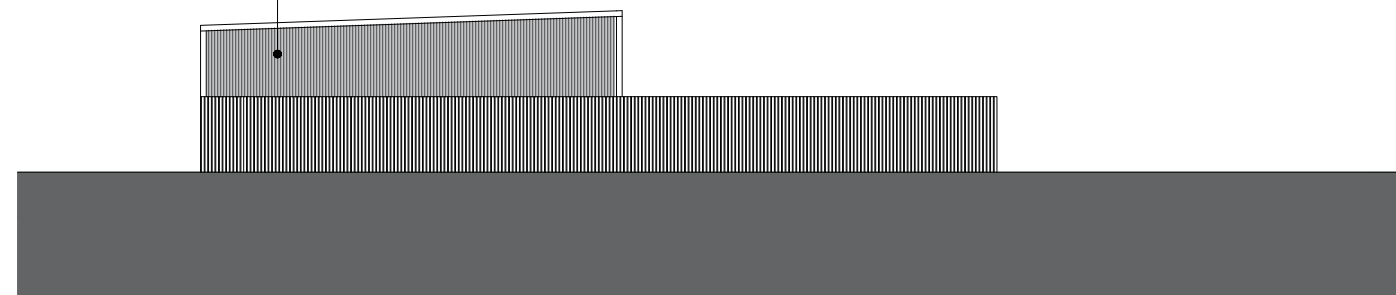

side elevation (Tesco)

existing cladding to be removed and re-clad with Kingspan KS1000RW cladding (or similar approved) with matching trims and cills. etc..
fixed external signage to be approved

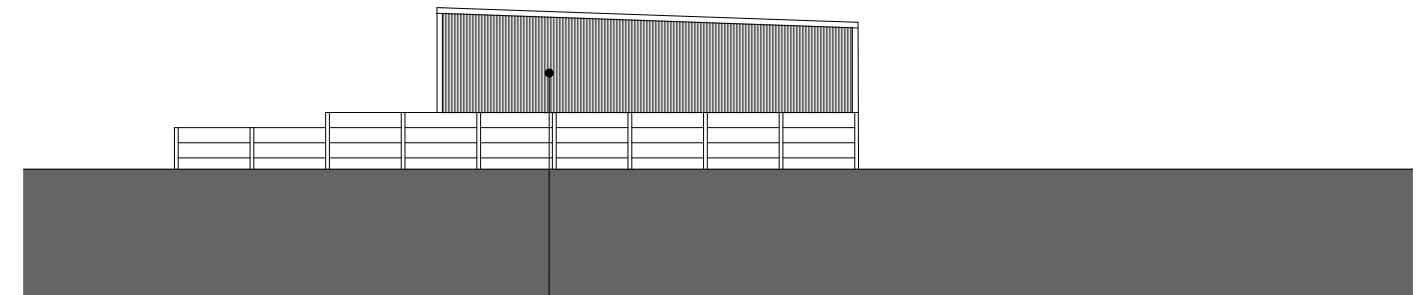

side elevation

Capitol Car Wash
Existing Canopy
Whitworth Road
Rochdale

Proposed Elevations

work to figured dimensions

© CJ Partnership owns the copyright of this design / drawing which must not be reproduced in whole or in part without the written permission of CJ Partnership

contract no

3694

drawn by
PDC

drawing no

05

date
December 2025

revision

B

scale @ A3
1:200

Revisions:
A. Drawing title changed.PDC.June 2025
B. Windows to the rear elevation deleted.PDC.February 2026

Blue Pit Mill Queensway
Castleton Rochdale OL11 2PG

+44 (0)1706 631347
info@cjpartnership.com
www.cjpartnership.com

CJ PARTNERSHIP
ENVIRONMENTAL ARCHITECTS

