



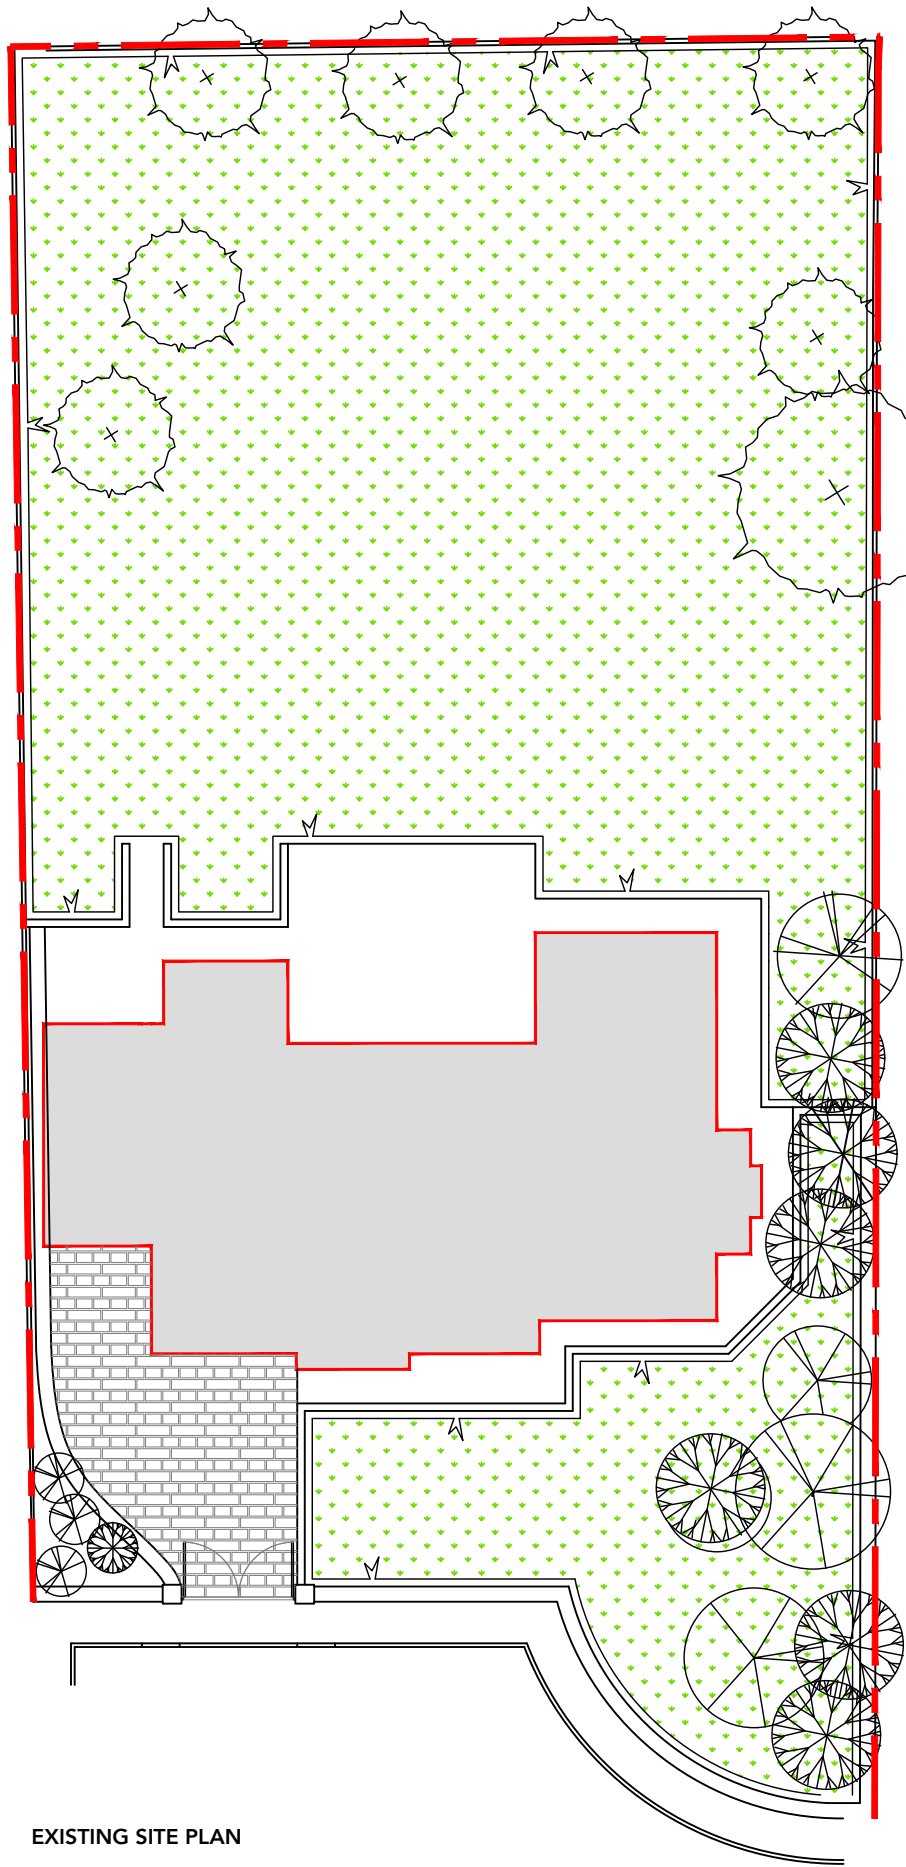

EXISTING SITE PLAN

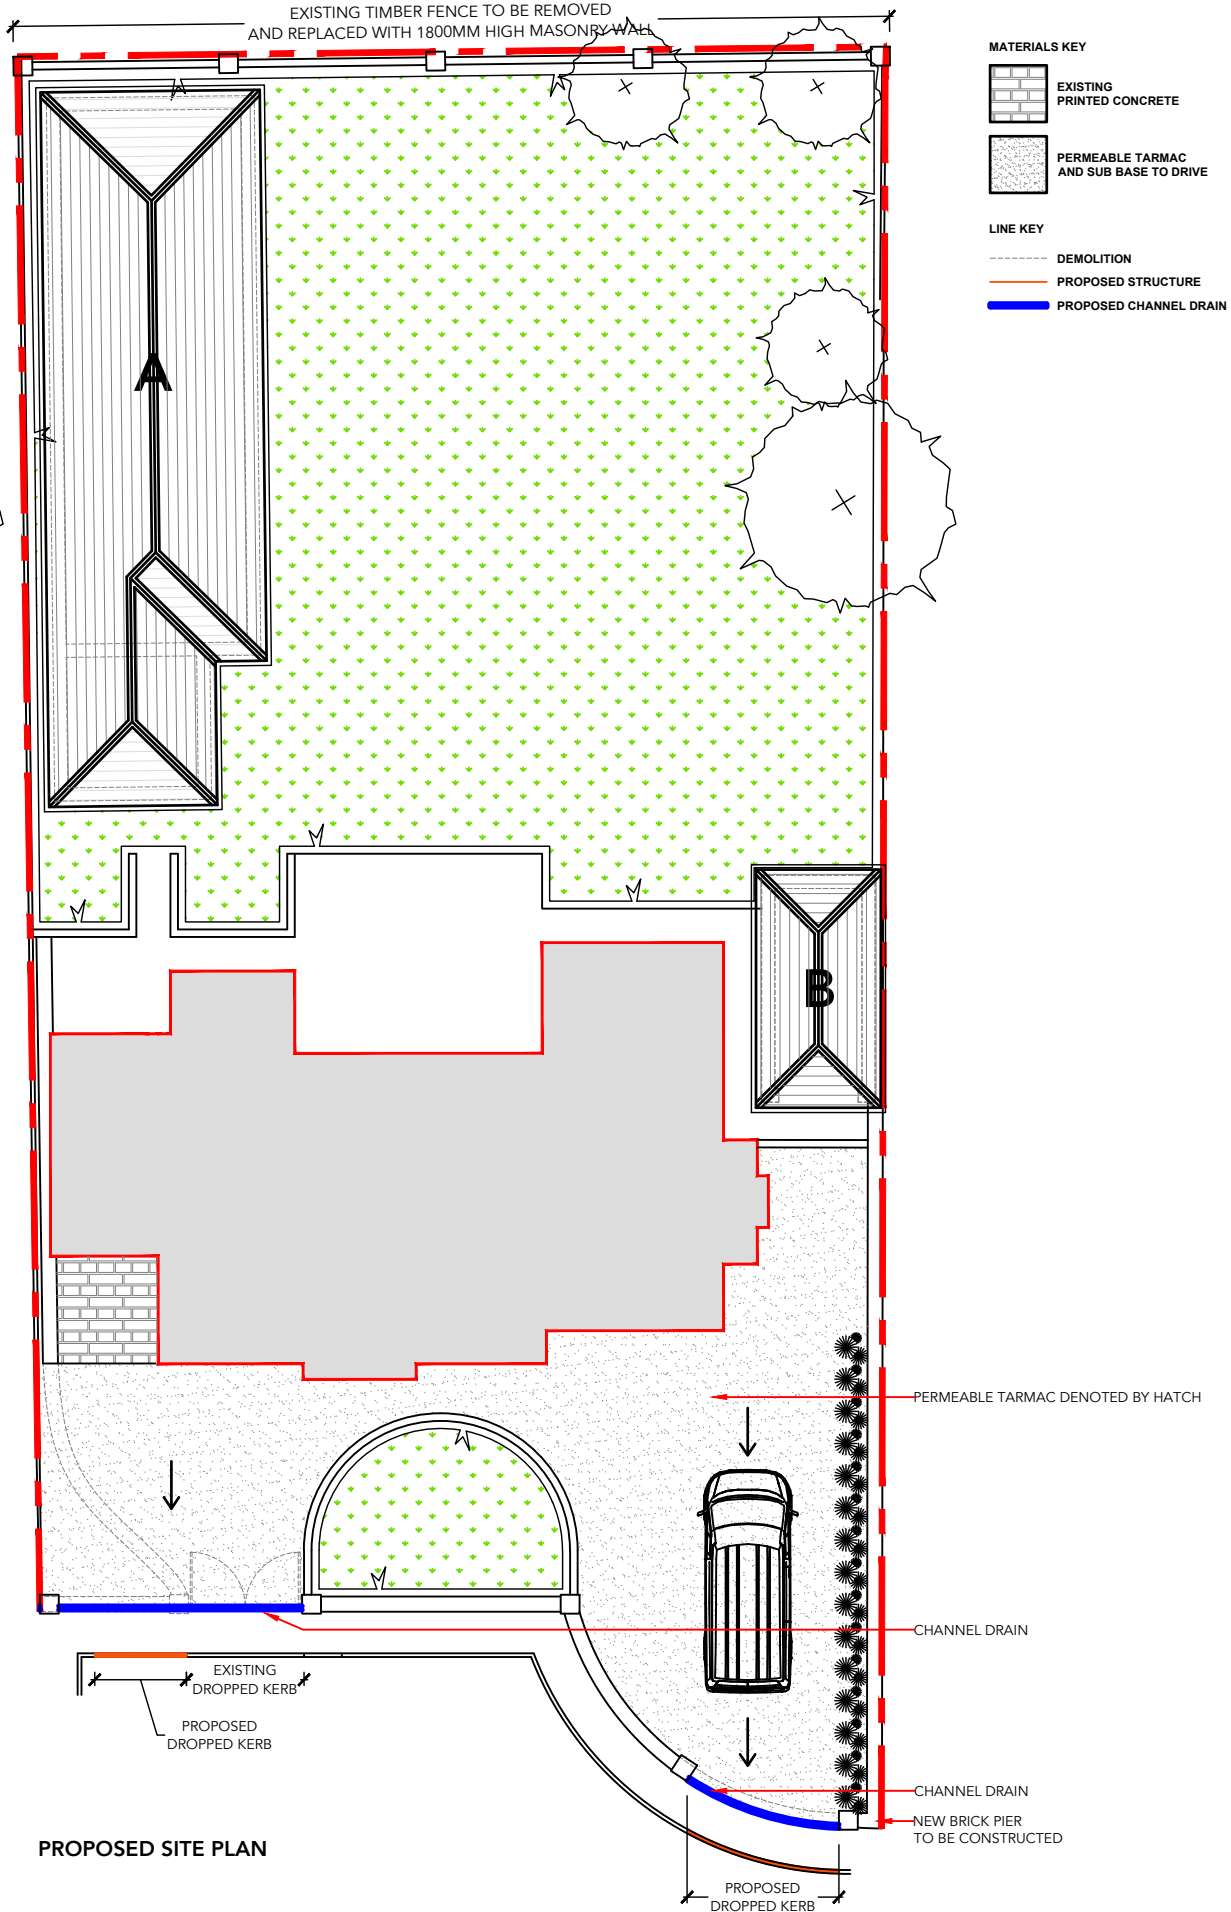

PROPOSED SITE PLAN

MATERIALS KEY

EXISTING
PRINTED CONCRETE

PERMEABLE TARMAC
AND SUB BASE TO DRIVE

LINE KEY

DEMOLITION

PROPOSED STRUCTURE

PROPOSED CHANNEL DRAIN

FOUR
FOUR
ARCHITECTURE

PROJECT DESCRIPTION
OUT BUILDINGS AND DRIVEWAY REMODEL

SITE ADDRESS
3 THE CLOSE, MIDDLETON, M24 2QN

CLIENT
MR. M HAMPSON

STAGE
4, PLANNING

DRAWING NUMBER
FF_034_100

DRAWING TITLE
SITE PLANS

PROJECT REFERENCE
FF_034

SCALE 1:50
DRAWING SIZE A3

DRAWN BY SFW
CHECKED BY XXX

REVISION
A

REV DESCRIPTION
A OUT BUILDING A AND B LABELED.
PERMEABLE TARMAC NOTED ON SITE PLAN.
SFW
03.03.26

NOTES

FOR CONTRACTORS & CONSULTANTS

IF REQUIRED, PARTY WALL CONSTRUCTION TO BE DETERMINED PRIOR TO CONSTRUCTION STARTING.

SMALL POWER TO BE CONFIRMED FOLLOWING COORDINATION.

FOUR FOUR ARCHITECTURE LTD
18 MONMOUTH STREET, MANCHESTER, M24 2DZ

+44 (0) 7860 788 843
contact@fourfourarchitecture.com
www.fourfourarchitecture.com
@fourfourarchitecture

All works to be undertaken in accordance with the Building Regulations, construction to be carried out using materials and components, which conform to the latest British Standards Code of Practice. Workmanship will comply with the latest British Standards Codes of Practice and BS 8000 (Workmanship on Building Sites). The works will be carried out in accordance with the drawings and specifications as prepared by the appointed Architect, Designer, Structural Engineer, and other appointed Consultants. Dimensions are given in millimetres unless stated otherwise. Dimensions, areas, and levels given should be checked prior to commencing construction / manufacture. Do not scale from drawing. Any variations to be disclosed with the relevant Consultant and / or Client. All proprietary items to be installed in accordance with the manufacturers written instructions.

This drawing remains the copyright of FOUR FOUR ARCHITECTURE LTD and may not be copied in whole or in part without prior written consent.