



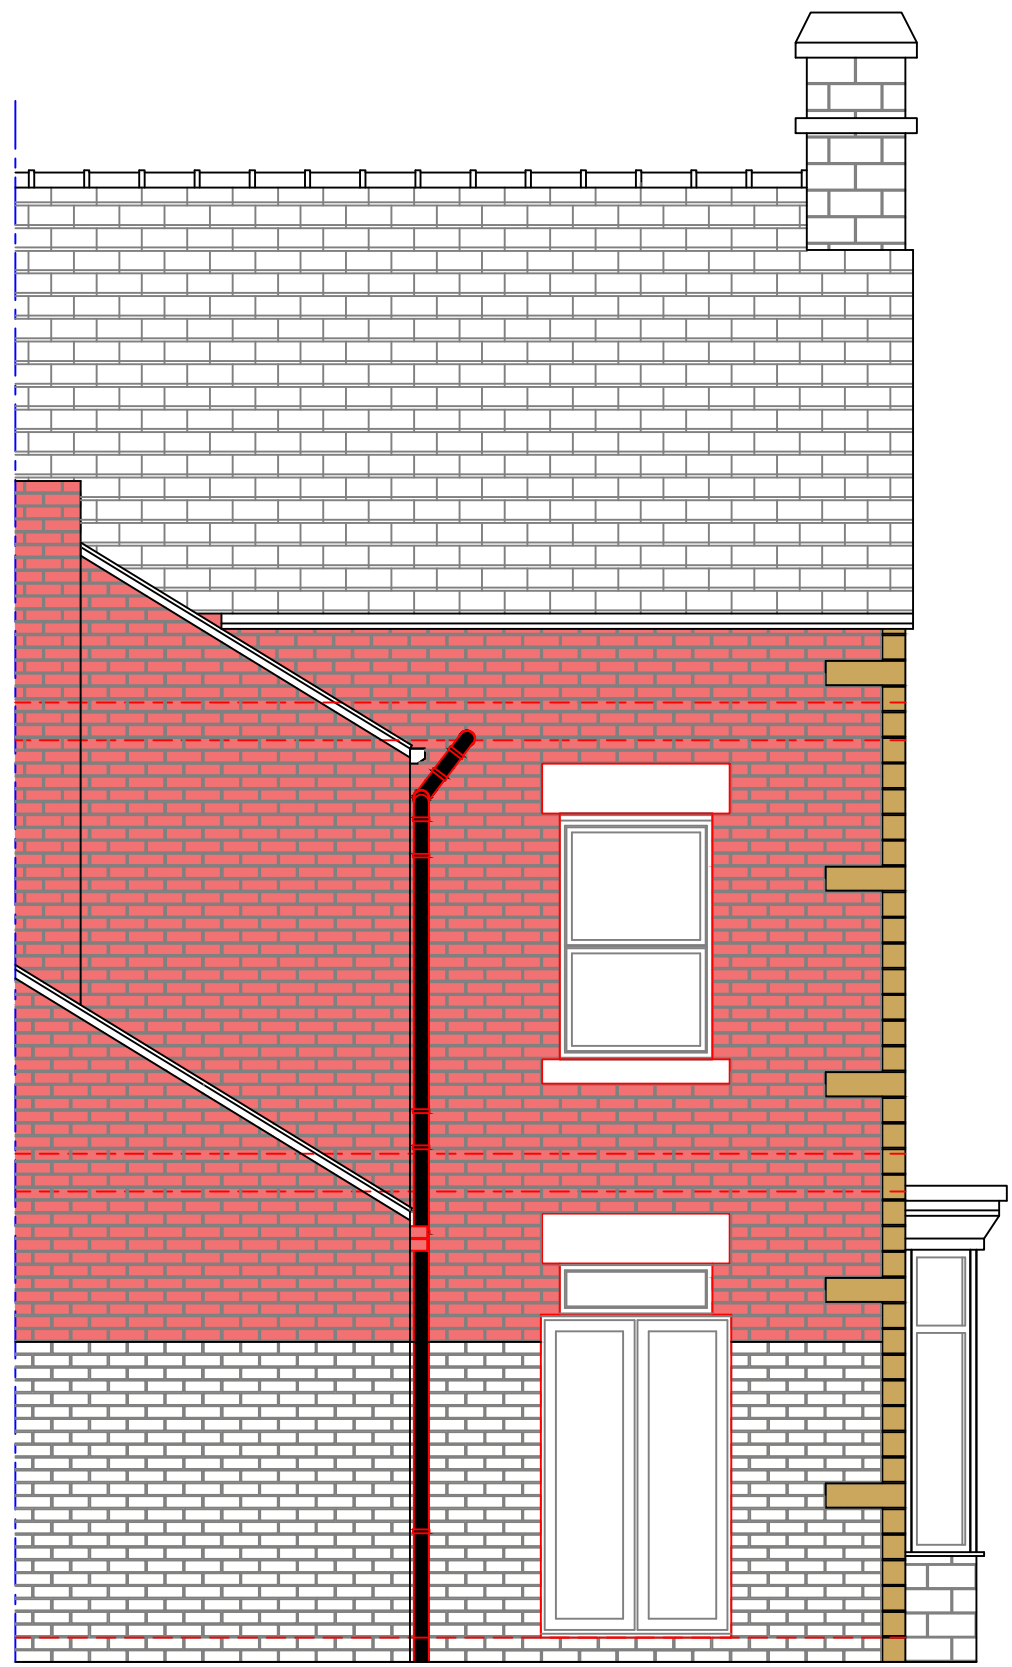

Existing Rear Elevation (1:50)

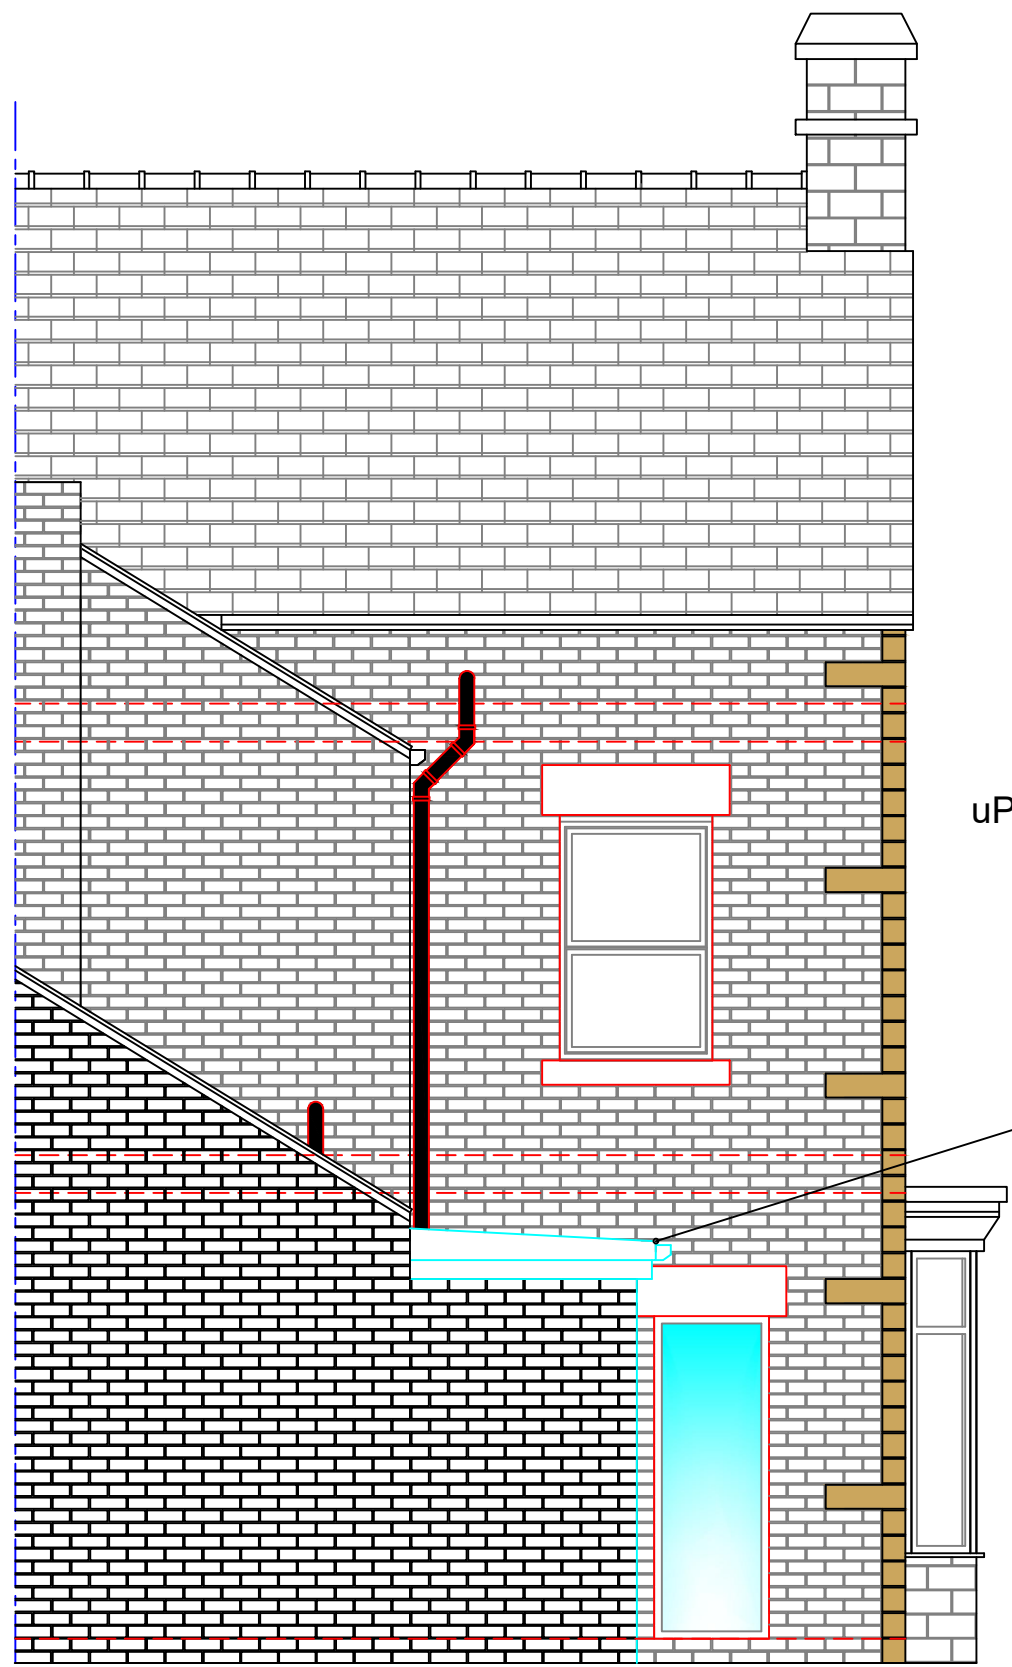

Proposed Rear Elevation (1:50)

ALL NEW WINDOW FRAMES TO BE
DARK GREY UPVC TO L.A APPROVAL



Existing Side Elevation (1:50)




OLD ALTHORNE BRICK SLIPS
Details
215mm L x 65mm H x 20mm D


ALL NEW DRAINAGE SYSTEMS TO BE
INSTALLED IN ACCORDANCE WITH
APPROVED DOCUMENT H



New Rear Door
Details
uPVC Blue / Dark Grey with Stained Glass

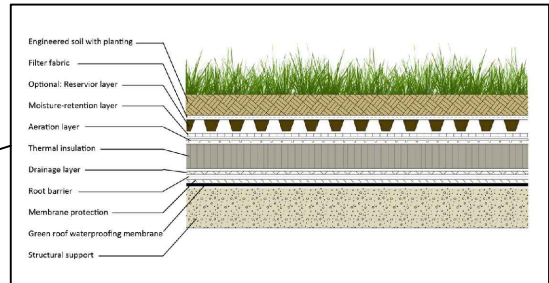

Green Roof

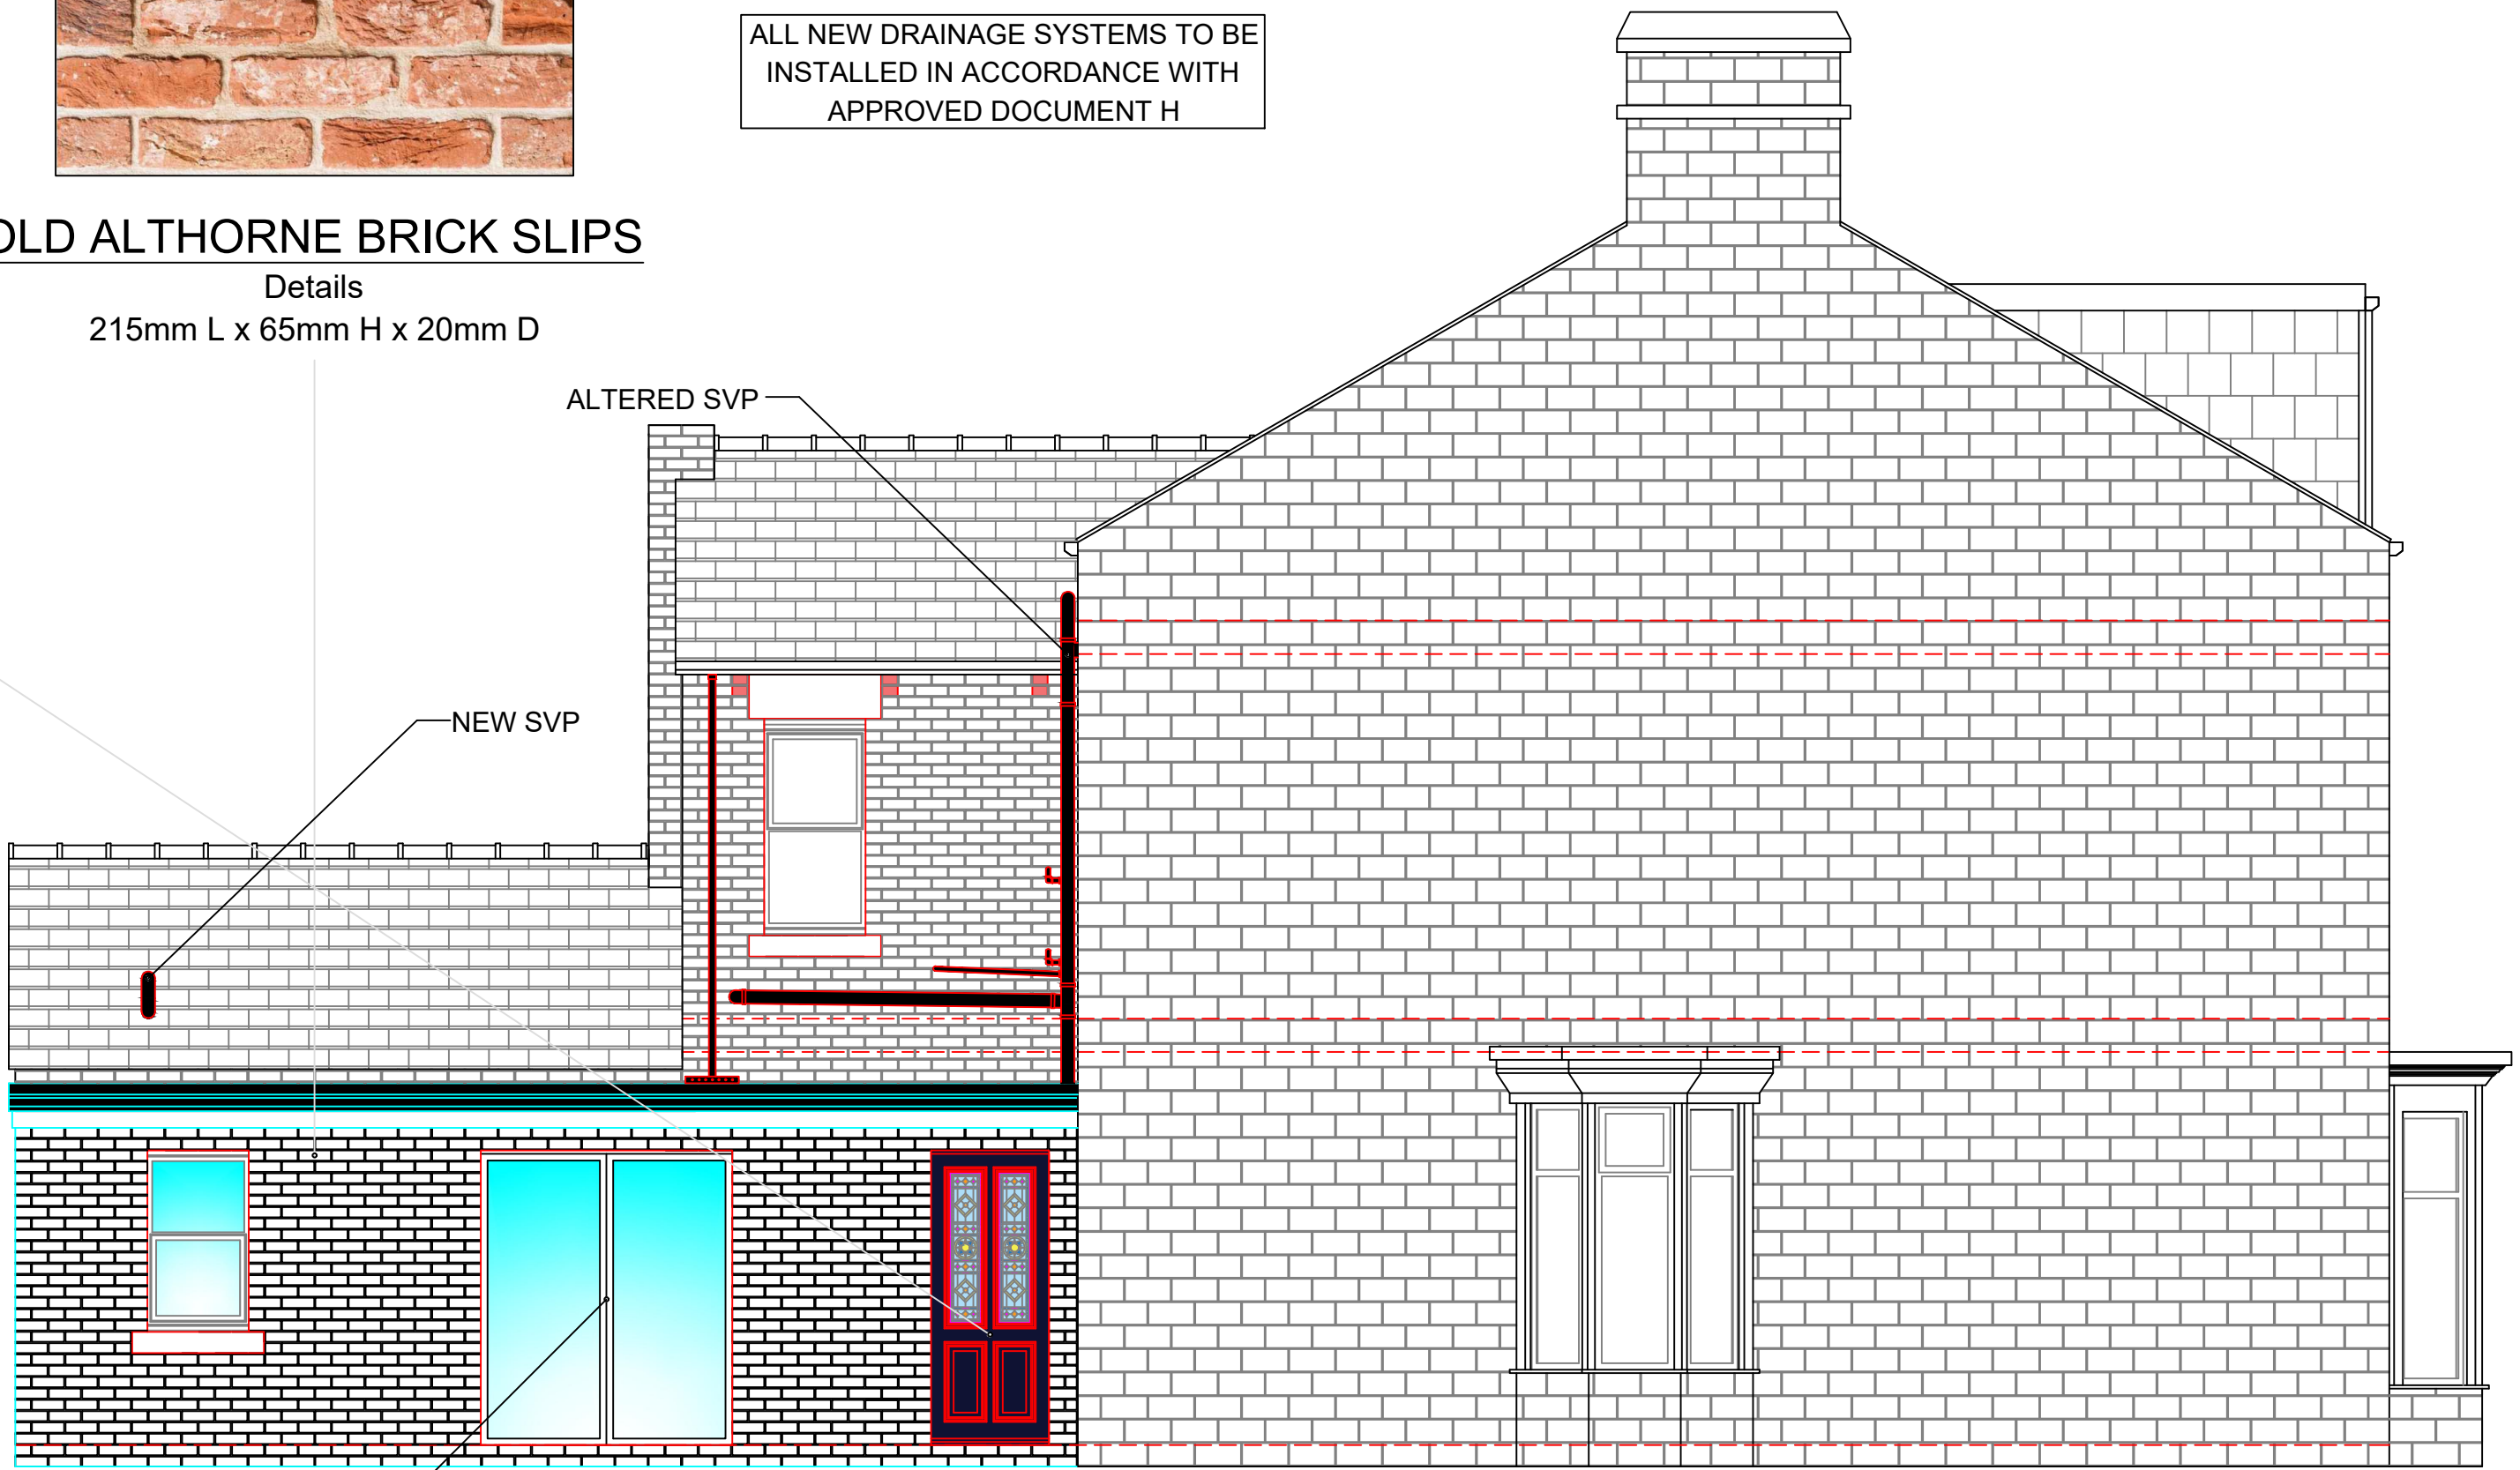

Proposed Side Elevation (1:50)

DARK GREY ALUMINIUM FRENCH DOORS

GENERAL NOTES

1. All dimensions are in millimetres unless otherwise noted.
2. This drawing is not to be copied or disclosed by or forwarded on to any unauthorised persons without prior written consent of Gamble King and Noone Limited.
3. Do not scale from this drawing and is only to be used for Local Authority Approval purposes only.

REFERENCE

	EXISTING PAINTED FACING BRICK
	EXISTING PAINTED FACING BRICK
	EXISTING FACING STONE
	VERTICALLY HUNG SLATE TILES
	EXISTING SLATE ROOF TILES
	EXISTING FLAT ROOF

REFERENCE

	EXISTING FACING BRICK (NO PAINT)
	OLD ALTHORNE BRICK SLIPS OR SIMILAR APPROVED
	NEW GREEN ROOF

Client

Helen & Hez Hodgson

Job

156 Featherstall Road
Littleborough .
OL15 8NY

Drg

Existing and Proposed Elevations (Option 2)

Drawn

F.Cadell

Date

Feb. 2026

Scale

As Shown

Job No.

F26.02.01

Drg No.

P03

Gamble King and Noone Ltd

Consulting Structural Engineers & Building Surveyors

5 Queen Street
Oldham
OL1 1RD
Tel: 0161 652 1183
Mobile: 07756 902 604
07725 145 369