




Any discrepancies or proposed alterations to be notified to the designers and further instructions obtained prior to the commencement of work. For critical dimensions, use figured dimensions only - do not scale. All dimensions and levels to be verified on site prior to work commencing.



SCALE BAR 1:20

DATE:	REV:	DRAWN:	NOTE:
-------	------	--------	-------

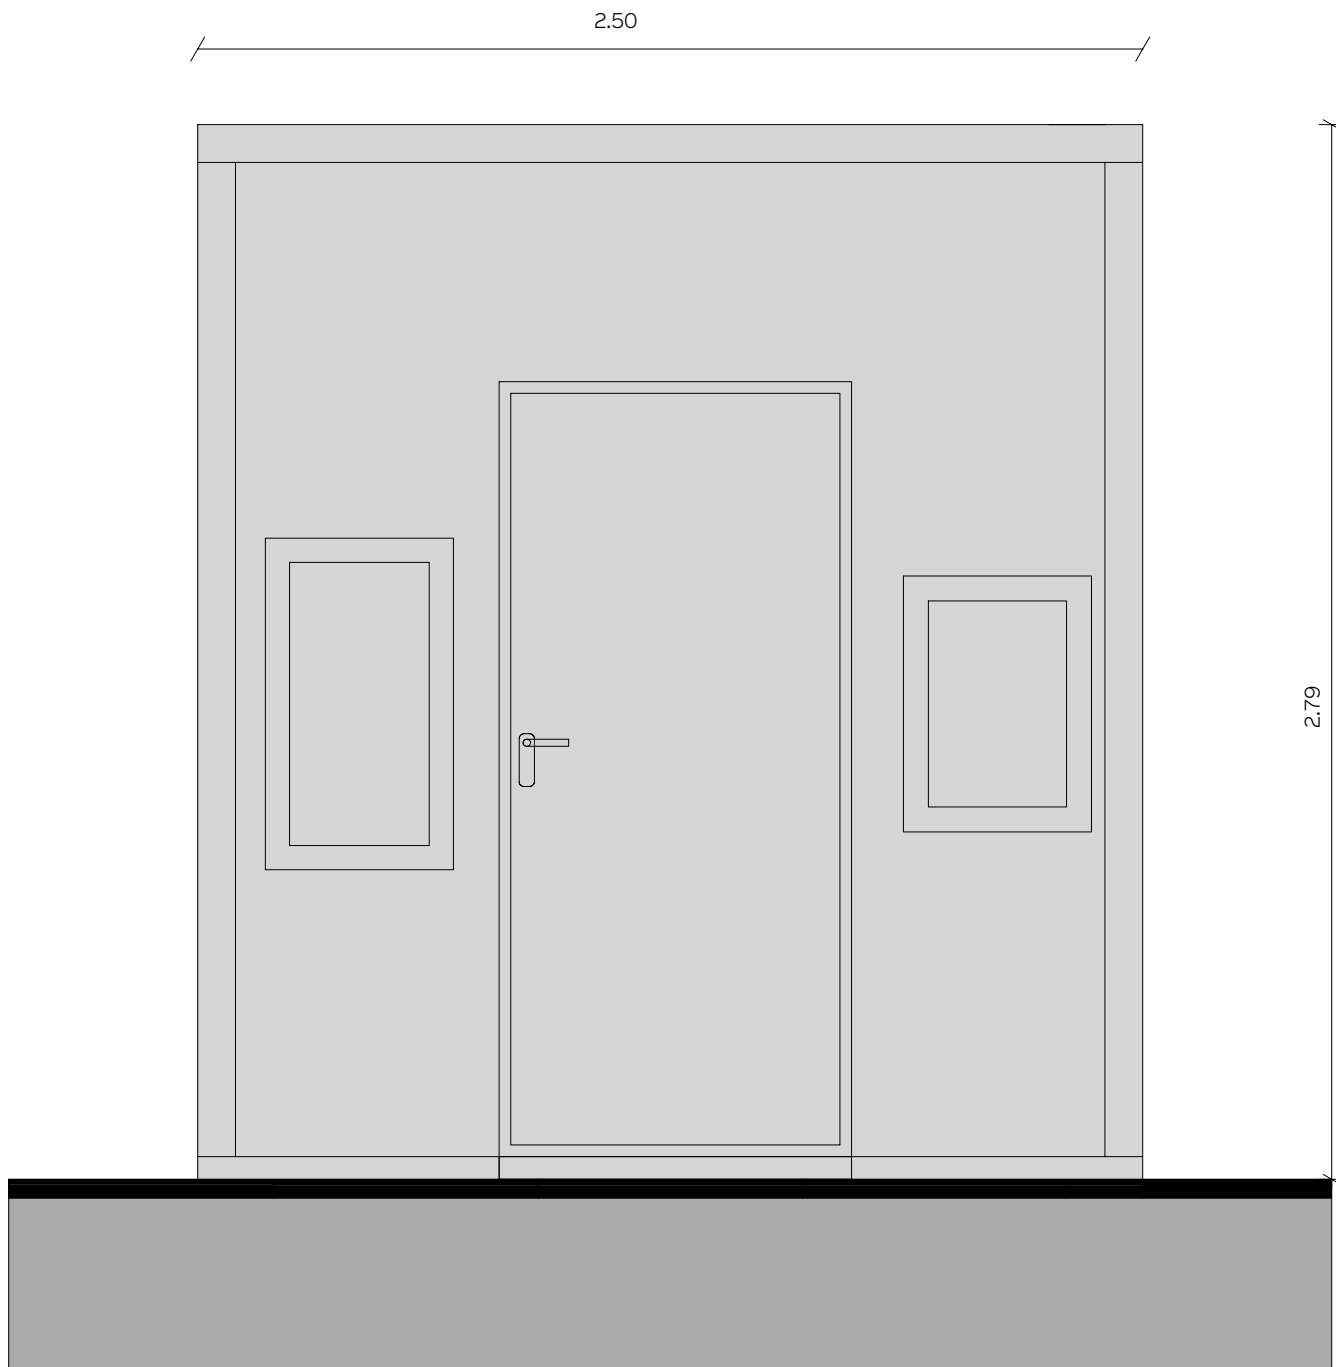


Proposed Plant Room Front Elevation
(scale 1:20)



Proposed Plant Room Side Elevation A (scale 1:20)



Proposed Plant Room Side Elevation B (scale 1:20)

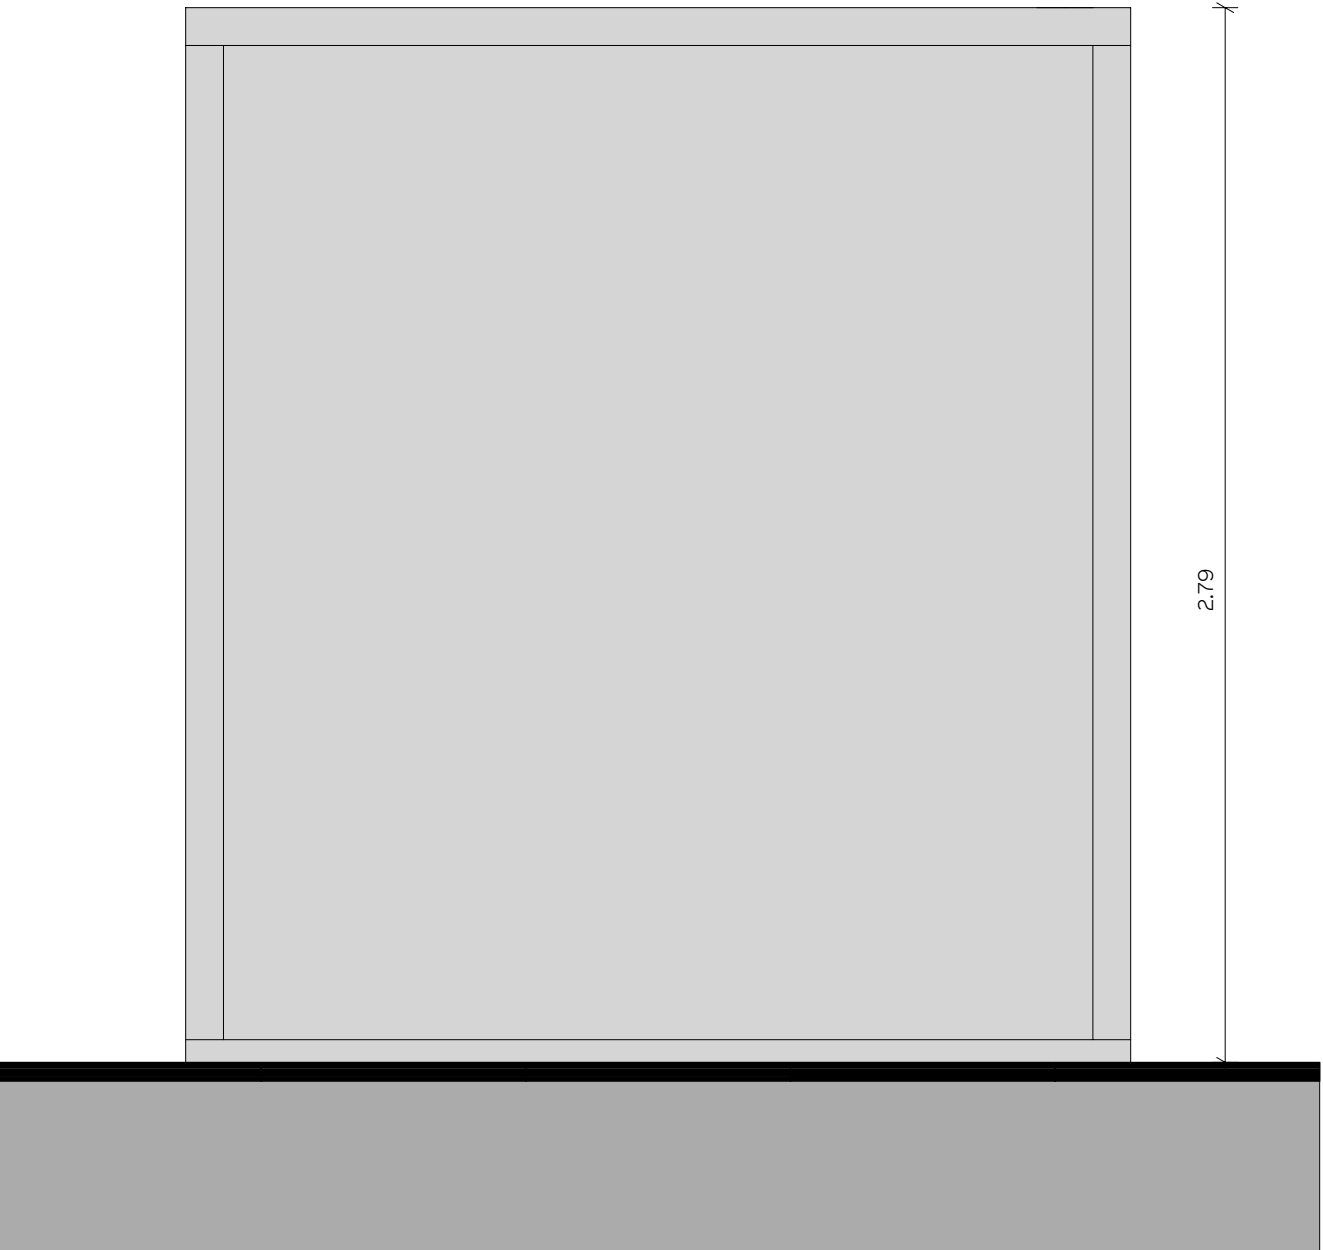

Proposed Plant Room Rear Elevation
(scale 1:20)

ORDNANCE SURVEY LTD
PAPER MAP COPYING LICENCE
SRA Architecture Ltd
is licensed to copy Ordnance Survey Ltd mapping
Valid from 16.01.2026
for a period of 12 months, covering 1 office
LicenceCustomer Account Number (AC0000868380)
Ordnance Survey



CLIENT:
Moonbeam Car Wash

PROJECT:
Jet Wash, Vacuum, Laundrette
Dog-Wash & Vending

SITE LOCATION:
311 Kingsway, Rochdale,
Lancashire, OL16 5BX

DRAWING:
Proposed Jet Wash Plant
Room Elevations

DATE: February 2026	SIZE: A1	SCALE: 1:20
DRAWING NUMBER: J / 25 / 115 / 09	REV: 1	STATUS: PLANNING
DRAWN BY: AJB	CHECKED BY: NMB	© COPYRIGHT RESERVED

