
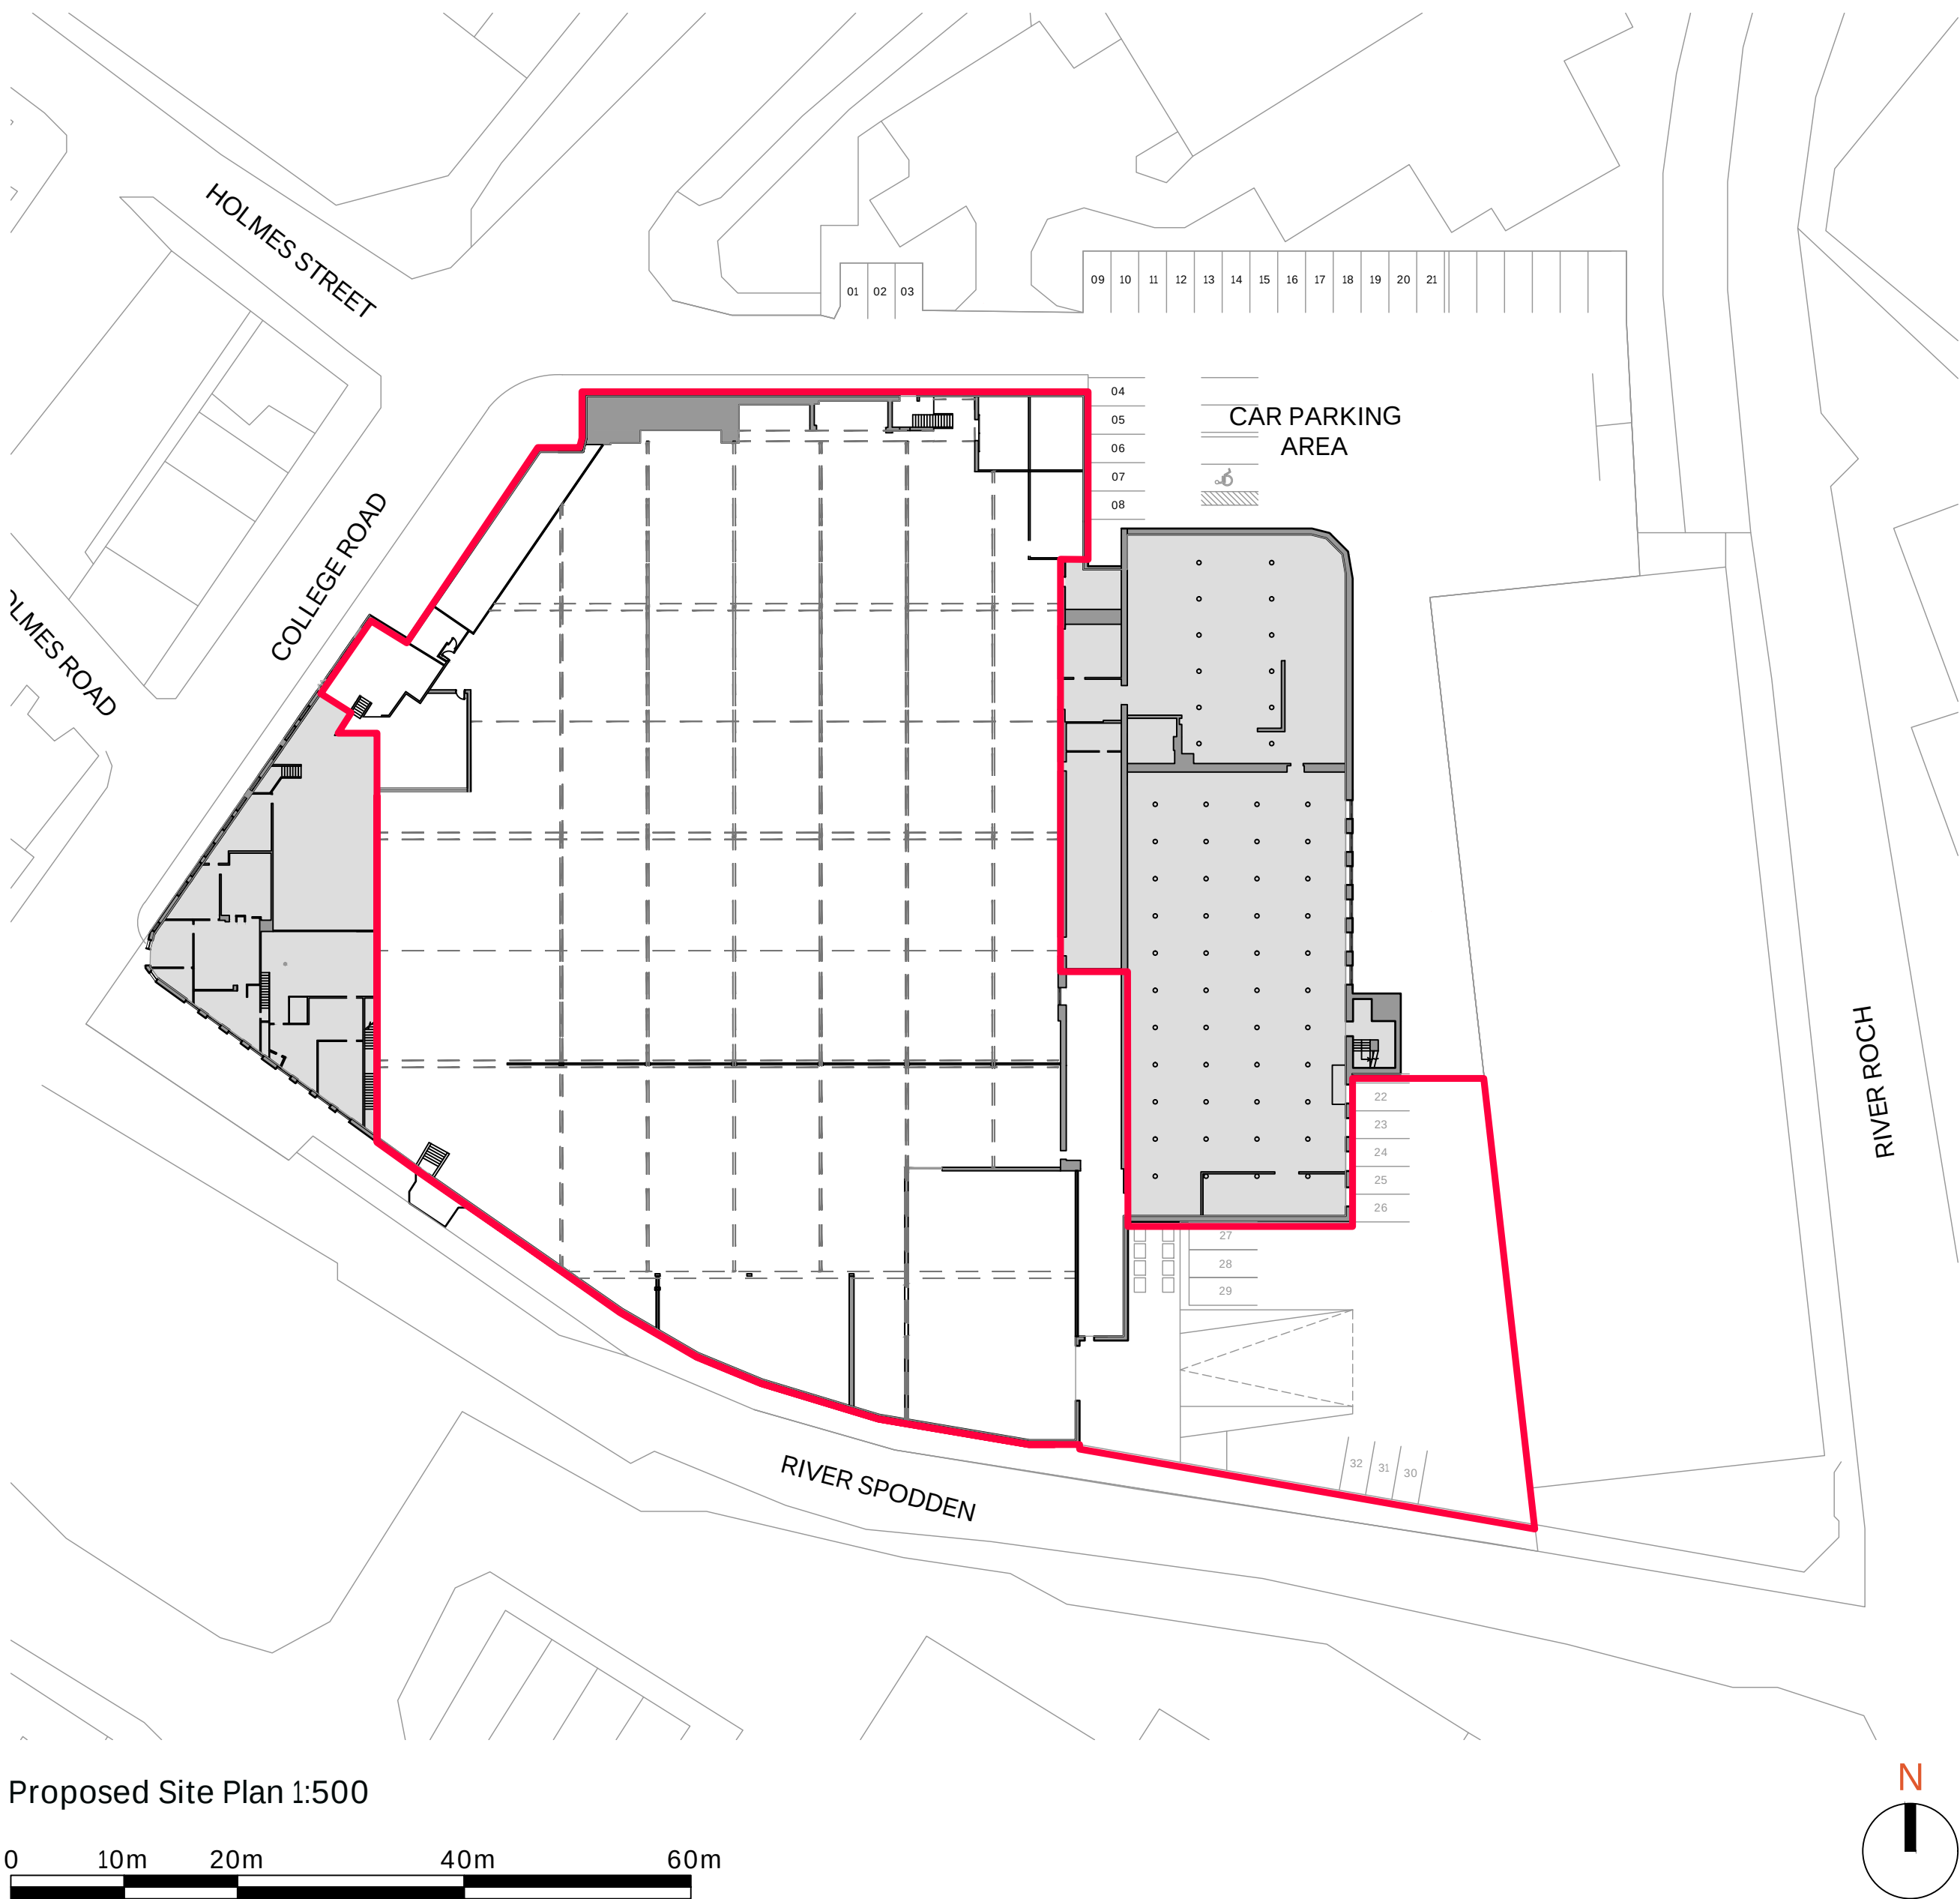
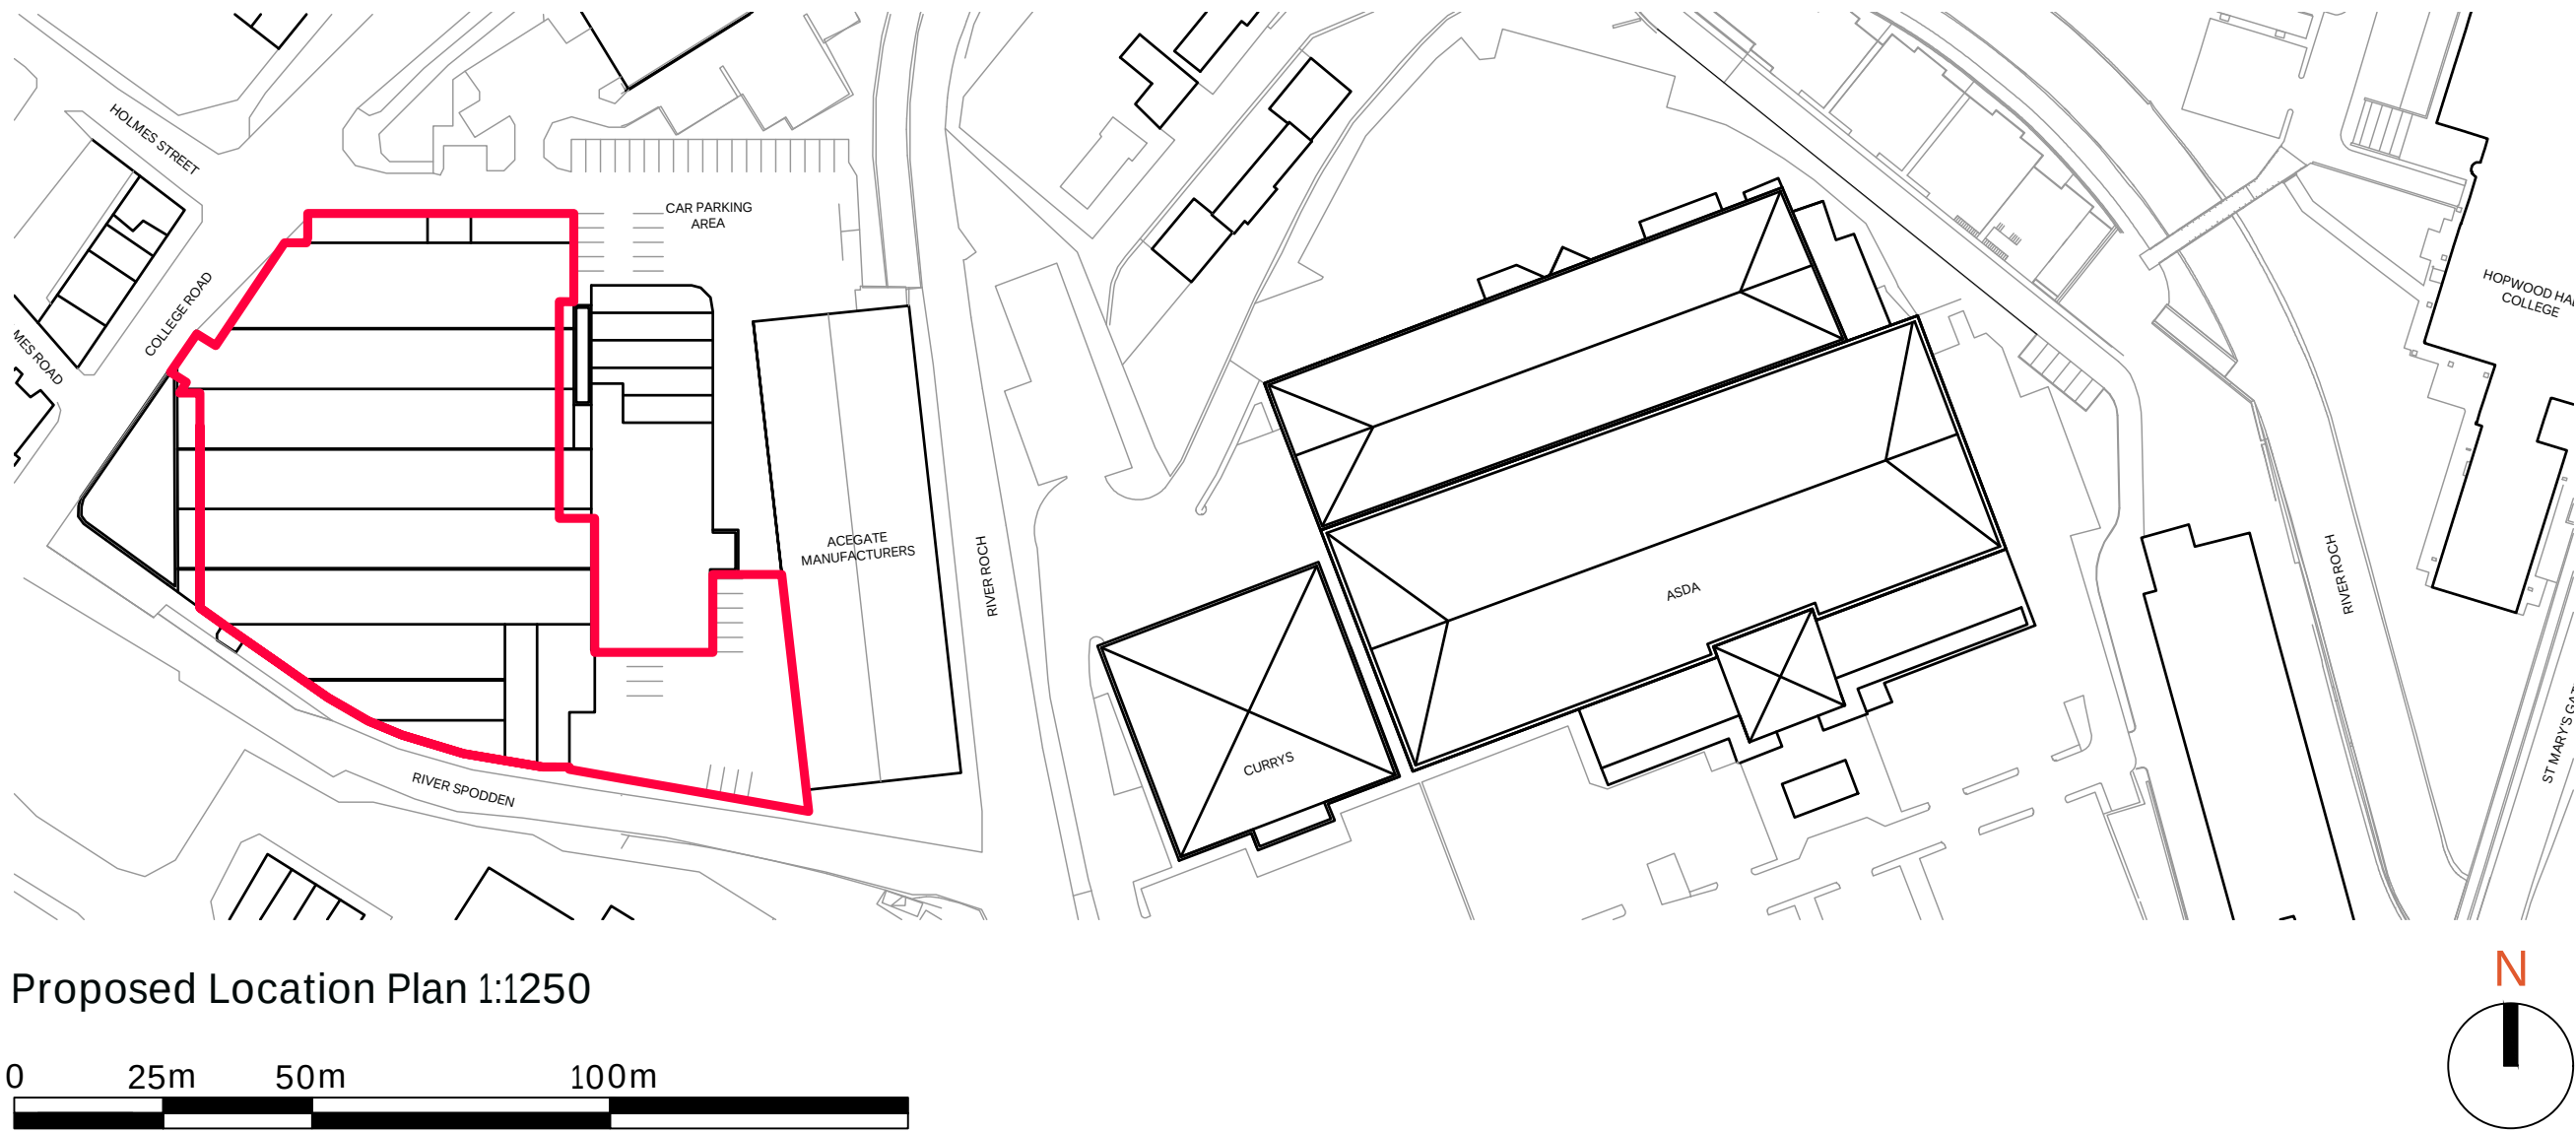


Mitchell Hey Mills
D050
Proposed Site Plan

Client :
Venture&Co Rochdale
Location :
Rochdale
Date :
02/03/26
Drawn by :
WW
Revision :
A
Scale :
Varies @ A1

Drawing type :
Planning

Do not scale from this drawing. It is the contractors responsibility to report any drawing inaccuracies and request clarification from the design team before proceeding. All measurements are indicative and should be checked on site by individual contractors prior to commencement of construction or procurement of materials or components. This drawing is copyright of NCstudio and may not be copied or reproduced in any form without written prop consent.

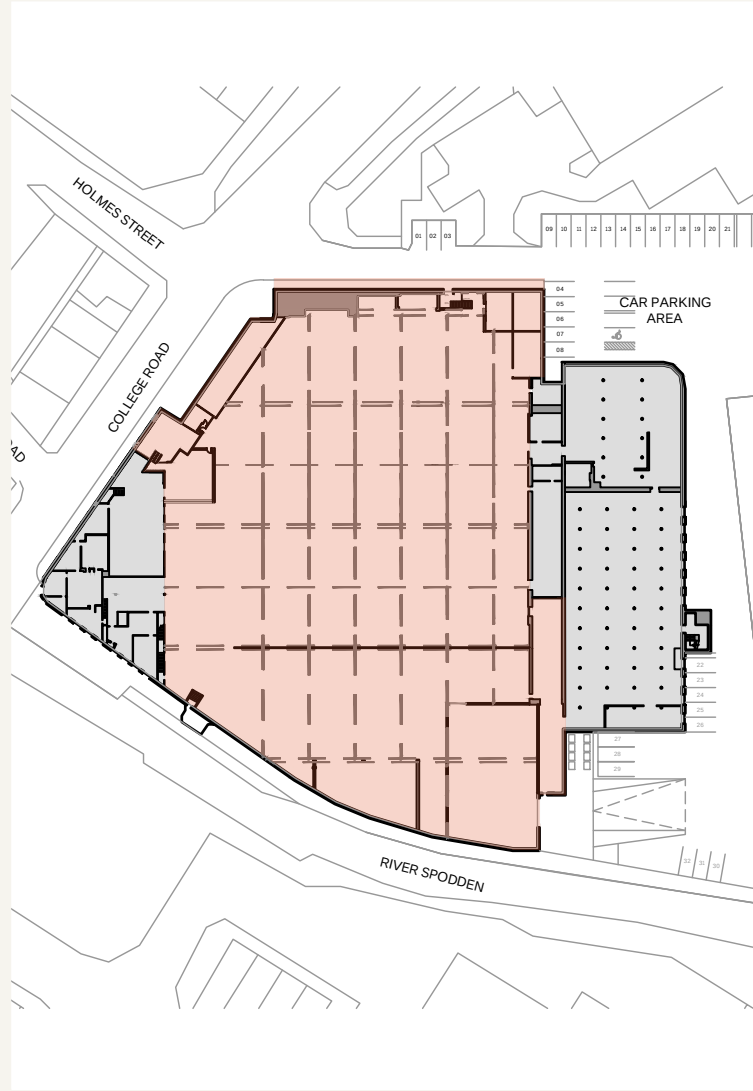

Red line denotes land subject to
this planning application only.