



S PROPOSED SOUTH ELEVATION
1 : 100

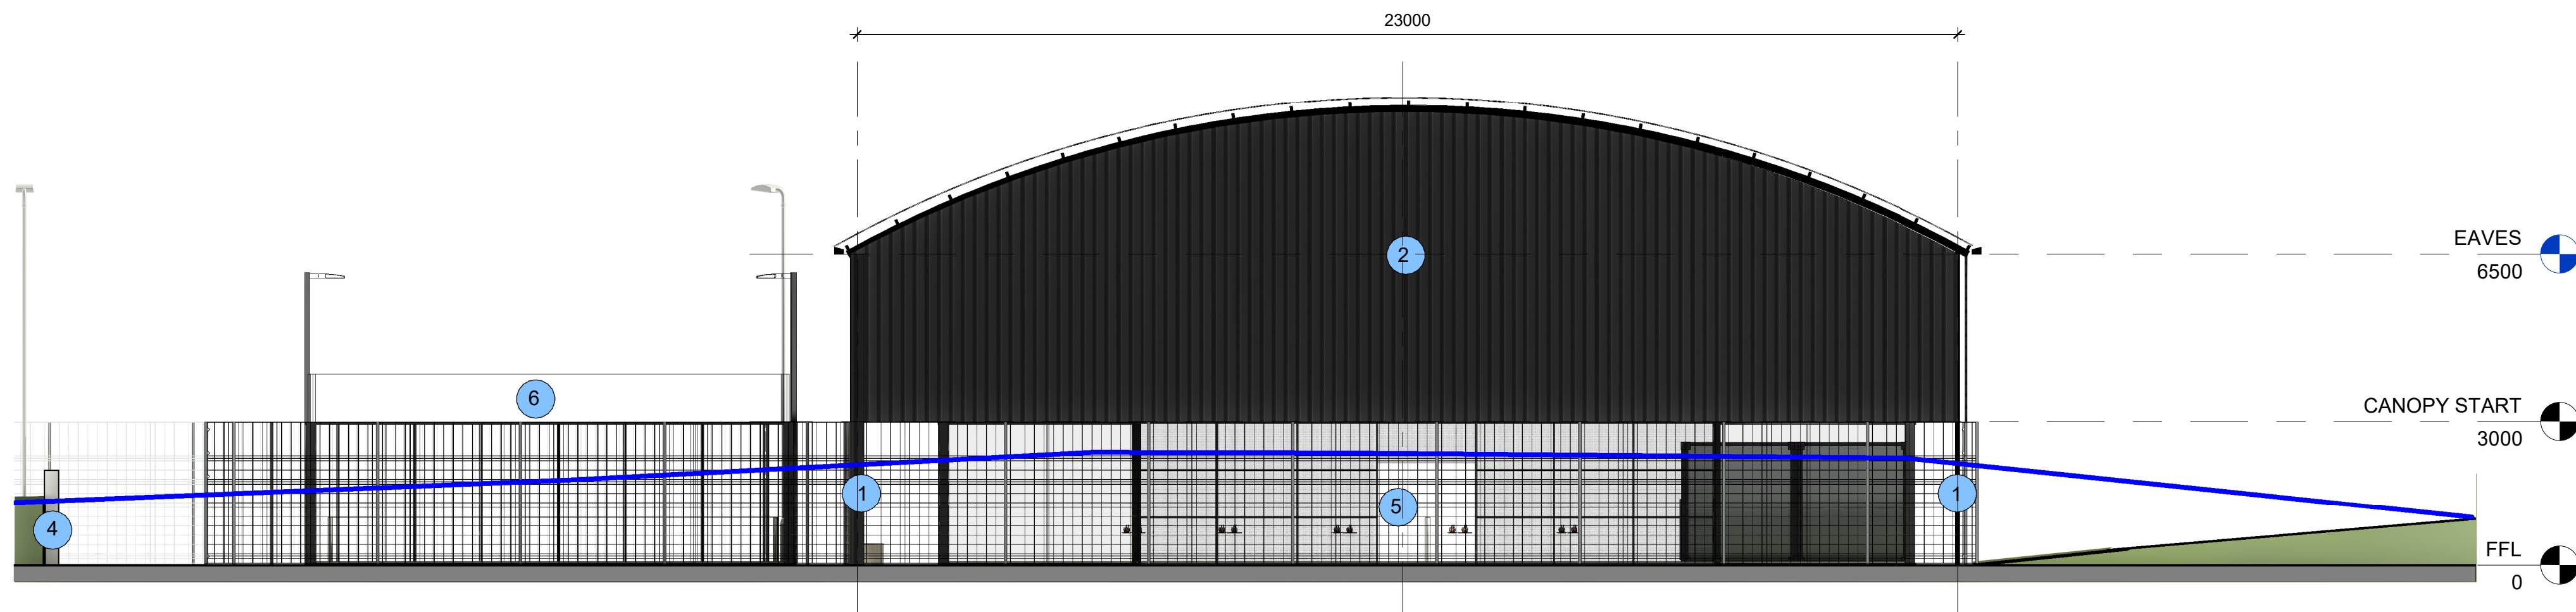

N PROPOSED NORTH ELEVATION
1 : 100



E PROPOSED EAST ELEVATION
1 : 100

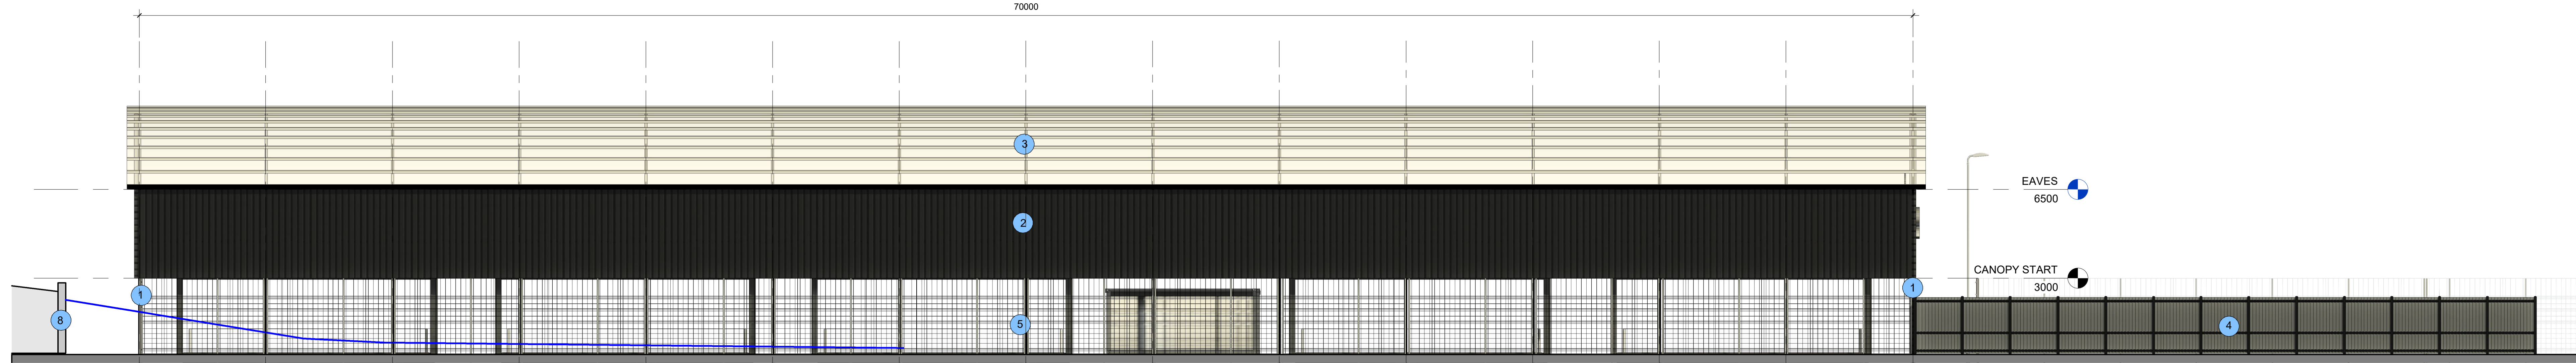

W PROPOSED WEST ELEVATION
1 : 100

- MATERIAL KEY**
- PRIMARY CANOPY STRUCTURE**
CURVED STEEL FRAME STRUCTURE FORMING CANOPY
PROFILE. STEEL SECTIONS WITH ANTI-CORROSION
TREATMENT AND FACTORY APPLIED PRIMER AND
POLYURETHANE FINISH COATING. COLOUR ANTHRACITE /
BLACK.
 - CANOPY PROFILED CLADDING**
VERTICAL PROFILED STEEL CLADDING PANELS FORMED IN
COLOUR DARK GREY (RAL TO BE CONFIRMED). FIXED TO THE
PRIMARY STEEL CANOPY FRAME. CLADDING EXTENDS TO
GROUND OR EXTENDS TO A HEIGHT OF 1.1 METRES ABOVE
FINISHED GROUND LEVEL, PROVIDING INCREASED WEATHER
PROTECTION AND VISUAL SCREENING WHILE MAINTAINING A
ROBUST INDUSTRIAL APPEARANCE CONSISTENT WITH THE
OVERALL CANOPY STRUCTURE.
 - ROOF**
POLYCARBONATE PANELS, TRANSLUCENT FINISH, THICKNESS
TYPICALLY 10-16MM (CLEAR OR OPAQUE POLYCARBONATE AS
SPECIFIED), INSTALLED IN ACCORDANCE WITH
MANUFACTURER INSTALLATION GUIDANCE INCLUDING UV
PROTECTION LAYER.
 - TIMBER FENCE**
VERTICAL TIMBER FENCING PANELS FIXED TO TIMBER OR
STEEL POTS. TIMBER TO BE PRESSURE TREATED SOFTWOOD
WITH FACTORY APPLIED GREY STAIN / PAINT FINISH TO MATCH
CANOPY CLADDING COLOUR. POTS TO BE SET IN CONCRETE
FOUNDATIONS. FINAL HEIGHT, PROFILE AND FINISH TO BE
CONFIRMED.
 - SECURITY MESH FENCE**
POWDER COATED STEEL MESH SECURITY FENCING AND
LOCKABLE ACCESS GATES. 3 METERS HIGH, MESH TYPE AND
FINISH TO MATCH EXISTING OR APPROVED SITE SECURITY
SPECIFICATION IN COLOUR ANTHRACITE / BLACK.
 - PADEL COURTS**
PANORAMIC PADEL COURTS WITH FRAMELESS GLAZED END
PANELS AND STEEL MESH SIDE PANELS. STEEL OF COURTS
WILL BE PAINTED ANTHRACITE / BLACK. TUFF COLOUR
GREEN.
 - ENTRANCE**
ALUMINIUM FRAMED GLAZED ENTRANCE SCREEN WITH
THERMALLY BROKEN POWDER COATED FRAME (COLOUR
ANTHRACITE / BLACK TO MATCH CANOPY STRUCTURE).
DOUBLE GLAZED SAFETY GLASS PANELS WITH
MANIFESTATION TO COMPLY WITH BUILDING REGULATIONS.
 - RETAINING WALL**
RETAINING WALL CONSTRUCTED IN BLOCKWORK OR
REINFORCED CONCRETE (SUBJECT TO STRUCTURAL
ENGINEER'S DESIGN). WALL TO BE DESIGNED TO RESIST
LATERAL GROUND PRESSURES AND SURCHARGE LOADS.
FINISH TO BE FAIR FACED CONCRETE OR RENDERED / CLAD
BLOCKWORK AS REQUIRED. DRAINAGE PROVISION TO BE
INCORPORATED INCLUDING WEEP HOLES AND LAND DRAINAGE
TO PREVENT BUILD-UP OF HYDROSTATIC PRESSURE. FINAL
HEIGHT, FINISH AND STRUCTURAL SPECIFICATION TO BE
CONFIRMED.
- EXISTING TOPOSURFACE EXTENTS

THIS DRAWING (OR ANY PART THEREOF) MAY NOT BE COPIED,
TRANSMITTED OR DISCLOSED TO ANY THIRD PARTY OR
UNAUTHORISED PERSON WITHOUT THE PRIOR WRITTEN
PERMISSION OF GILLING DOD ARCHITECTS.


THIS DRAWING IS TO BE READ IN CONJUNCTION WITH ALL OTHER
RELEVANT DRAWINGS PREPARED BY CONSULTANTS AND SUB-
CONTRACTORS.

REPORT ANY DISCREPANCIES TO THE ARCHITECT OR
REPRESENTATIVES THEREOF.

© ALL RIGHTS RESERVED. NO PART OF THIS DRAWING MAY BE
REPRODUCED OR TRANSMITTED IN ANY FORM OR BY ANY MEANS
WITHOUT THE WRITTEN PERMISSIONS OF THE COPYRIGHT
HOLDER.

ONCE PRINTED AND DISTRIBUTED THIS DOCUMENT IS ASSUMED
UNCONTROLLED

DO NOT SCALE FROM THIS DRAWING. WORK ONLY TO PRINTED
DIMENSIONS.

 

2	CN	ISSUED FOR COMMENT	04/03/26
1	CN	UPDATED TO COMMENT	21/01/25
Rev	By	Description	Date



Client Name:
AIM CAPITAL LTD

Site Name:
BAMFORD FIELDHOUSE CRICKET CLUB

Project Name:
SAINTS PADEL CLUB

Drawing Title:
PROPOSED ELEVATIONS

Project No: 1051	Sheet Size: A0	Scale: As indicated		
Drawn by: CN	Checked by: CN	Approved by: CN	Revision: 2	
Drawing Number: CN3DA305				