

This drawing is to be read in conjunction with all relevant specifications and drawings issued. For discrepancies or omissions contact the client
The contractor is to check and verify all building and site dimensions and check levels before work commences


Drawing Nr:

Drawing Title:


Project:

Client:

0 1 2 3 4
Scale Bar: 1/100@A3
1 = 1 Meter

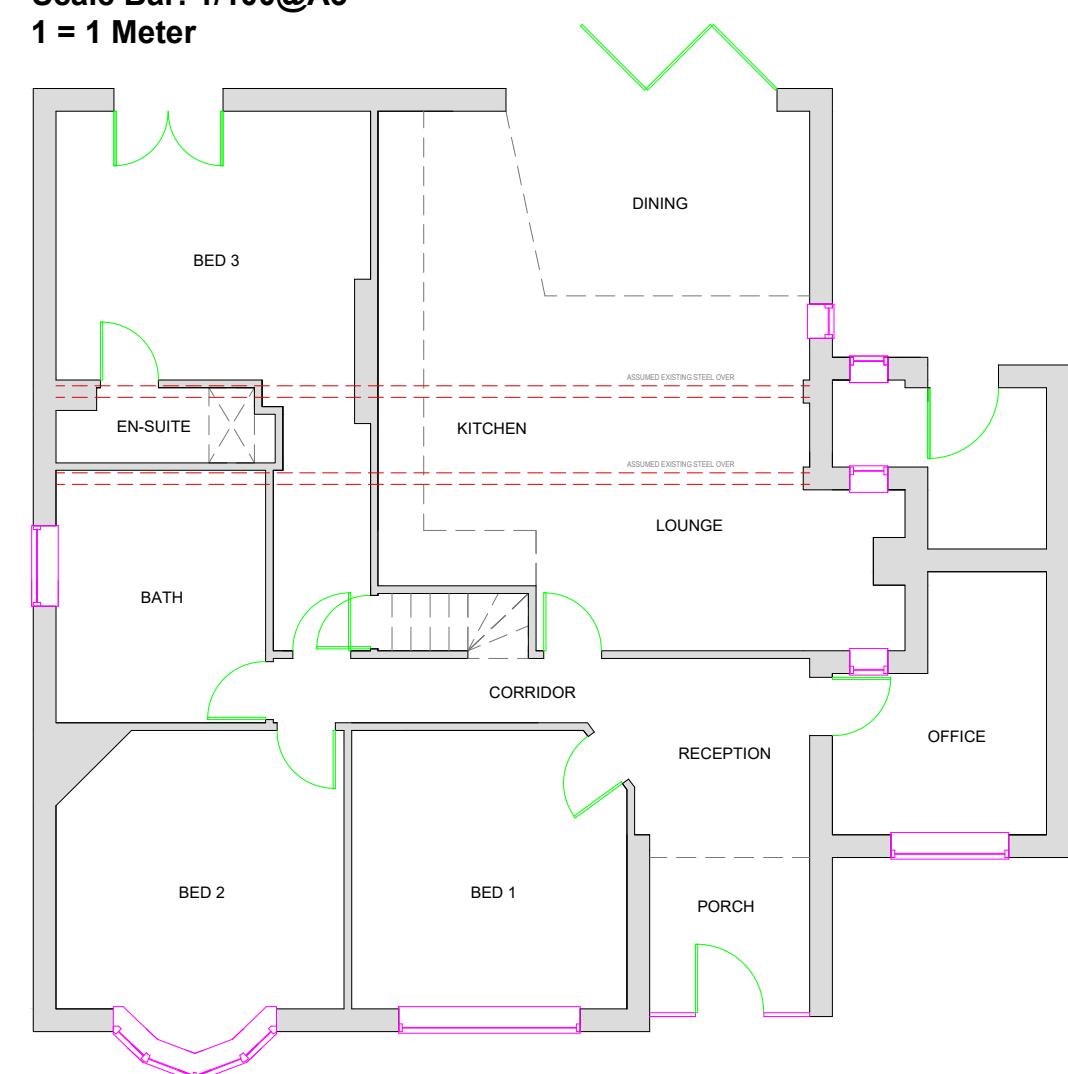


Existing Ground Floor Plan
Scale: 1/100@A1

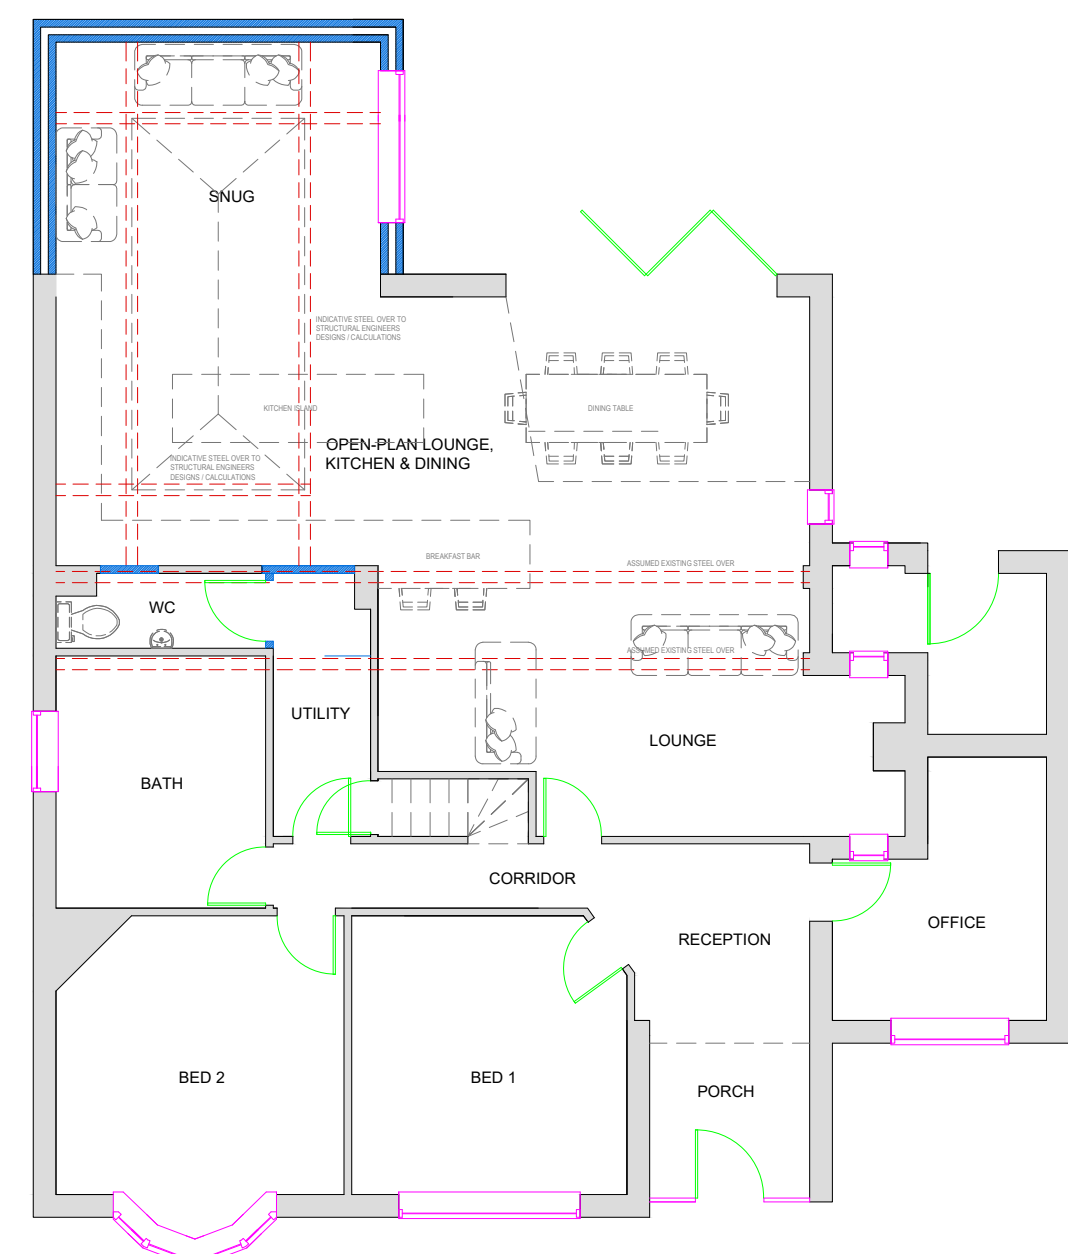


Proposed Ground Floor Plan
Scale: 1/100@A1

0 1 2 3 4
Scale Bar: 1/100@A3
1 = 1 Meter

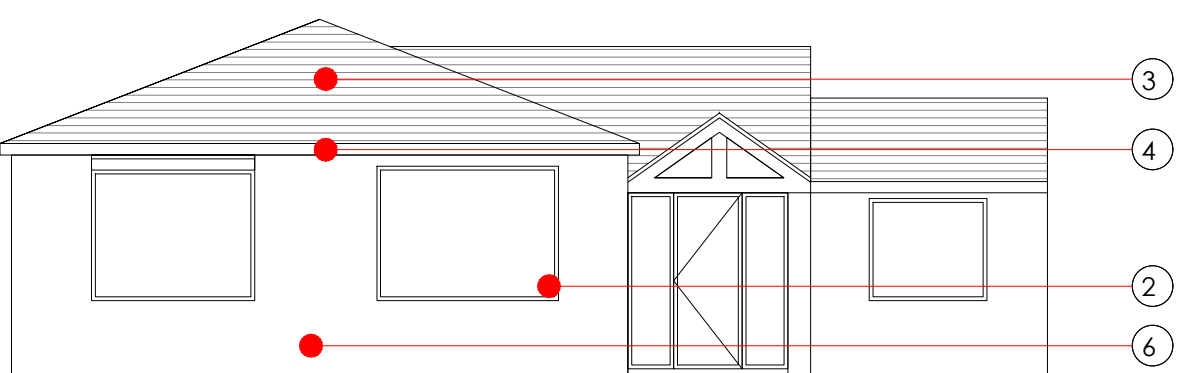


Existing Front Elevation
Scale: 1/100@A1

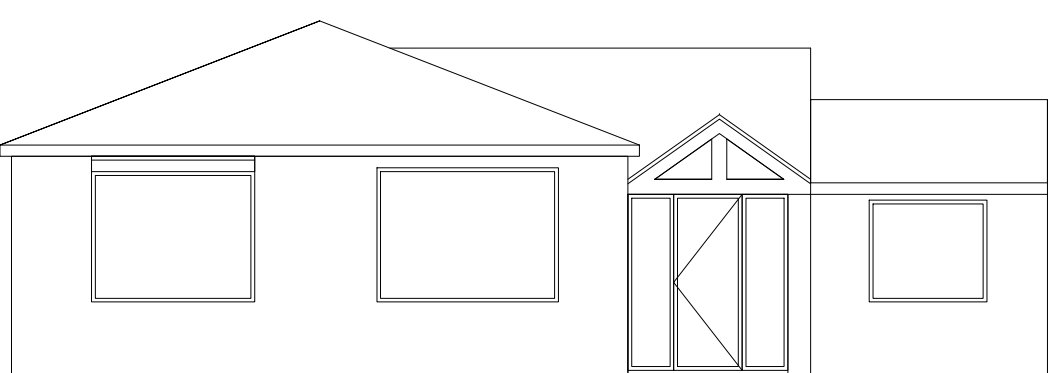


Proposed Front Elevation
Scale: 1/100@A1


0 1 2 3 4
Scale Bar: 1/100@A3
1 = 1 Meter

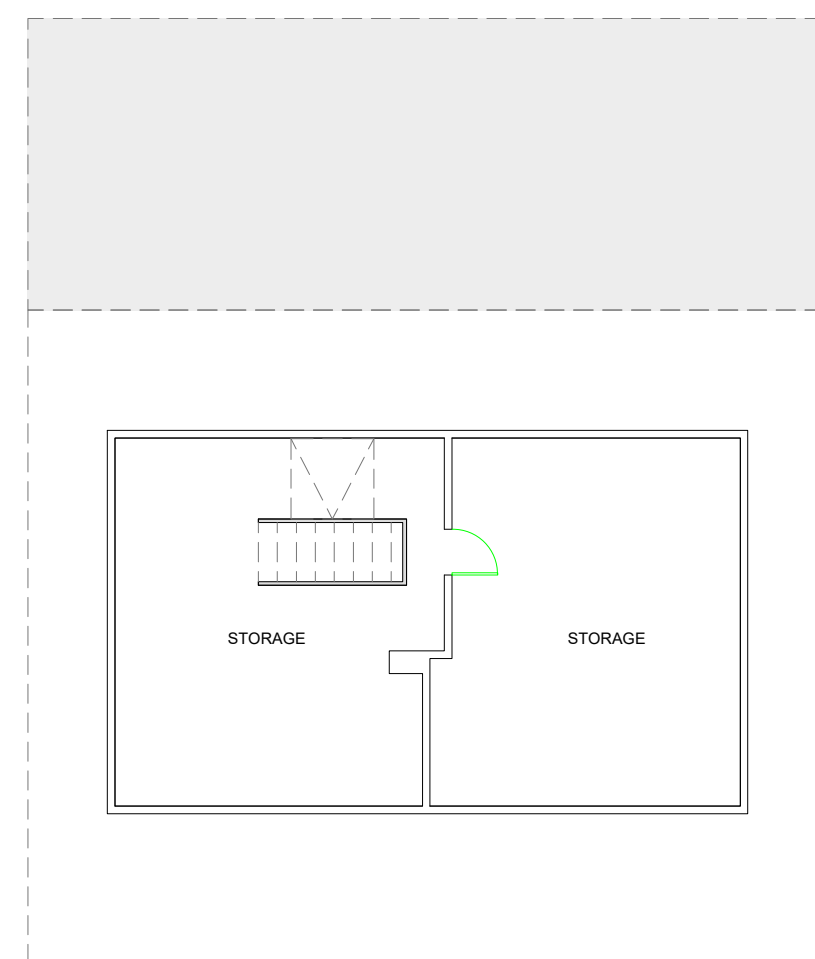


Existing Attic Floor Plan
Scale: 1/100@A1

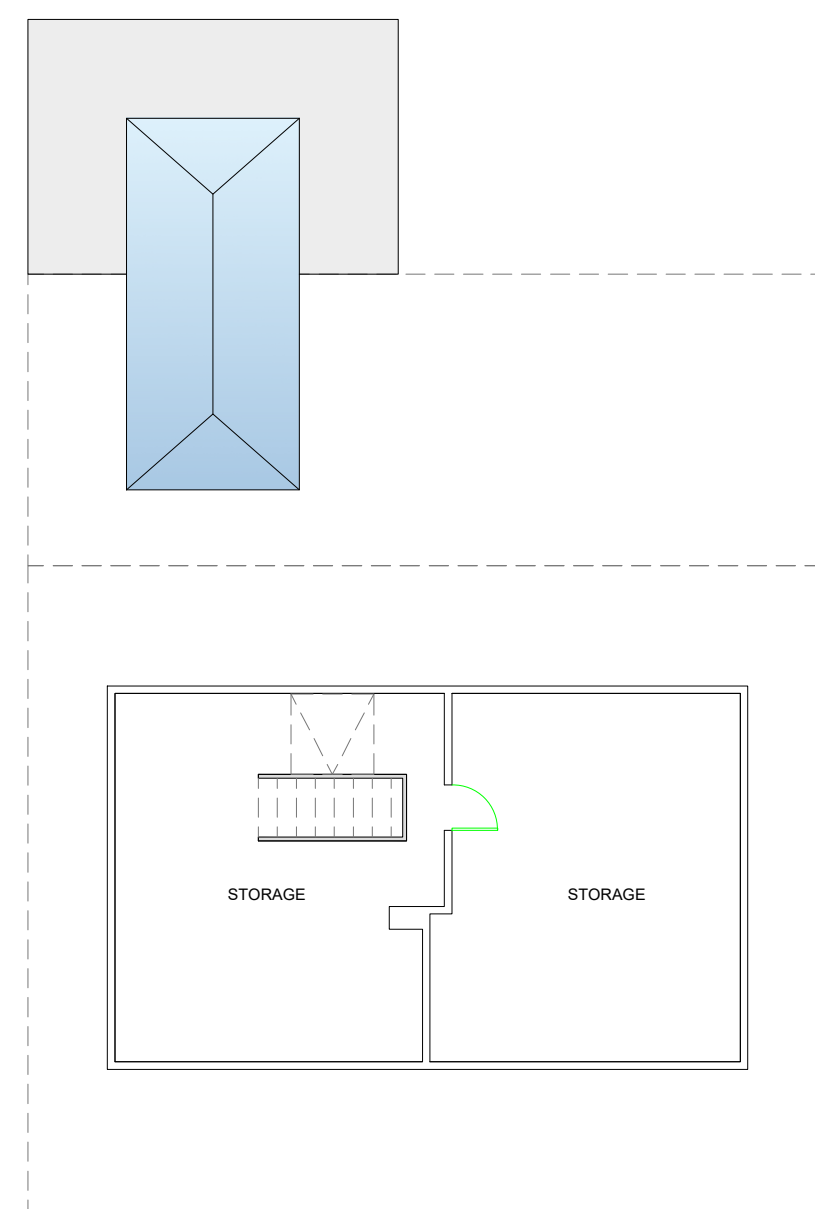

Proposed First Floor Plan
Scale: 1/100@A1

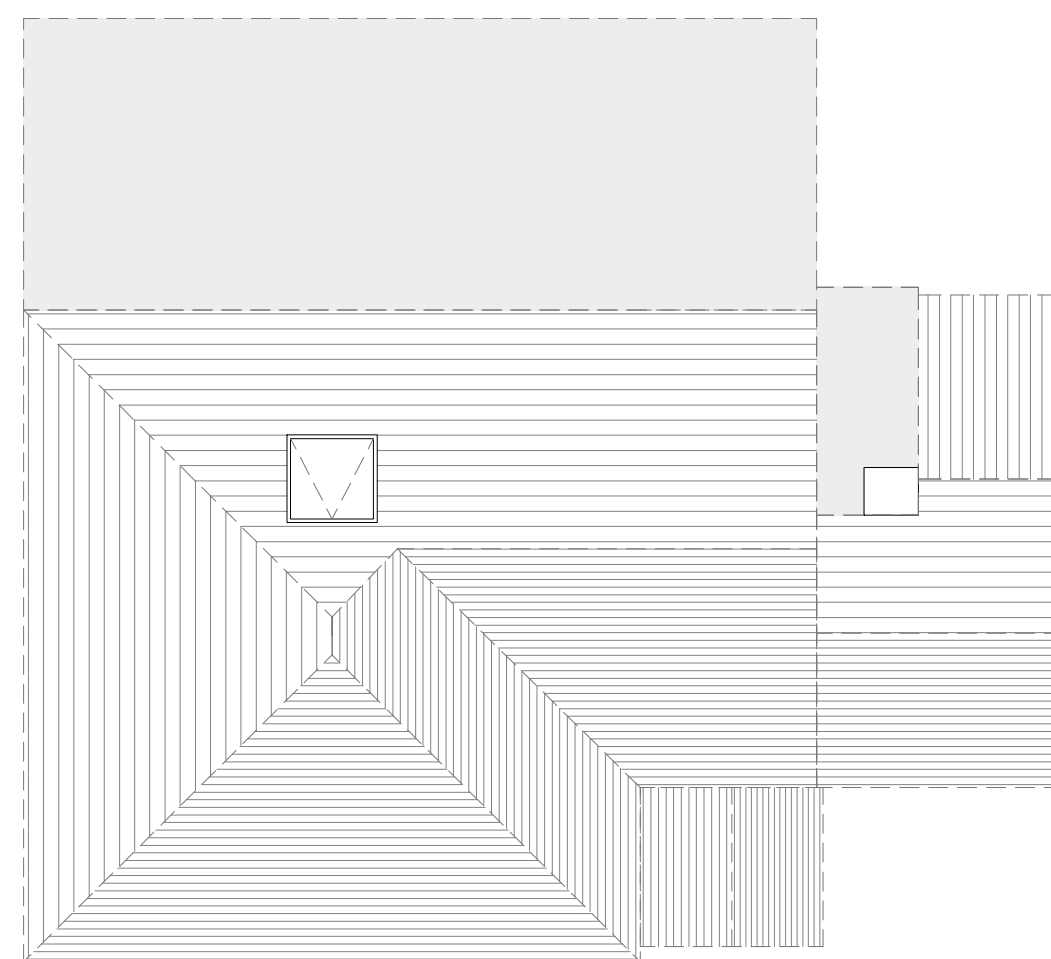


Existing Roof Plan
Scale: 1/100@A1

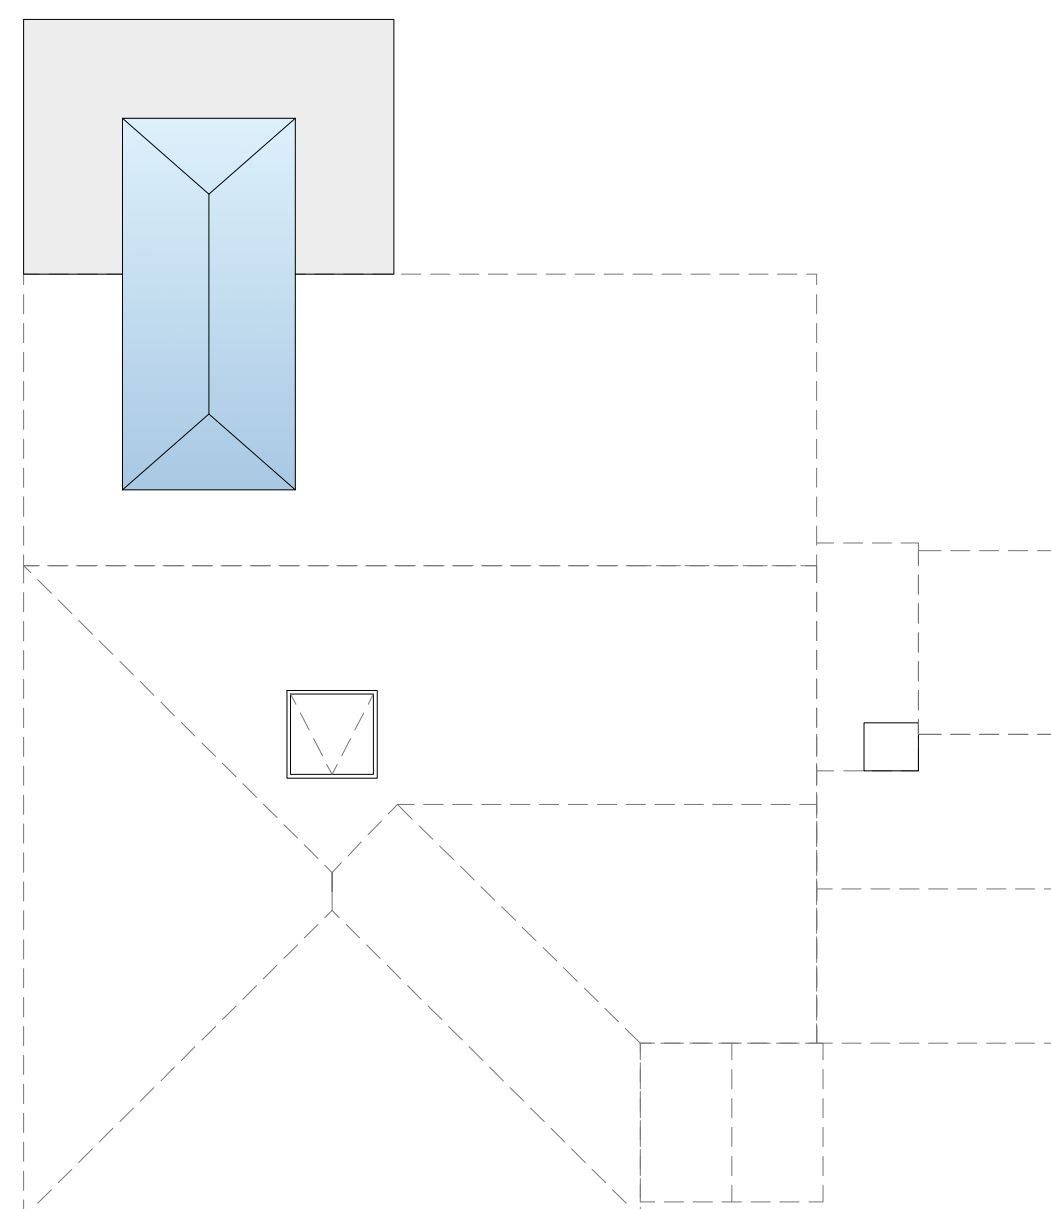

Proposed Roof Plan
Scale: 1/100@A1

0 5 10 15 20 25 30
Scale Bar: 1/100@A3
5 = 5 Meter

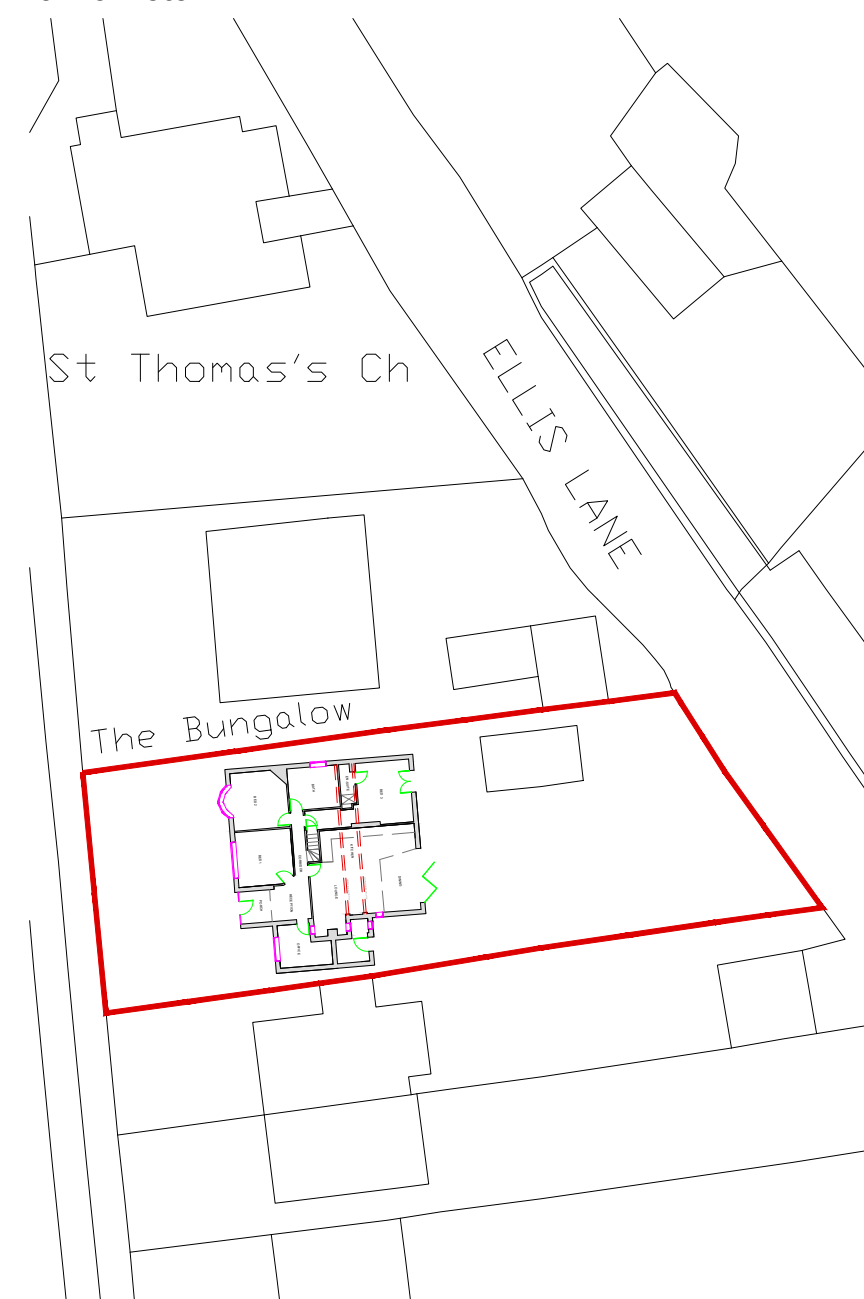


Existing Site Plan
Scale: 1/500@A1

0 5 10 15 20 25 30
Scale Bar: 1/100@A3
5 = 5 Meter




Location Plan
Scale: 1/1250@A1

0 5 10 15 20 25 30
Scale Bar: 1/100@A3
5 = 5 Meter

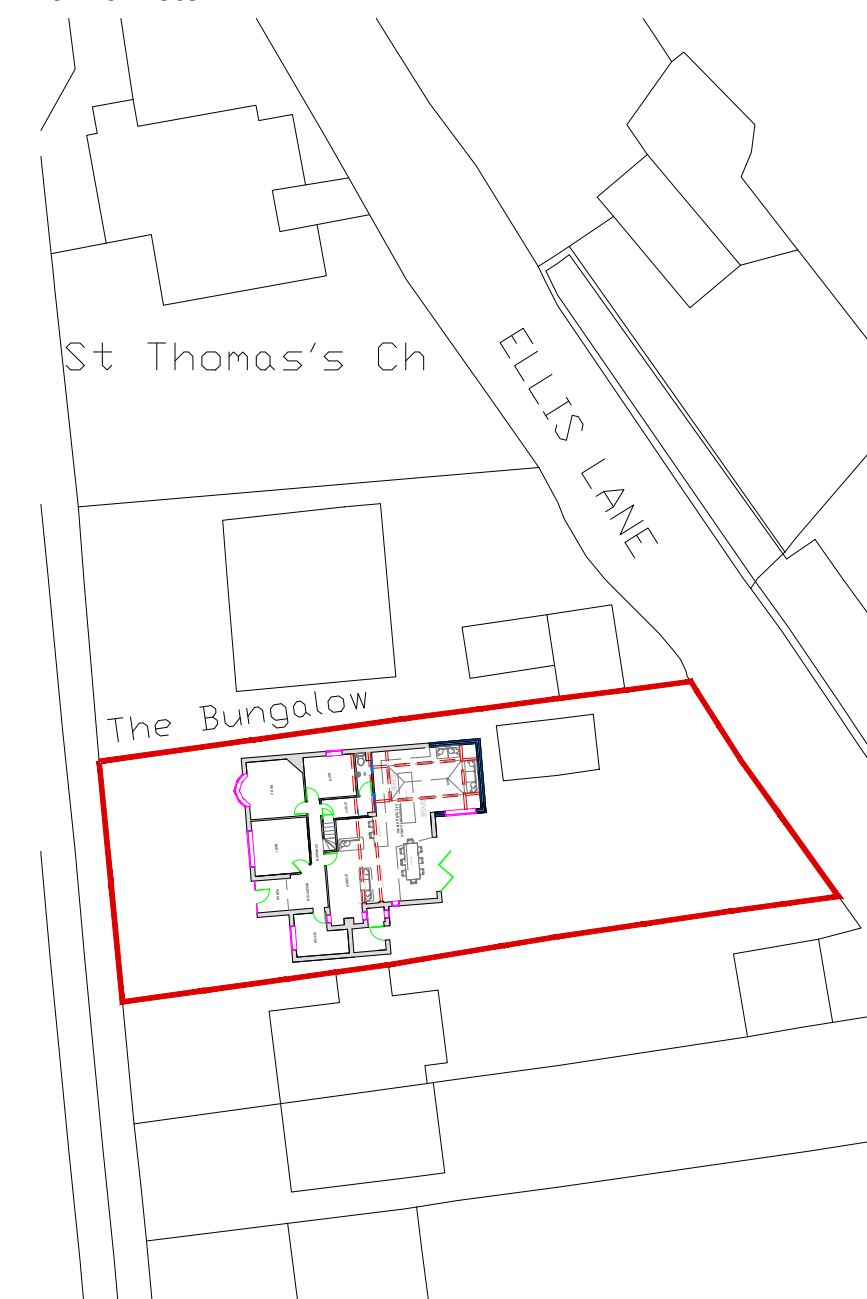


Proposed Site Plan
Scale: 1/500@A1


- 1 Existing Masonry
- 2 Existing White UPVC Components
- 3 Existing Grey Roof Tile Finish
- 4 Existing White Fascia's & Soffitt's
- 5 Existing Grey Fascia's & Soffitt's
- 6 Existing Grey Rendered Finish
- 7 Existing Beige Rendered Finish
- 8 Proposed Beige Rendered Finish to Match Existing
- 9 Proposed Lantern
- 10 Proposed Grey Fascia's & Soffitt's to Match Existing
- 11 Proposed White UPVC Components to Match Existing

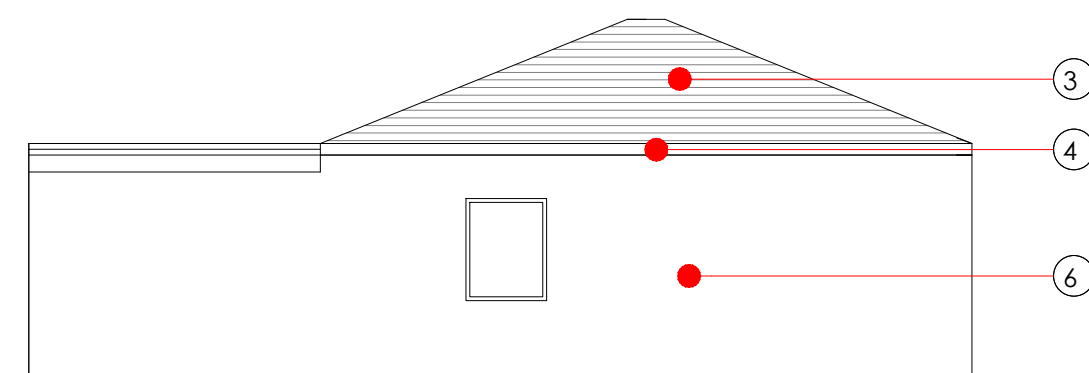


Existing Side Elevation
Scale: 1/100@A1

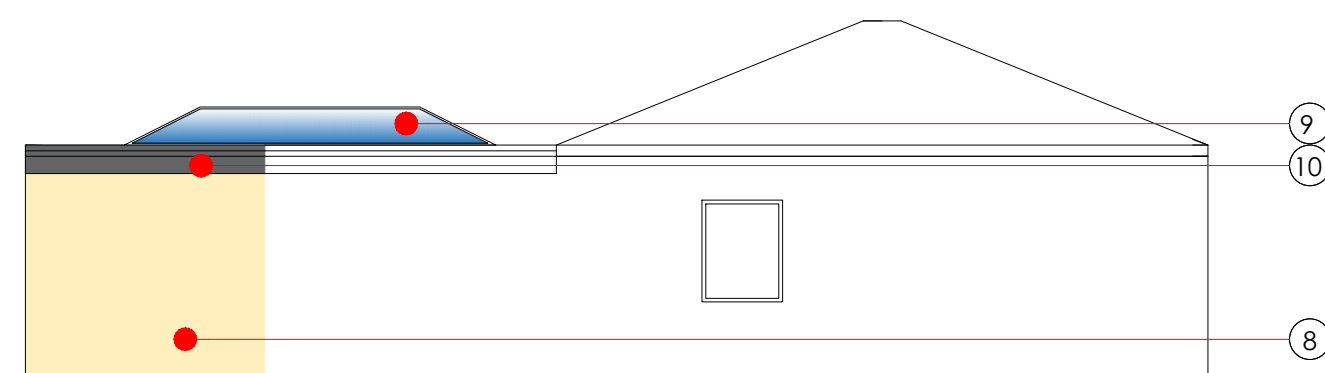

Proposed Side Elevation
Scale: 1/100@A1

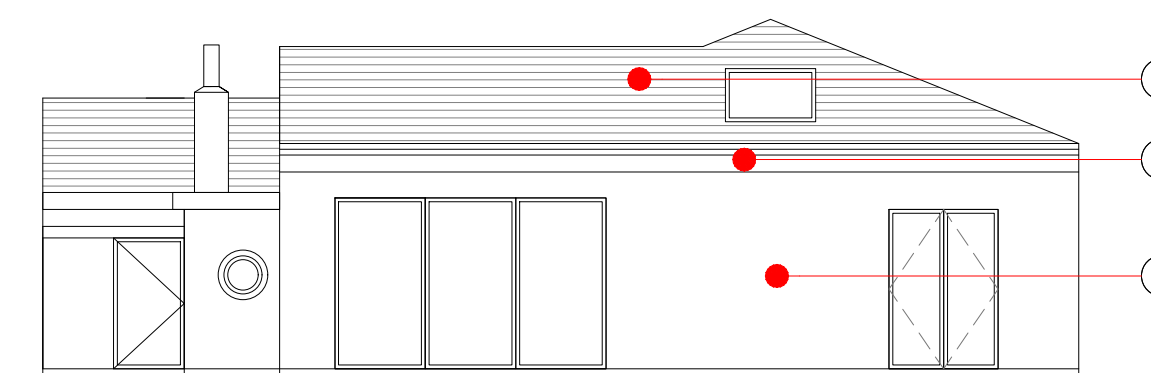

Existing Rear Elevation
Scale: 1/100@A1

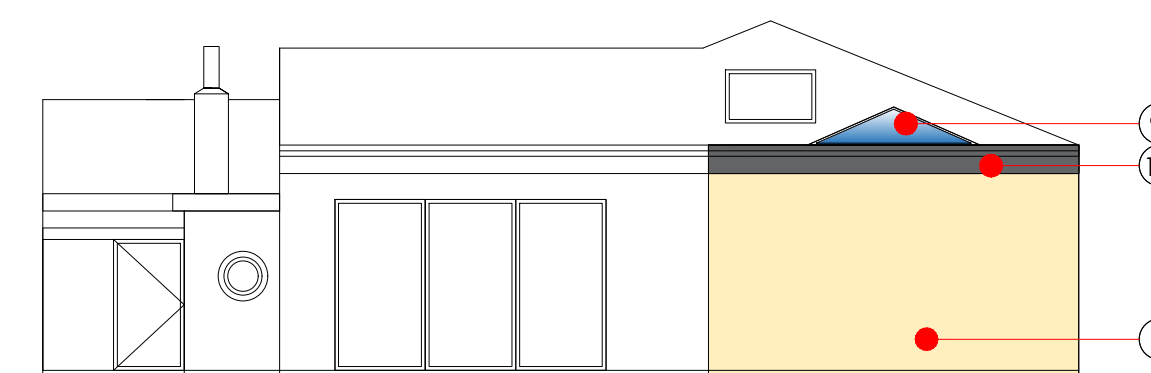

Proposed Rear Elevation
Scale: 1/100@A1

Date: Revision: Dr:

Client:

Drawing Issue:

Project:
206 Heywood Old Road, Middleton,
Manchester. M24 4GR

Drawing Title:
Proposed Rear Extension

Scale: As Shown @ A1 Drawing Nr: PPC

Revision: . Drawn: DR Authorised by: EH Date: 03/03/2026

Drawing Ref: