
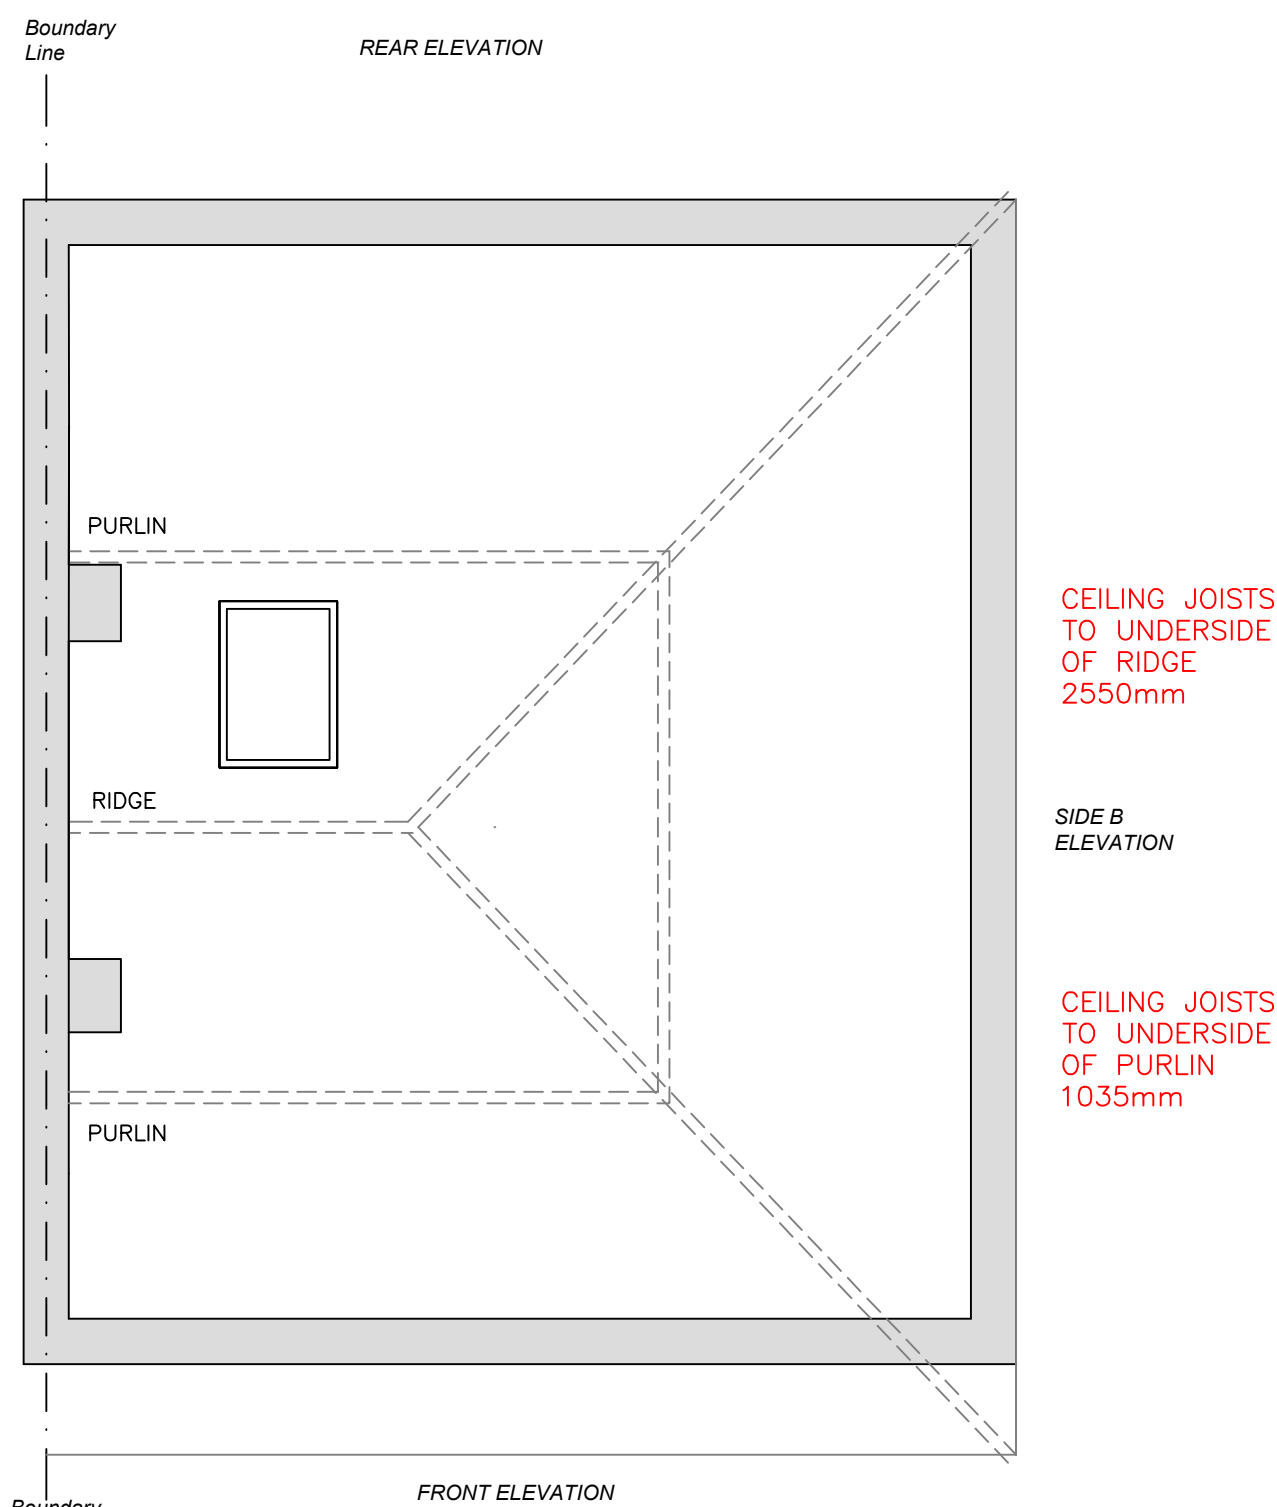
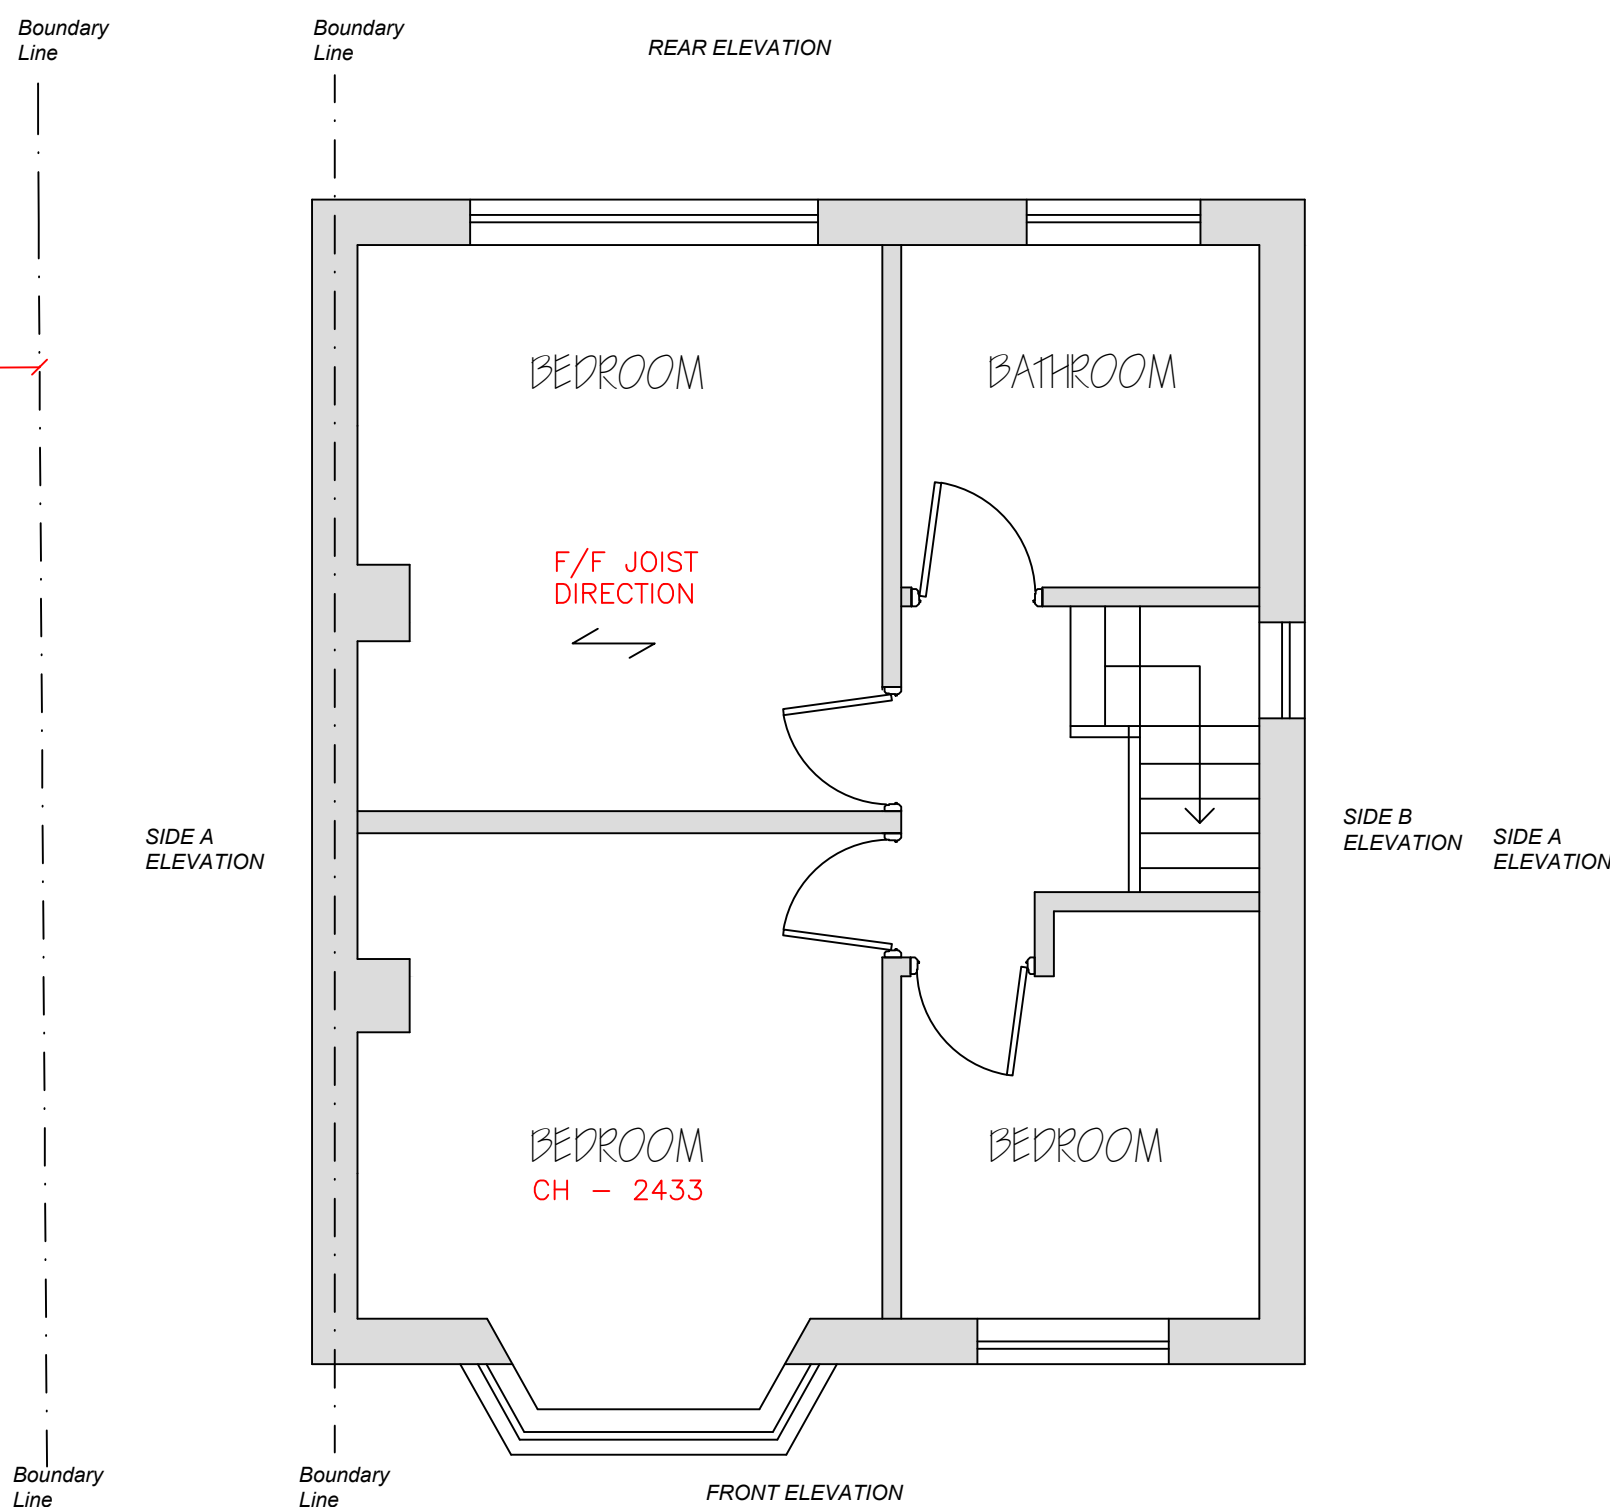



1 EXISTING FLOOR LAYOUTS

Scale: 1:50

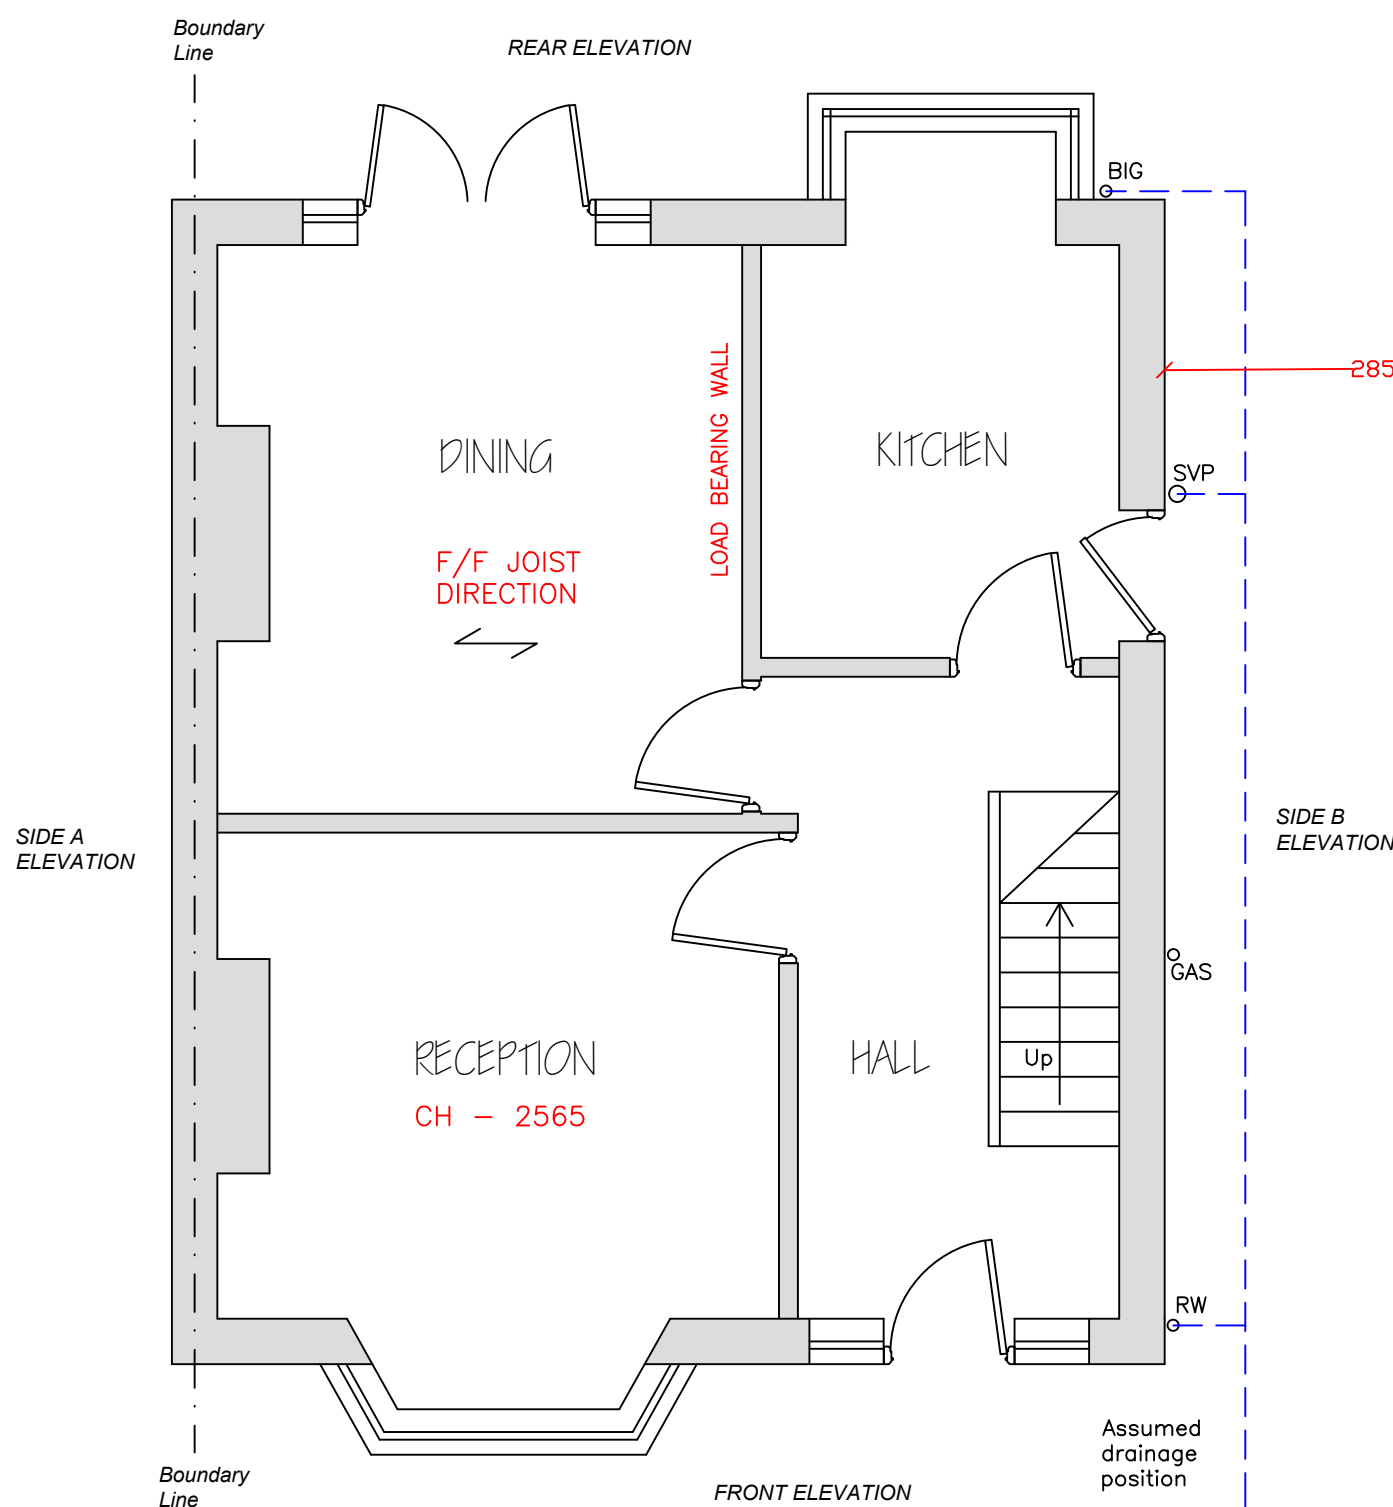

2 EXISTING ELEVATIONS

Scale: 1:100

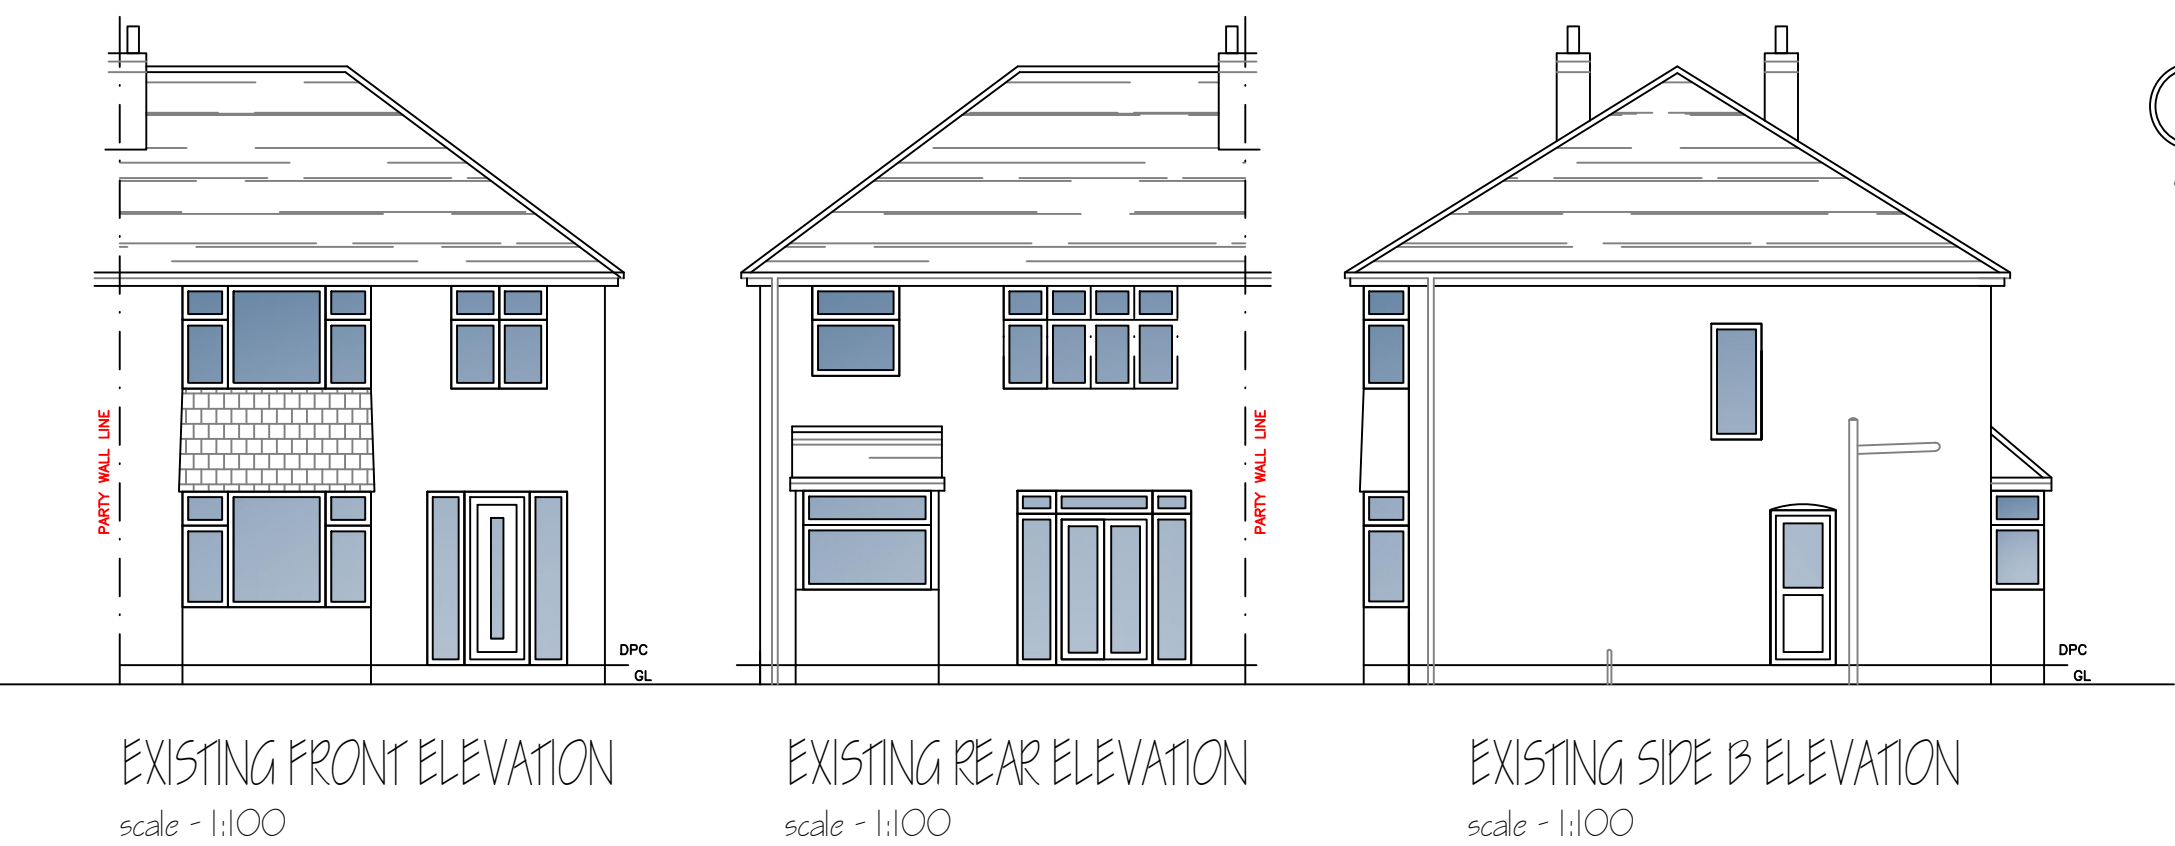

3 LOCATION PLAN

Scale: 1:500



4 EXISTING SITE PLAN

Scale: 1:200

