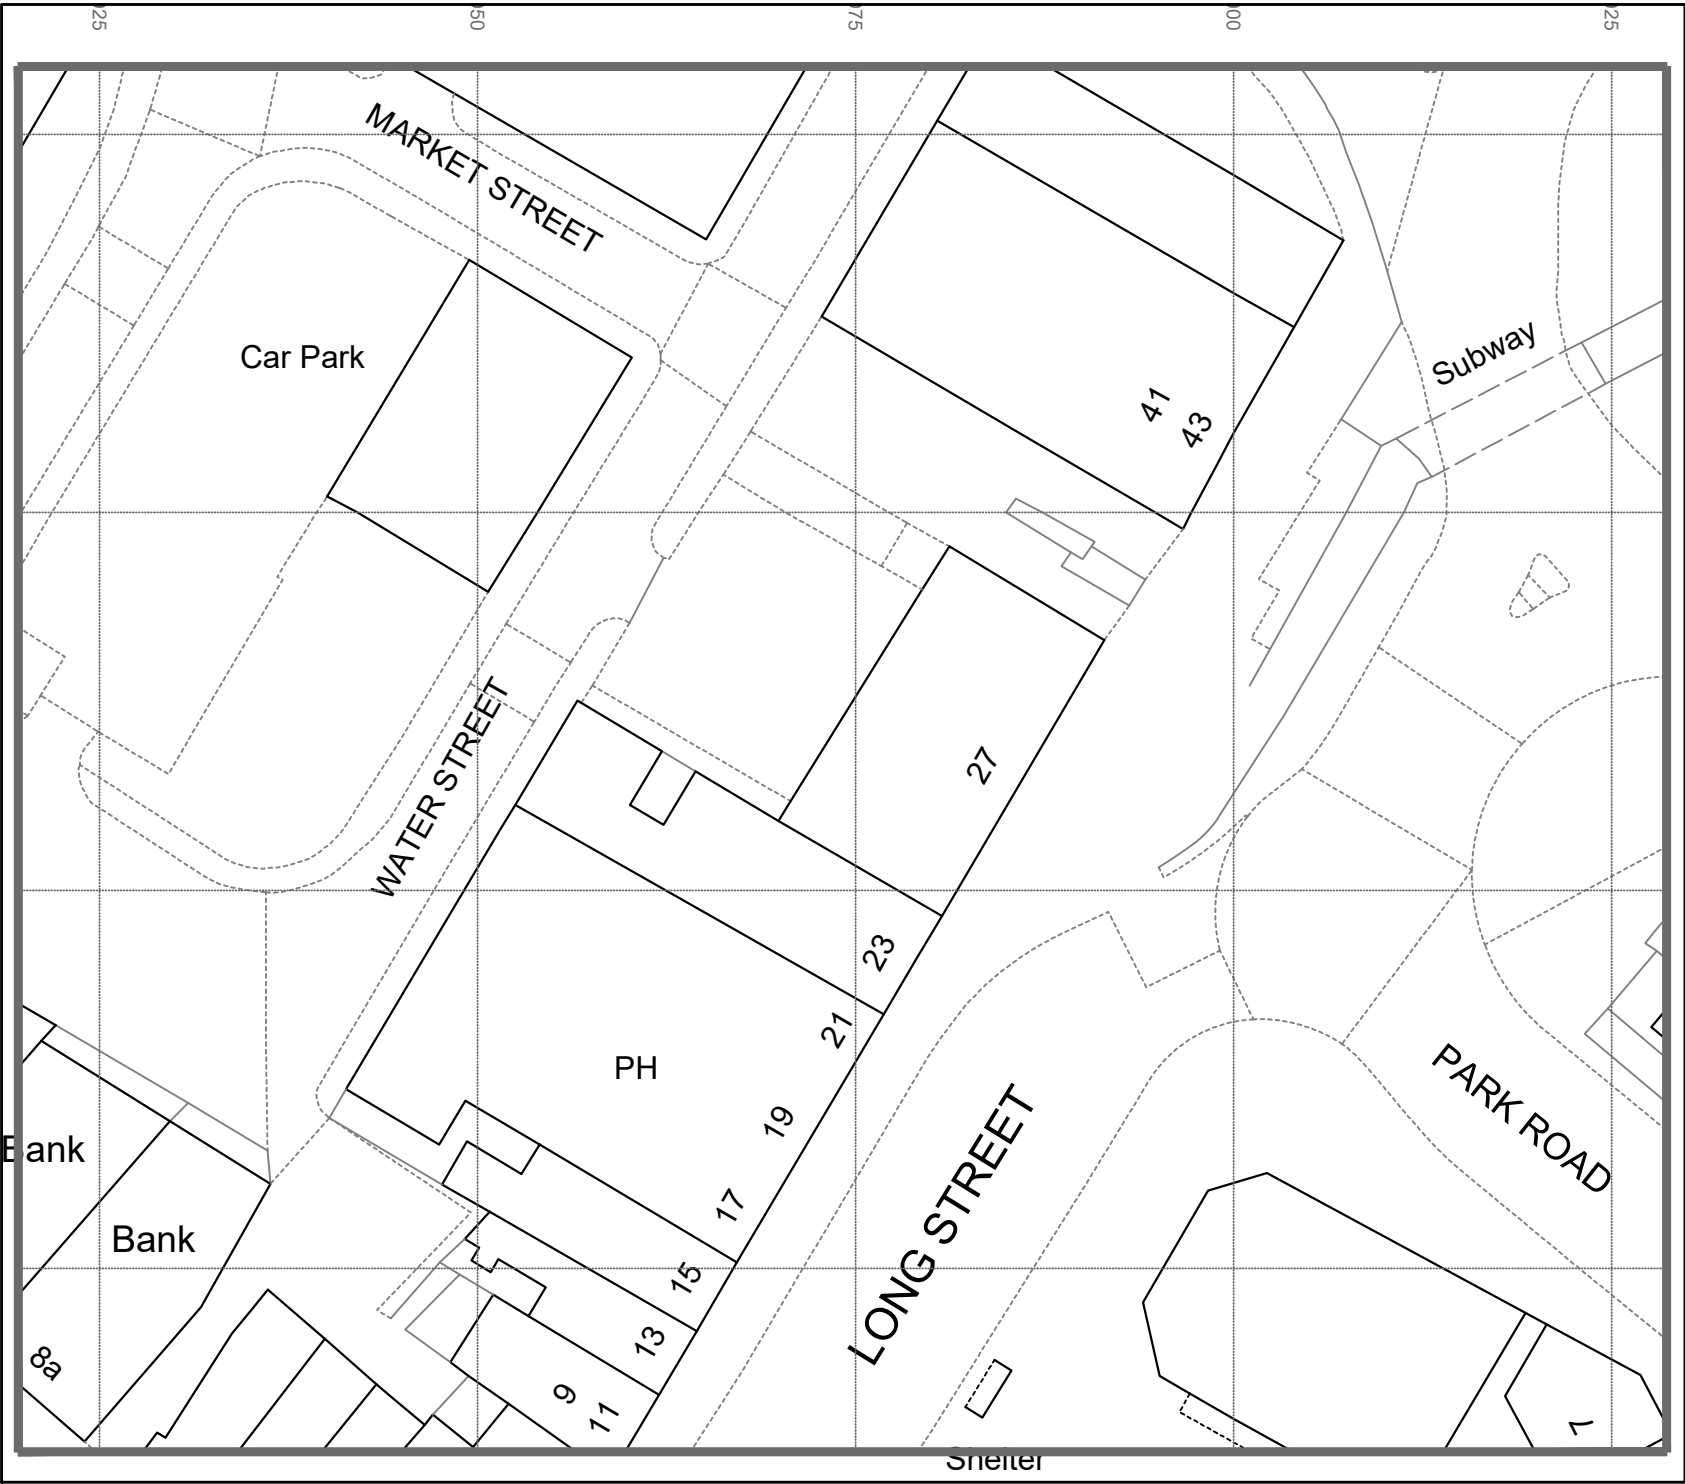


-	-	-
Rev	Amendment	Date

t 0161 8501045
m 07814 024033
e nadir@nk-architects.com
w www.nk-architects.com

PROJECT:
CONVERSION OF EXISTING OFFICE BUILDING INTO TWO SELF CONTAINED COMMERCIAL UNITS ON GROUND FLOOR AND 4 APARTMENTS ON THE FIRST FLOOR

ADDRESS:
27-29 LONG STREET,
MIDDLETON, MANCHESTER

DRG:
EXISTING SITE PLAN

DRG STATUS:
PLANNING SUBMISSION

DATE:	Nov 2025	DRAWN:	ANK
SCALE:	1:500	CHECKED:	ANK
SIZE:	A4	DRG NO:	647.04

COPYRIGHT © 2007 NK ARCHITECTS (MCR) LIMITED. ALL RIGHTS RESERVED.
REFER TO DIMENSIONS AND DO NOT SCALE.