






PLOT 1 FRONT ELEVATION AS PROPOSED
(1:50)



PLOT 1 REAR ELEVATION AS PROPOSED (1:50)

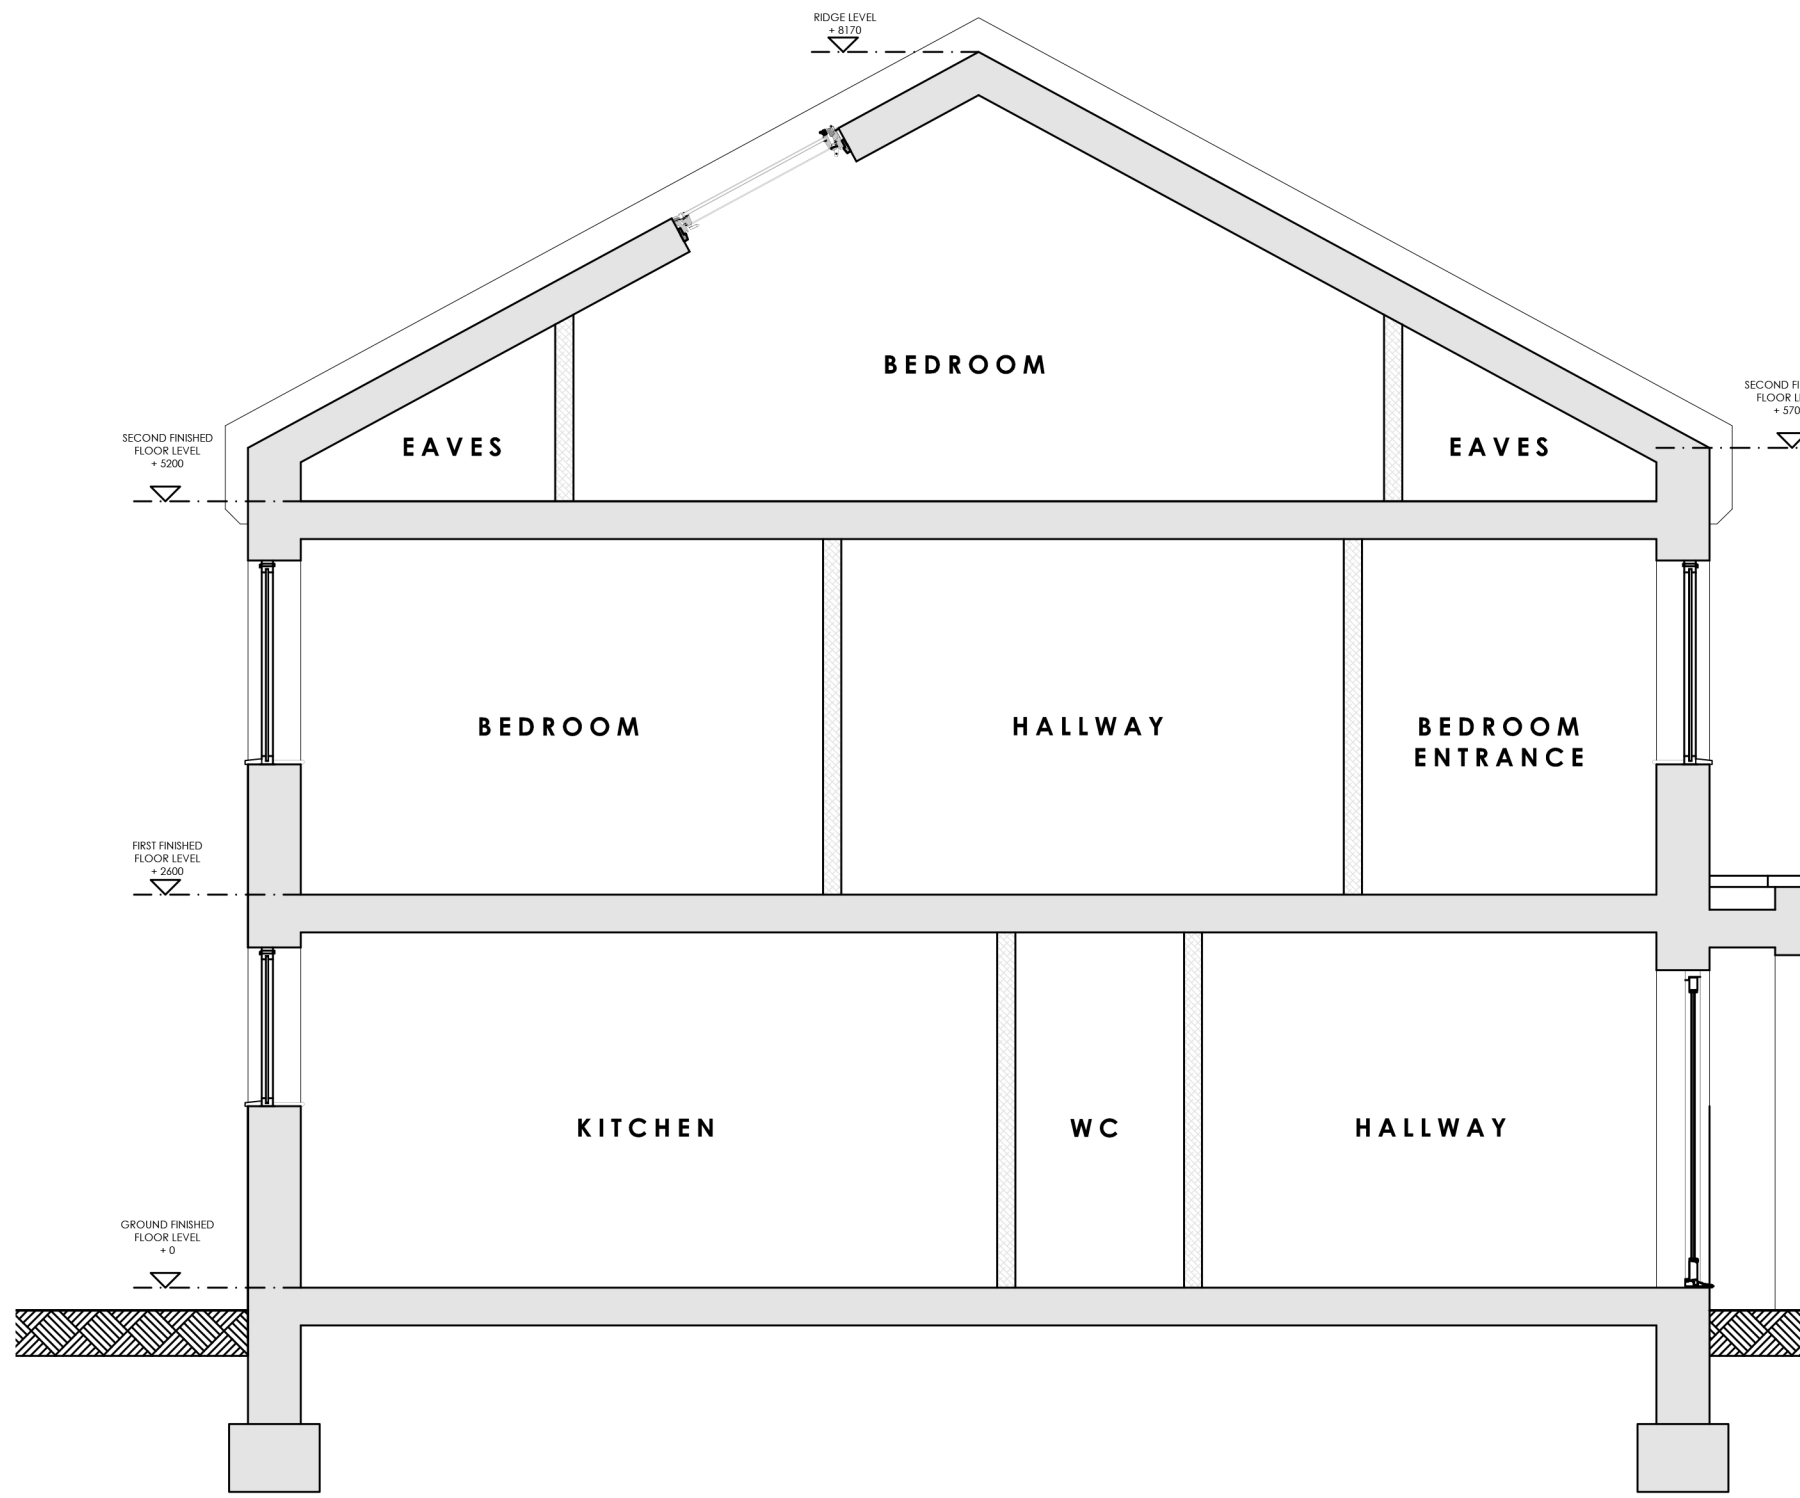

PLOT 1 SECTION A AS PROPOSED (1:50)

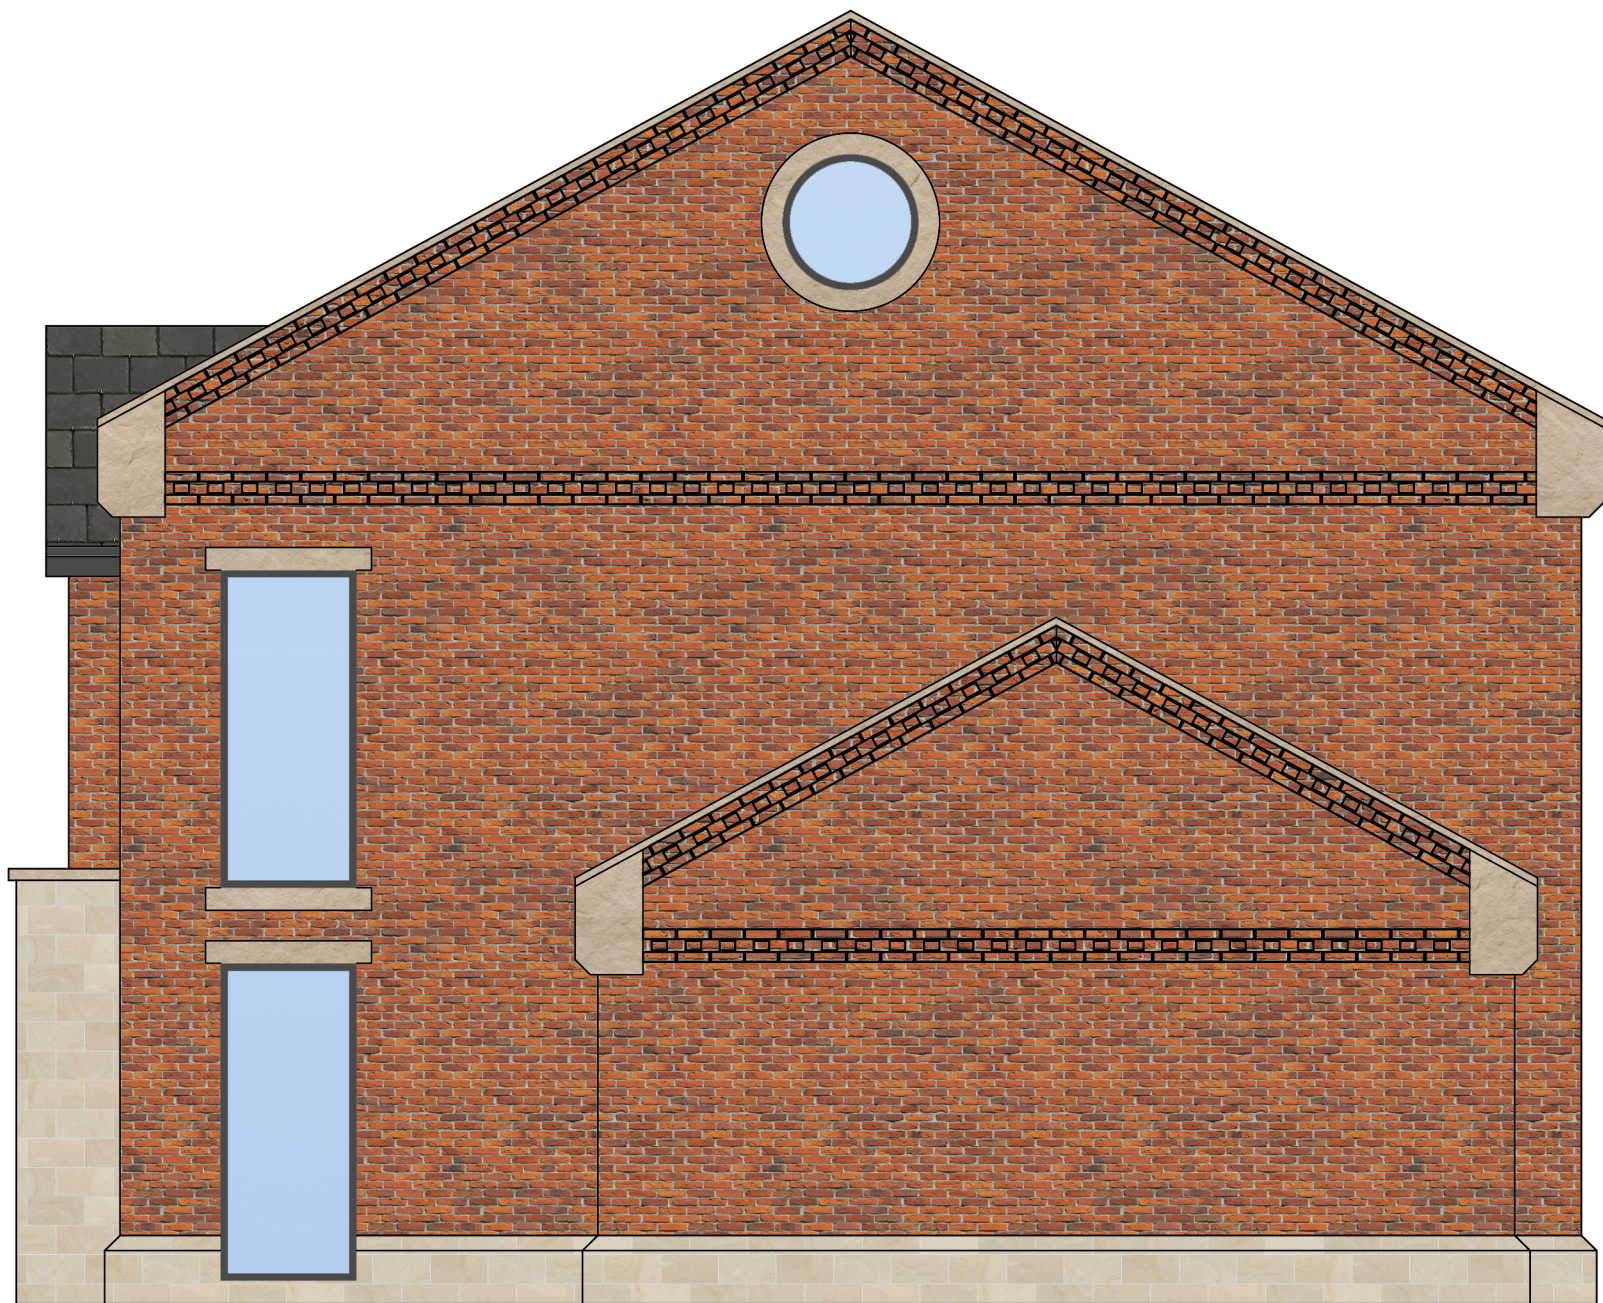 

Rev	Description	By	Date
HADAS ARCHITECTURAL ARCHITECTURAL DESIGN			
769 Rochdale Road, Slattocks, Middleton, Manchester M24 2RA			
(HILLBANK STREET) Land Adjacent to Rochdale Road, Slattocks, Middleton M24 2RA PLOT 1 ELEVATIONS AS PROPOSED			
DRAWN	JW	DATE	10-12-24
SCALE	1:50 @A1	REV.	-
		DRAWING NO.	2501-1303