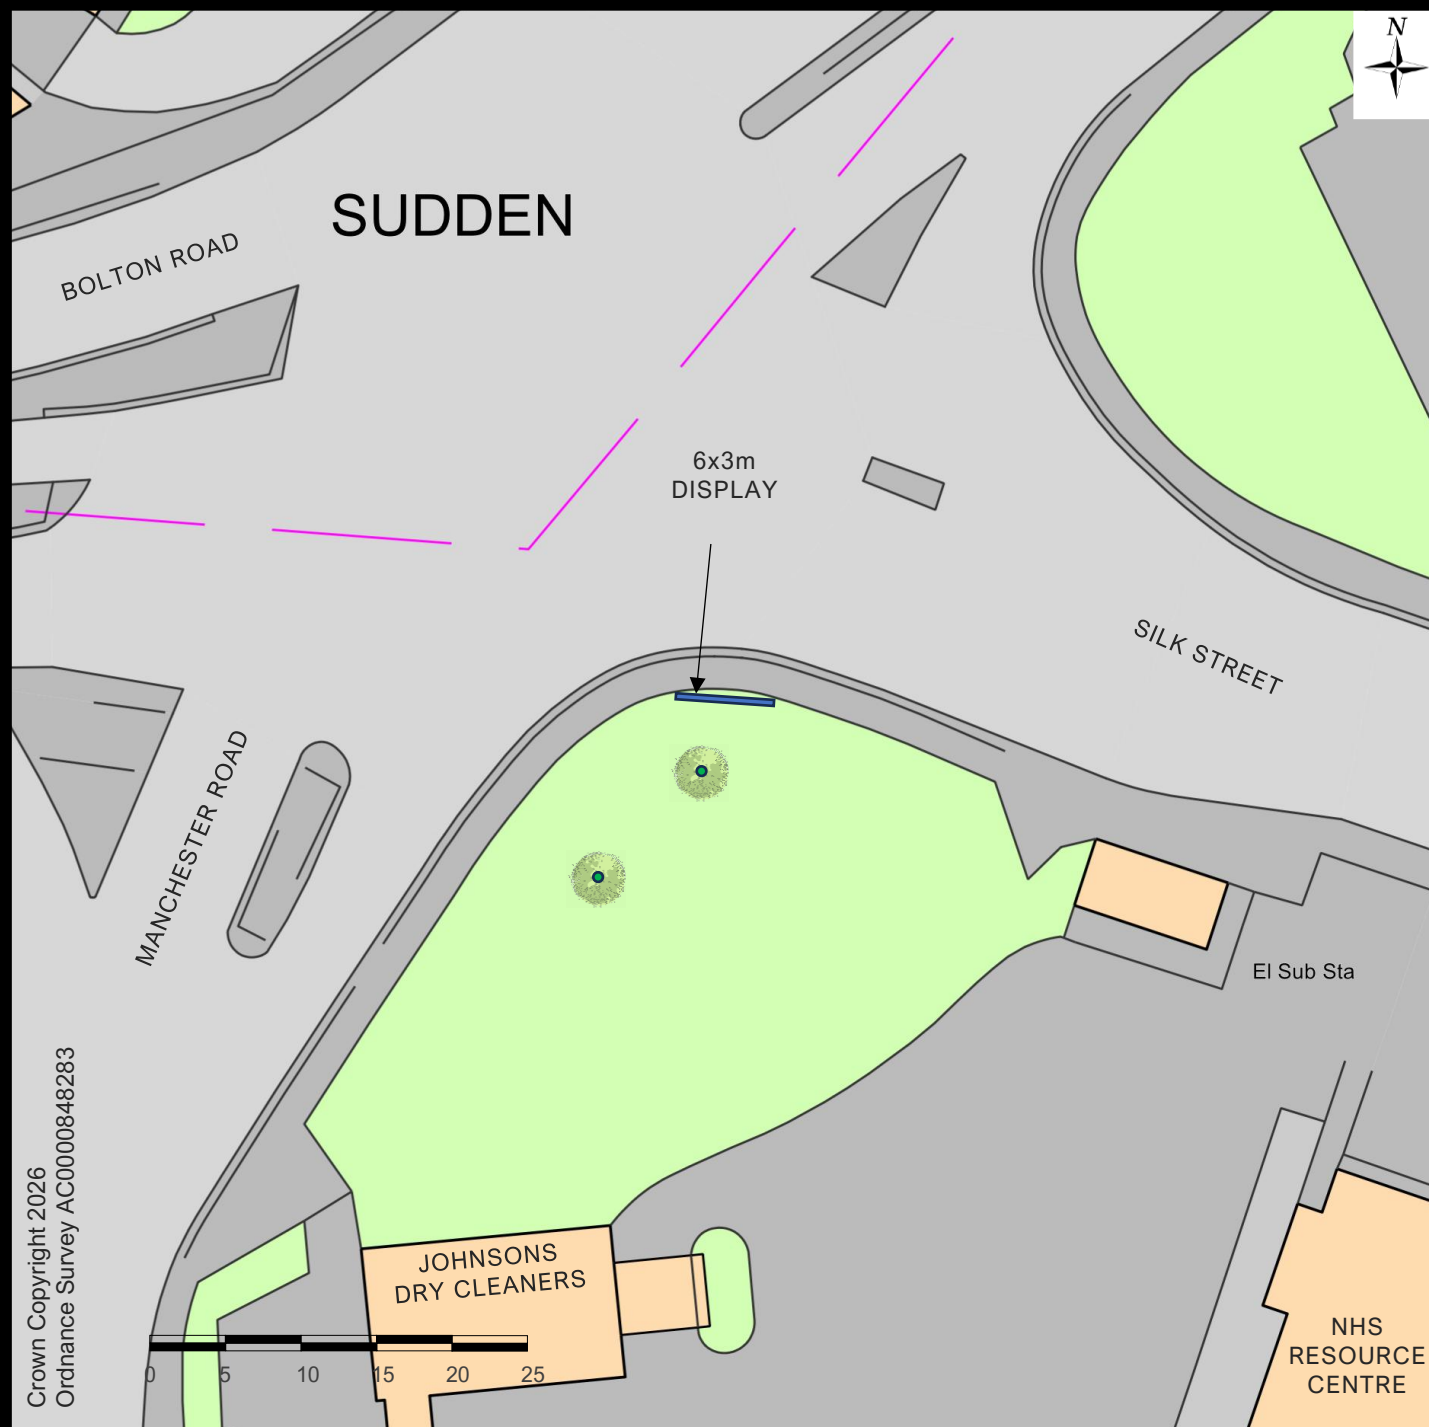


VISION DIGITAL SOLUTIONS LTD

Houldsworth Mill
Houldsworth Street
Stockport, SK5 6DA

SITE LOCATION

Manchester Road at Silk
Street Rochdale
OL11 3EN

DRAWING NAME

MRSS1 Site Plan

DRAWING SCALE

1:500 @ A4

DATE

2nd March 2026