




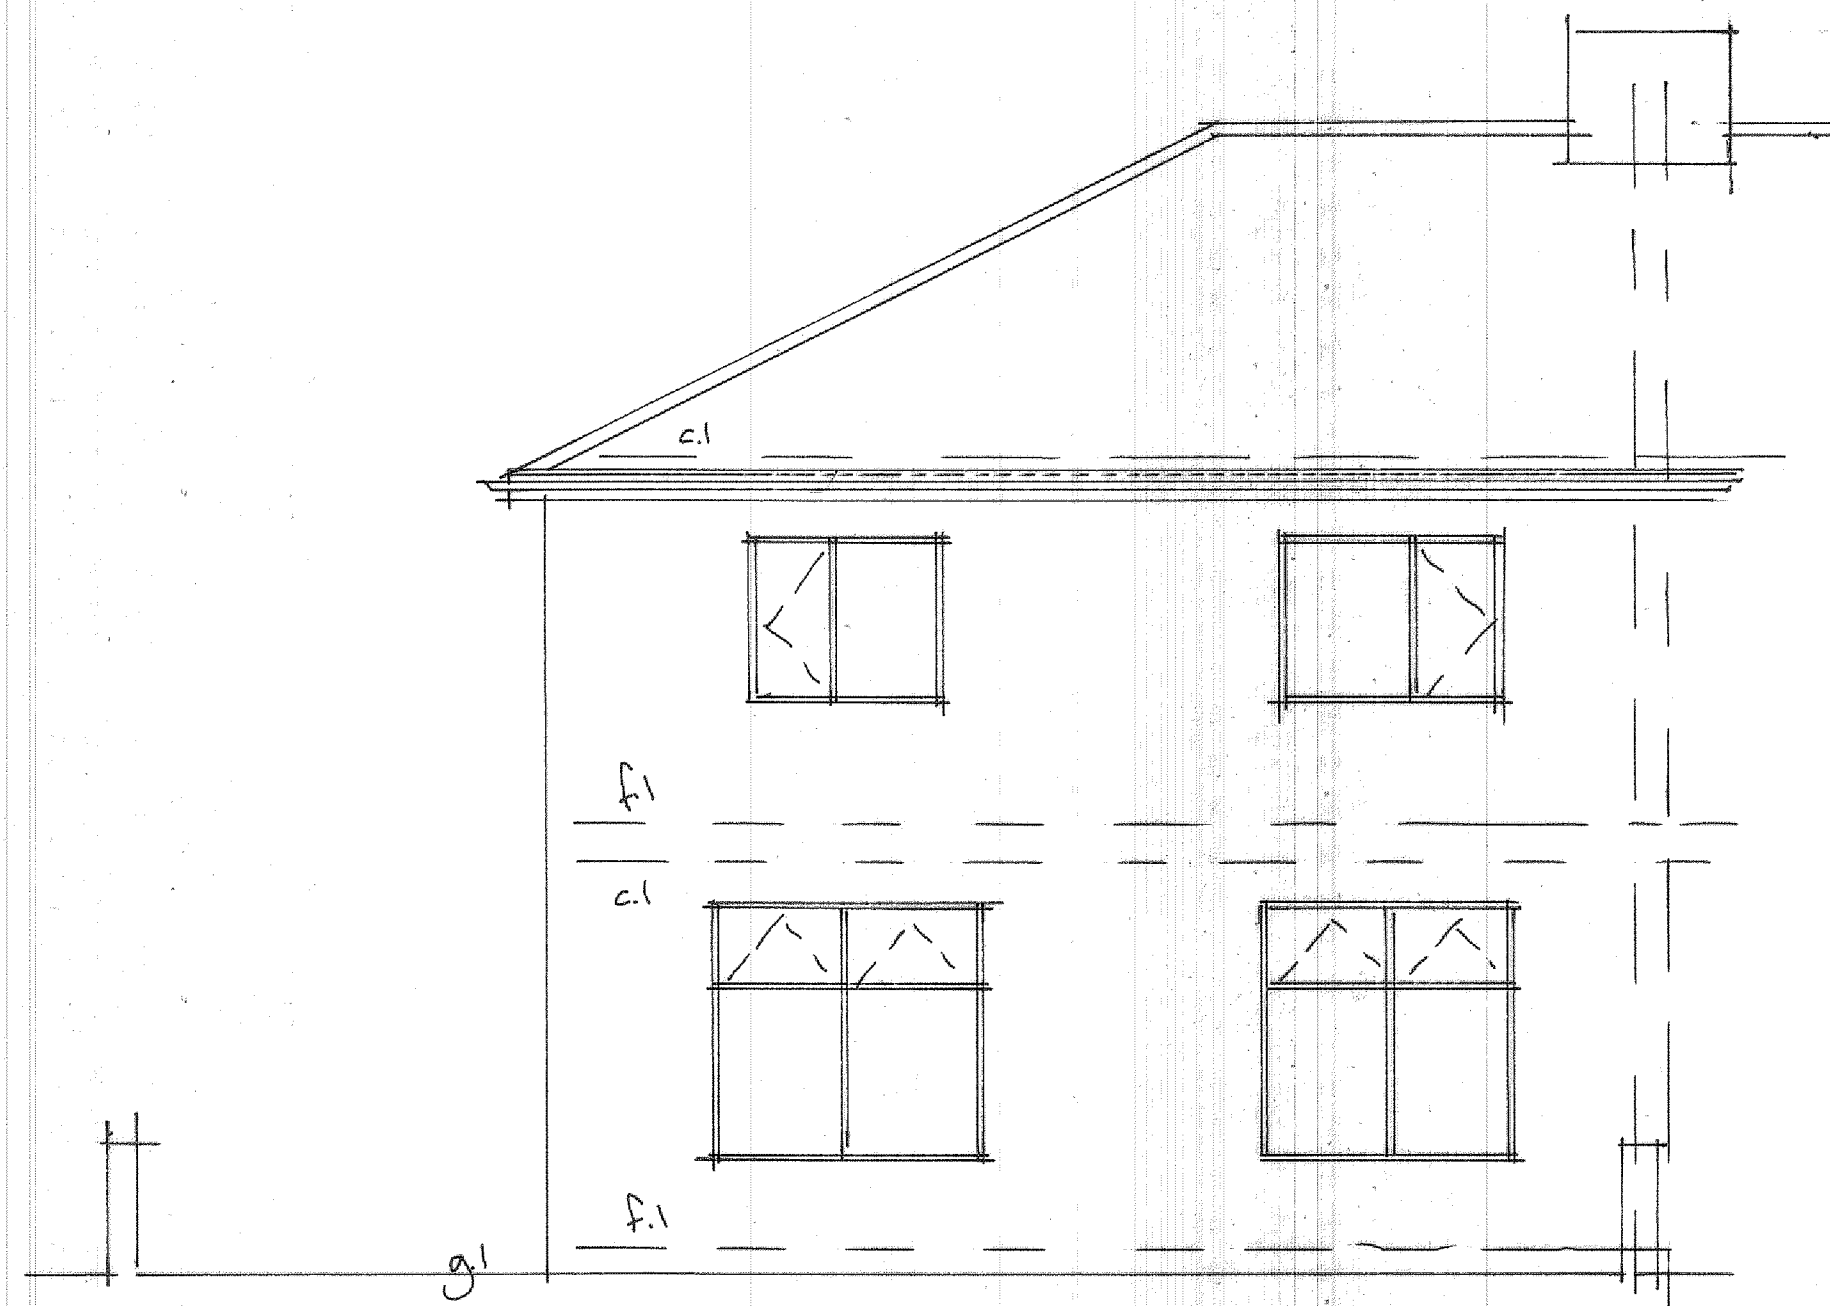


FRONT ELEVATION

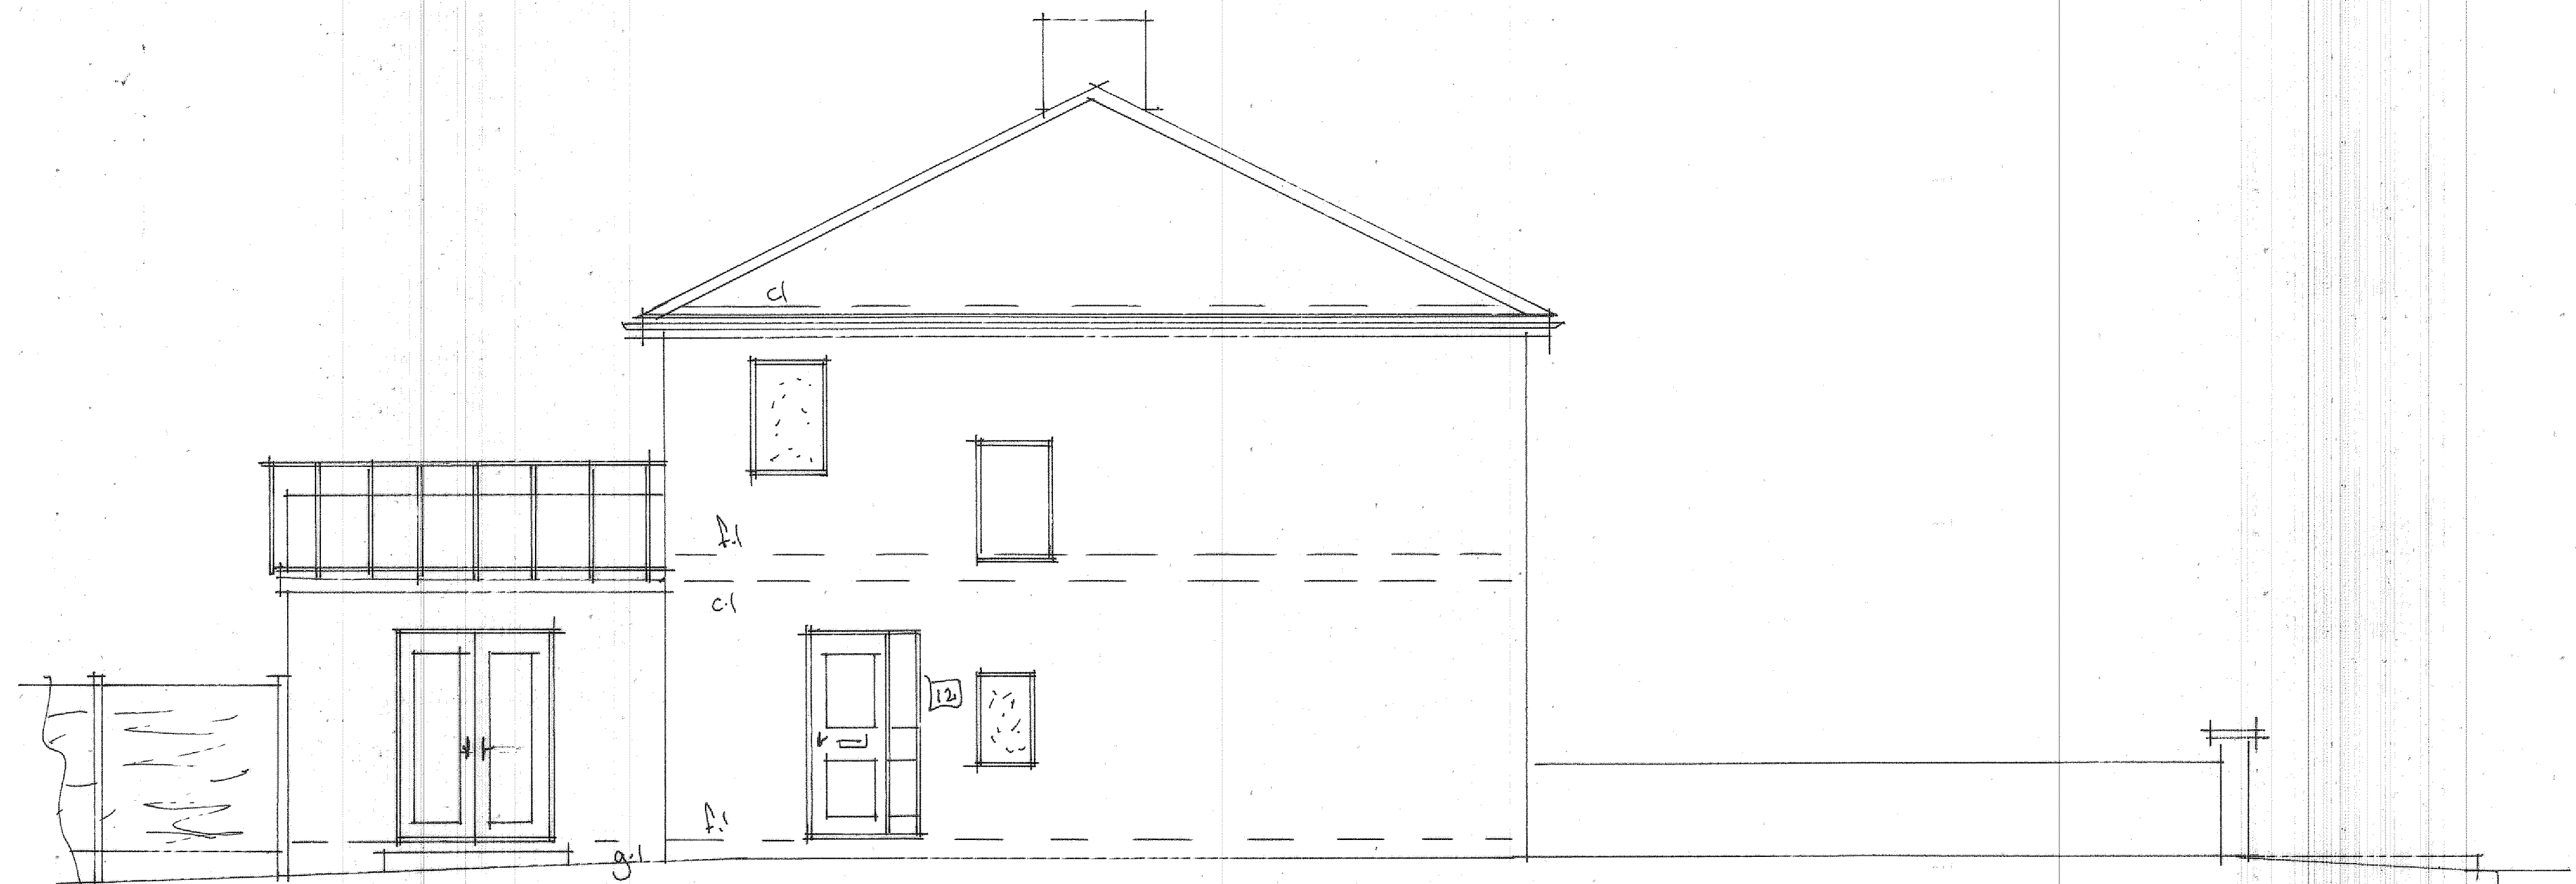

SIDE ELEVATION

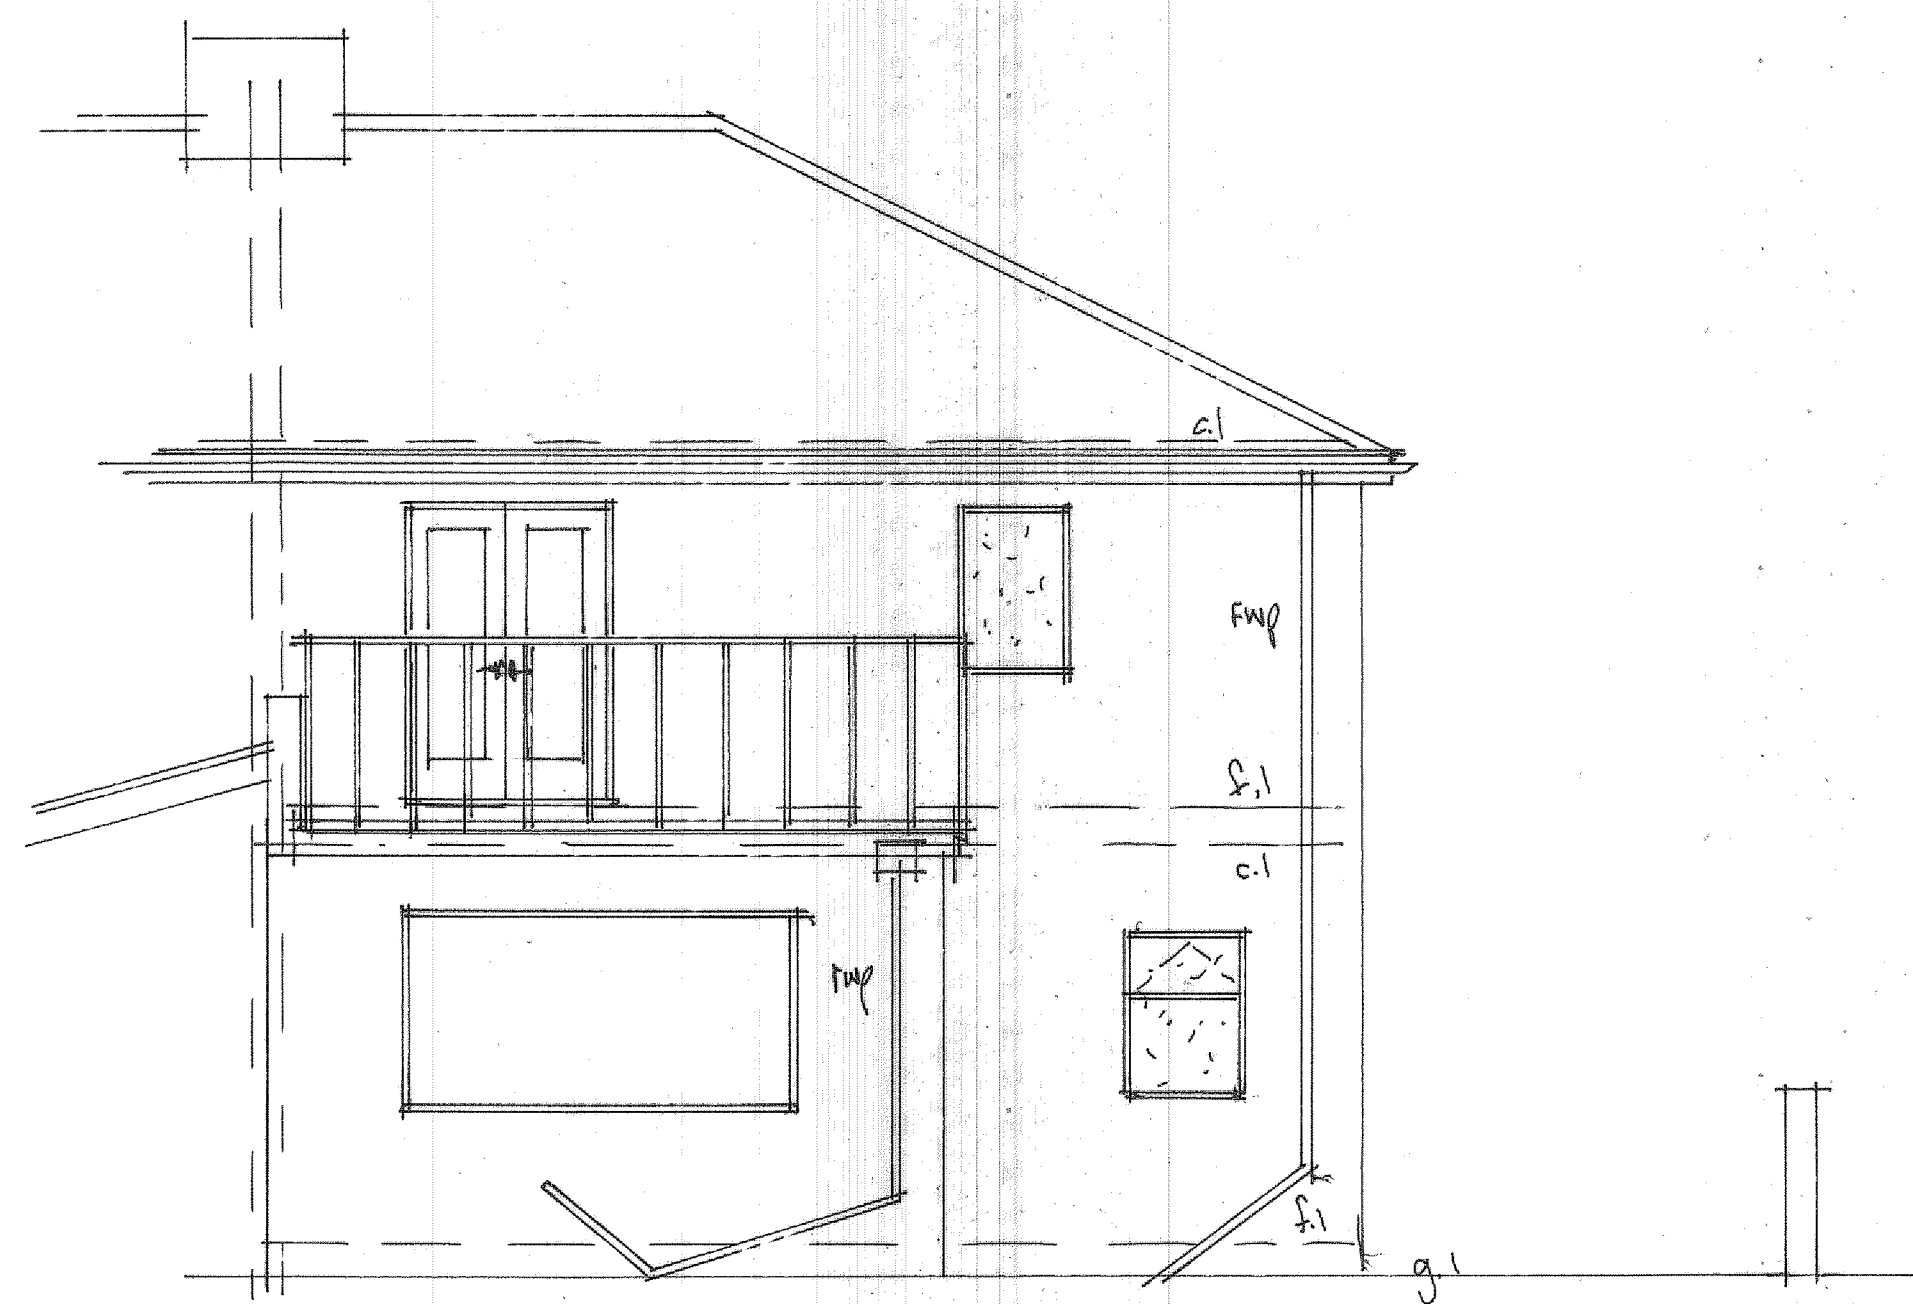

REAR ELEVATION

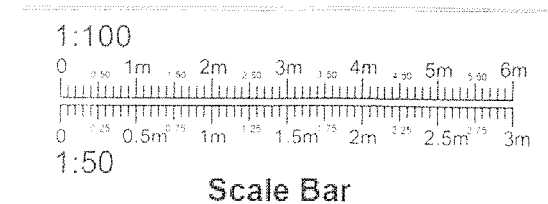

PROJECT
PROPOSED FIRST FLOOR
REAR EXTENSION.
DRAWING TITLE
EXISTING ELEVATIONS.
CLIENT
MR. B. HOXHA.
ADDRESS
12, MOSSWAY,
ALKRINGTON,
MIDDLETON,
ROCHDALE, M24 1WP.
SCALE
SCALE 1:50@A1
DRAWING No
CL 01265960/2.
DATE
JAN 2026.