


TWINEC

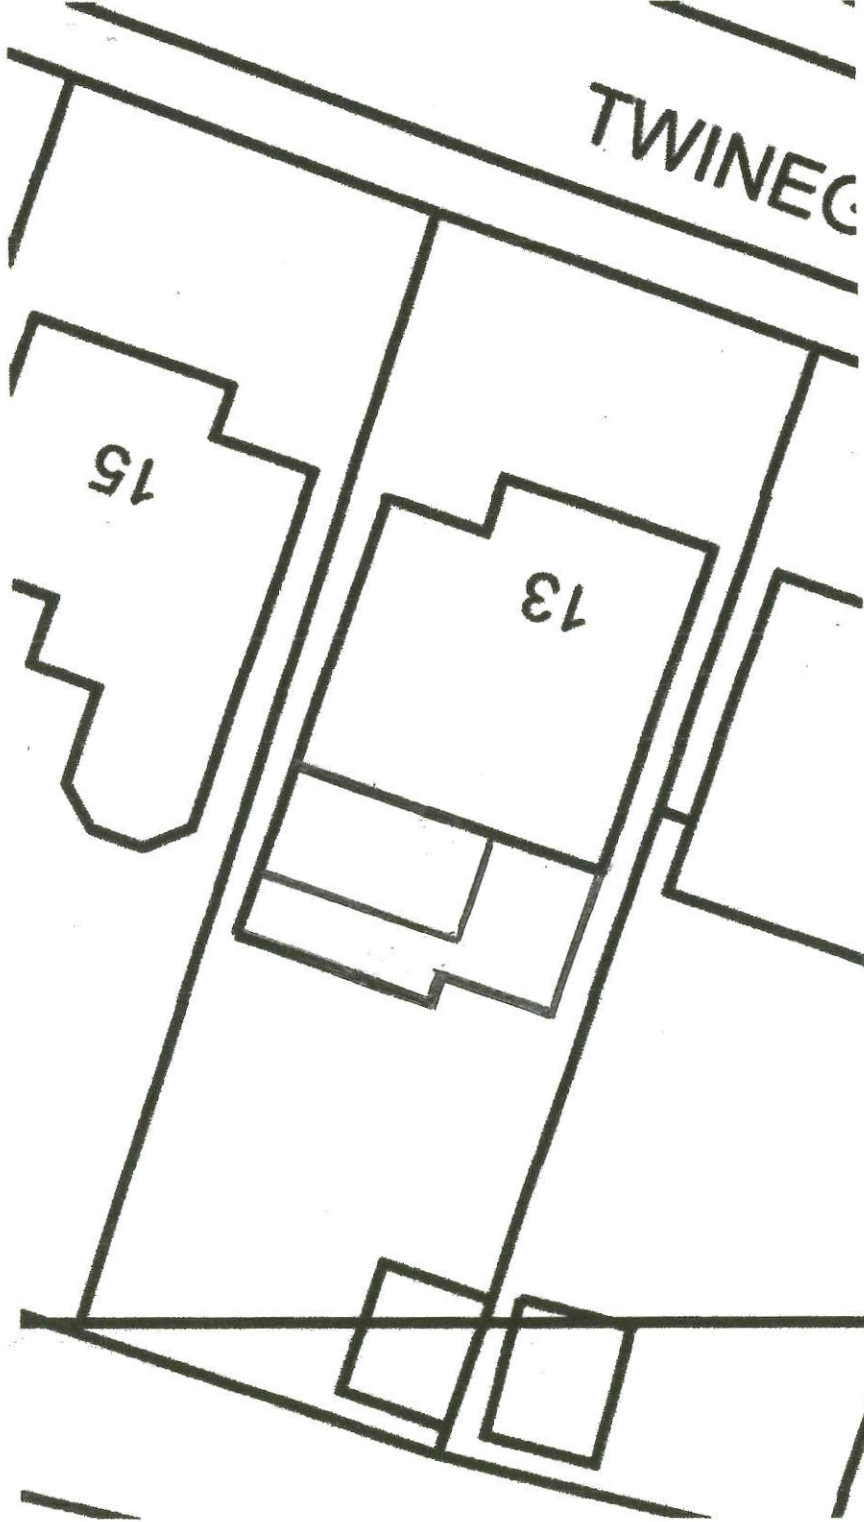

EXISTING SITE PLAN SCALE 1:200

TWINEC



PROPOSED SITE PLAN SCALE 1:200