

Copyright of this drawing is owned by Whittaker Design

NOTES


All dimensions to be checked on site and any discrepancies notified prior to commencement of work.

Do not scale from this drawing - If in any doubt, ask.

REVISIONS

Date	Ref.	By
------	------	----

AS PROPOSED

 

SCALE 1 : 1 2 5 0



SCALE 1 : 5 0 0

All sites are to comply with the Construction (Design and Management) Regulations 2015.
Any Party Wall Act agreements to be agreed prior to commencement.
Client and all consultants / contractors, must be aware of The Building Safety Act 2022 & Build Regs Part 2A and understand their duty during the works.
Agree all levels on site prior to commencement.
Check lines of any drains prior to commencement. Agree any works / connections with regional water company if required.
Any alteration from the specified items on this drawing, once on site, must be agreed by the inspecting Building Control Officer.
Drawing must be read in conjunction with specialist detail drawings, ie Structural Engineers, waterproofing, timber frame, etc



ARCHITECTURAL & INTERIOR DESIGNERS

169 ST. JOHN STREET
LEES
OLDHAM OL4 3DS
T: 0161 620 1438
F: 0161 620 1439
E: INFO@WHITTAKERDESIGN.CO.UK
W: WWW.WHITTAKERDESIGN.CO.UK


PROJECT	Mrs Z Thompson
The Barn	
Vandyke Street, Norden, Rochdale	
	OL12 7QQ

DRAWING TITLE
as proposed
SITE PLANS


SCALE as shown @ A1	DATE Dec 2025
---------------------	---------------

DRAWN L Hollinworth	CHECKED
---------------------	---------

NUMBER	REVISION
4054.6	

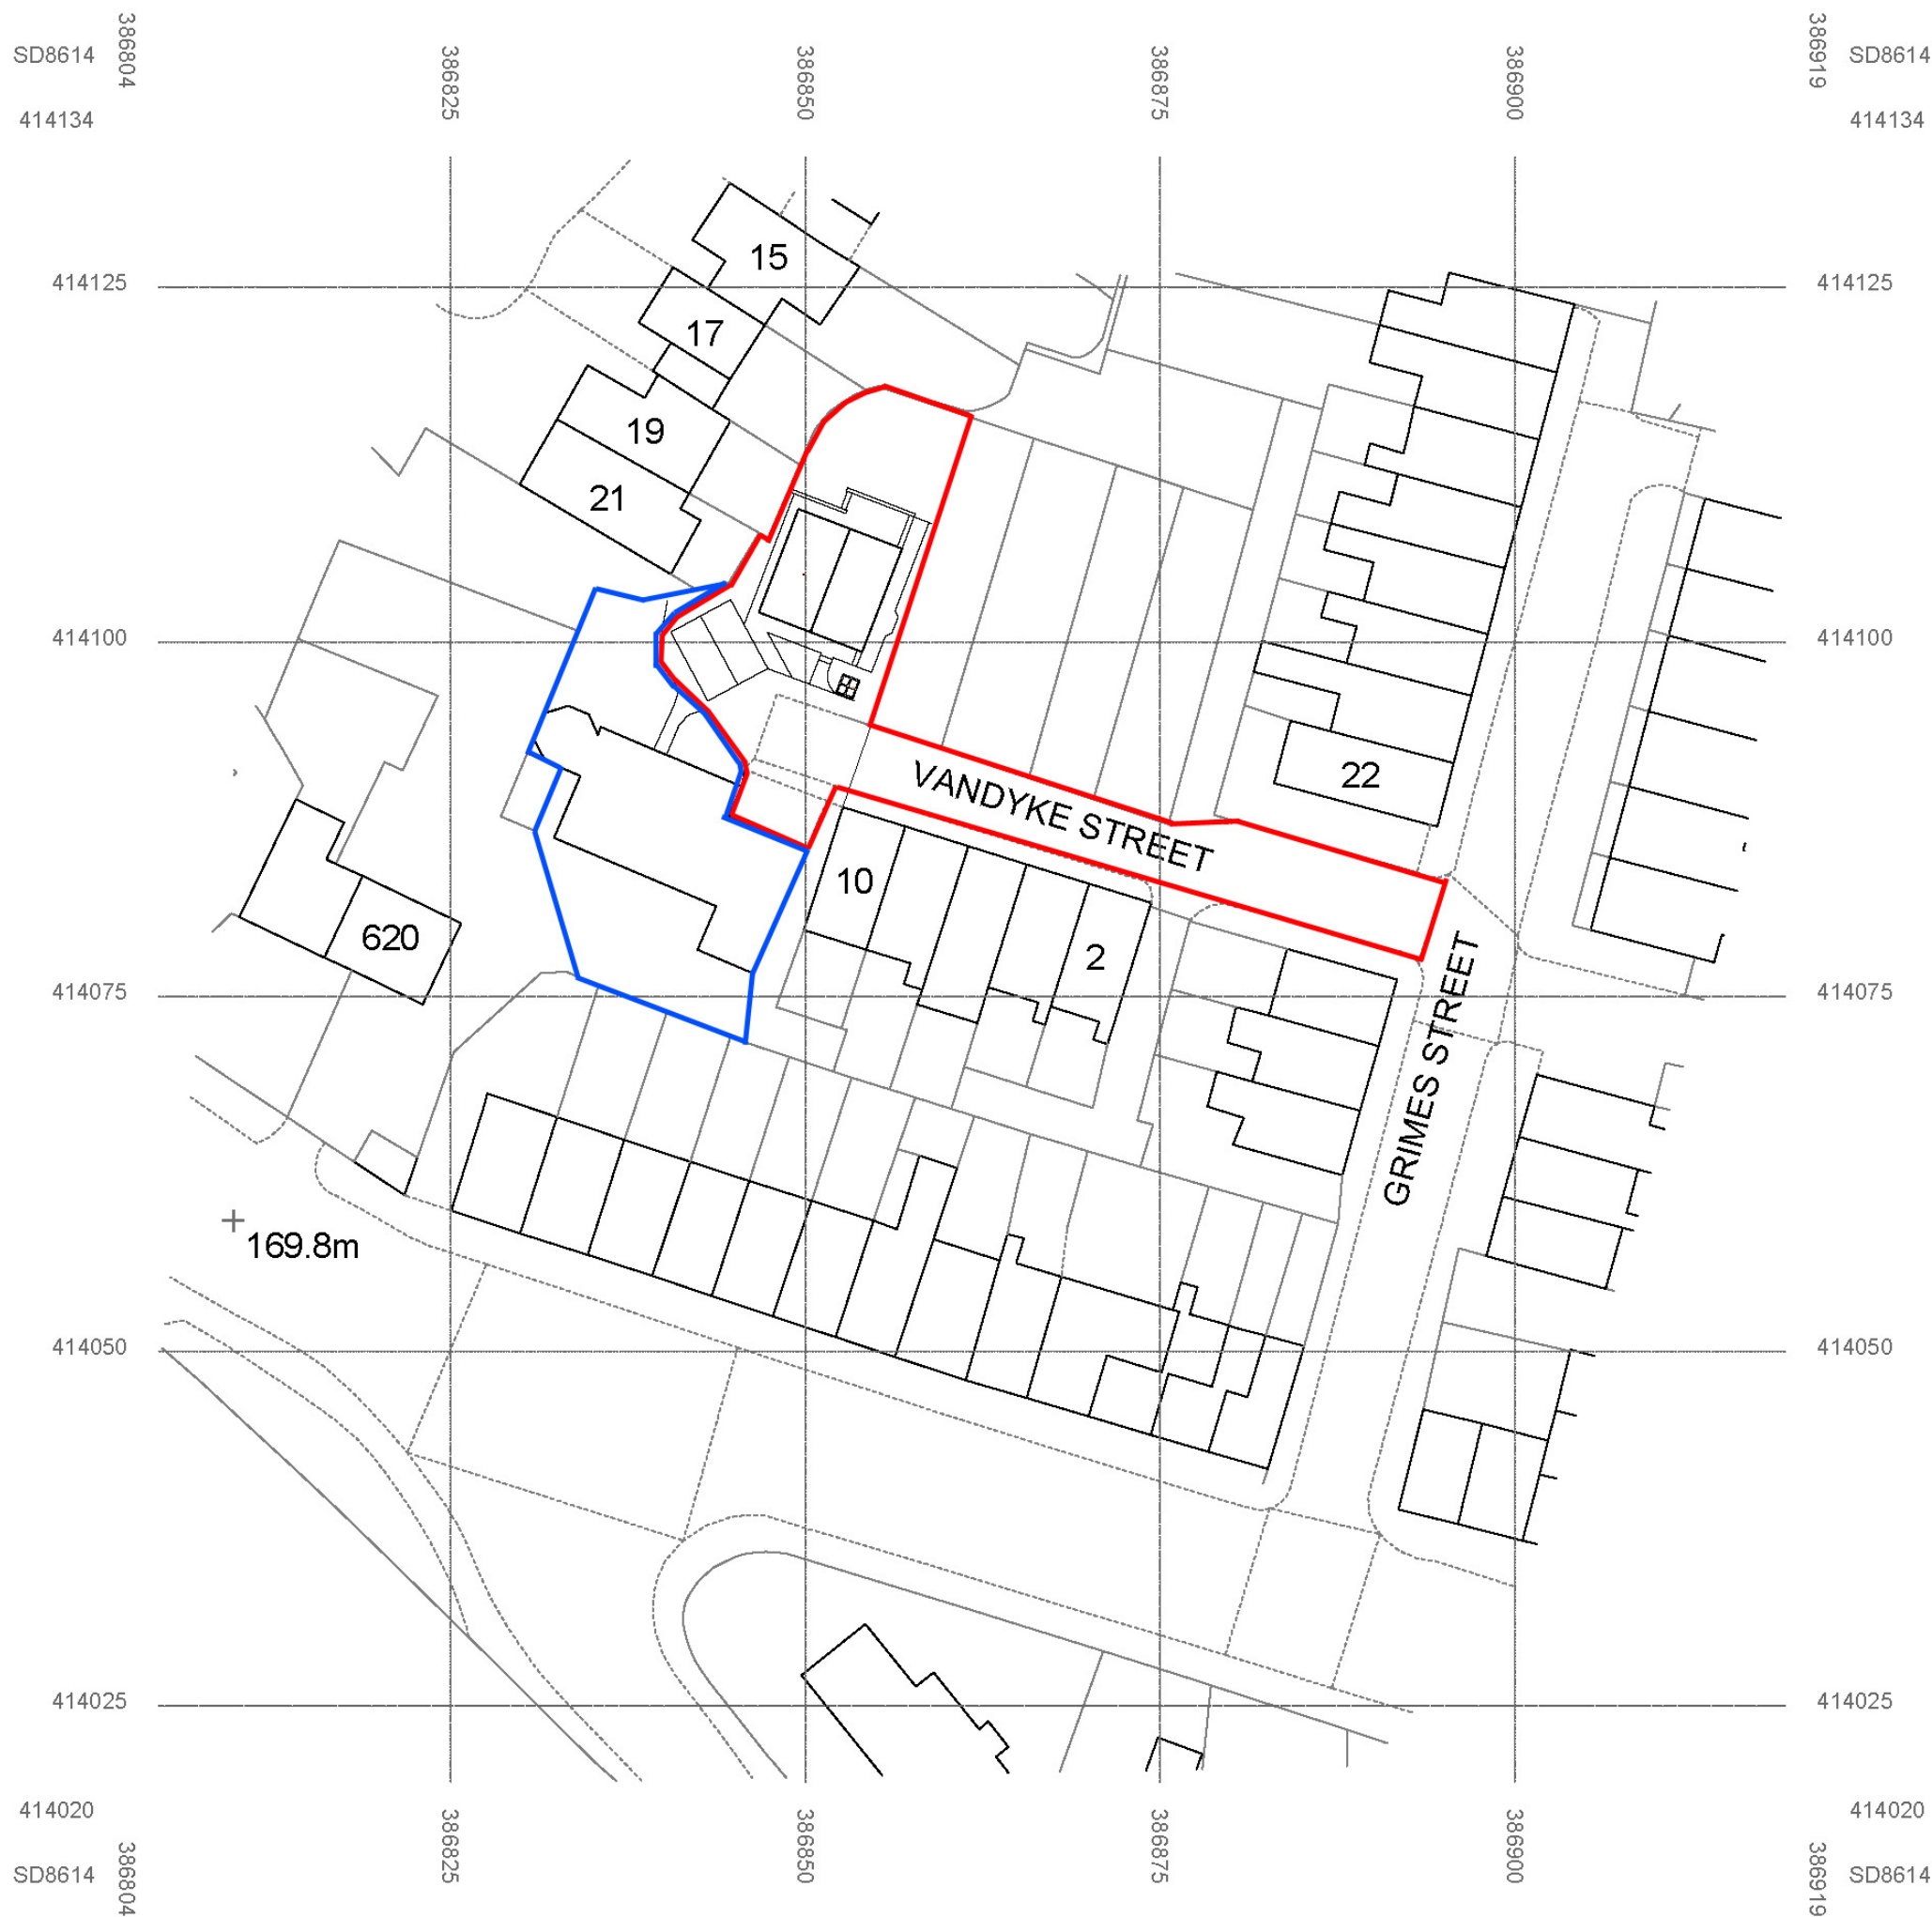

BLOCK PLAN
SCALE-1:500

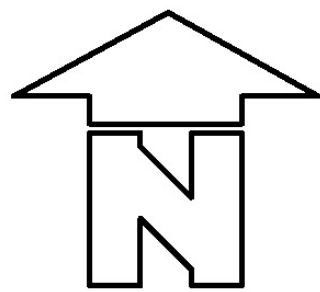

LOCATION PLAN
SCALE-1:1250