



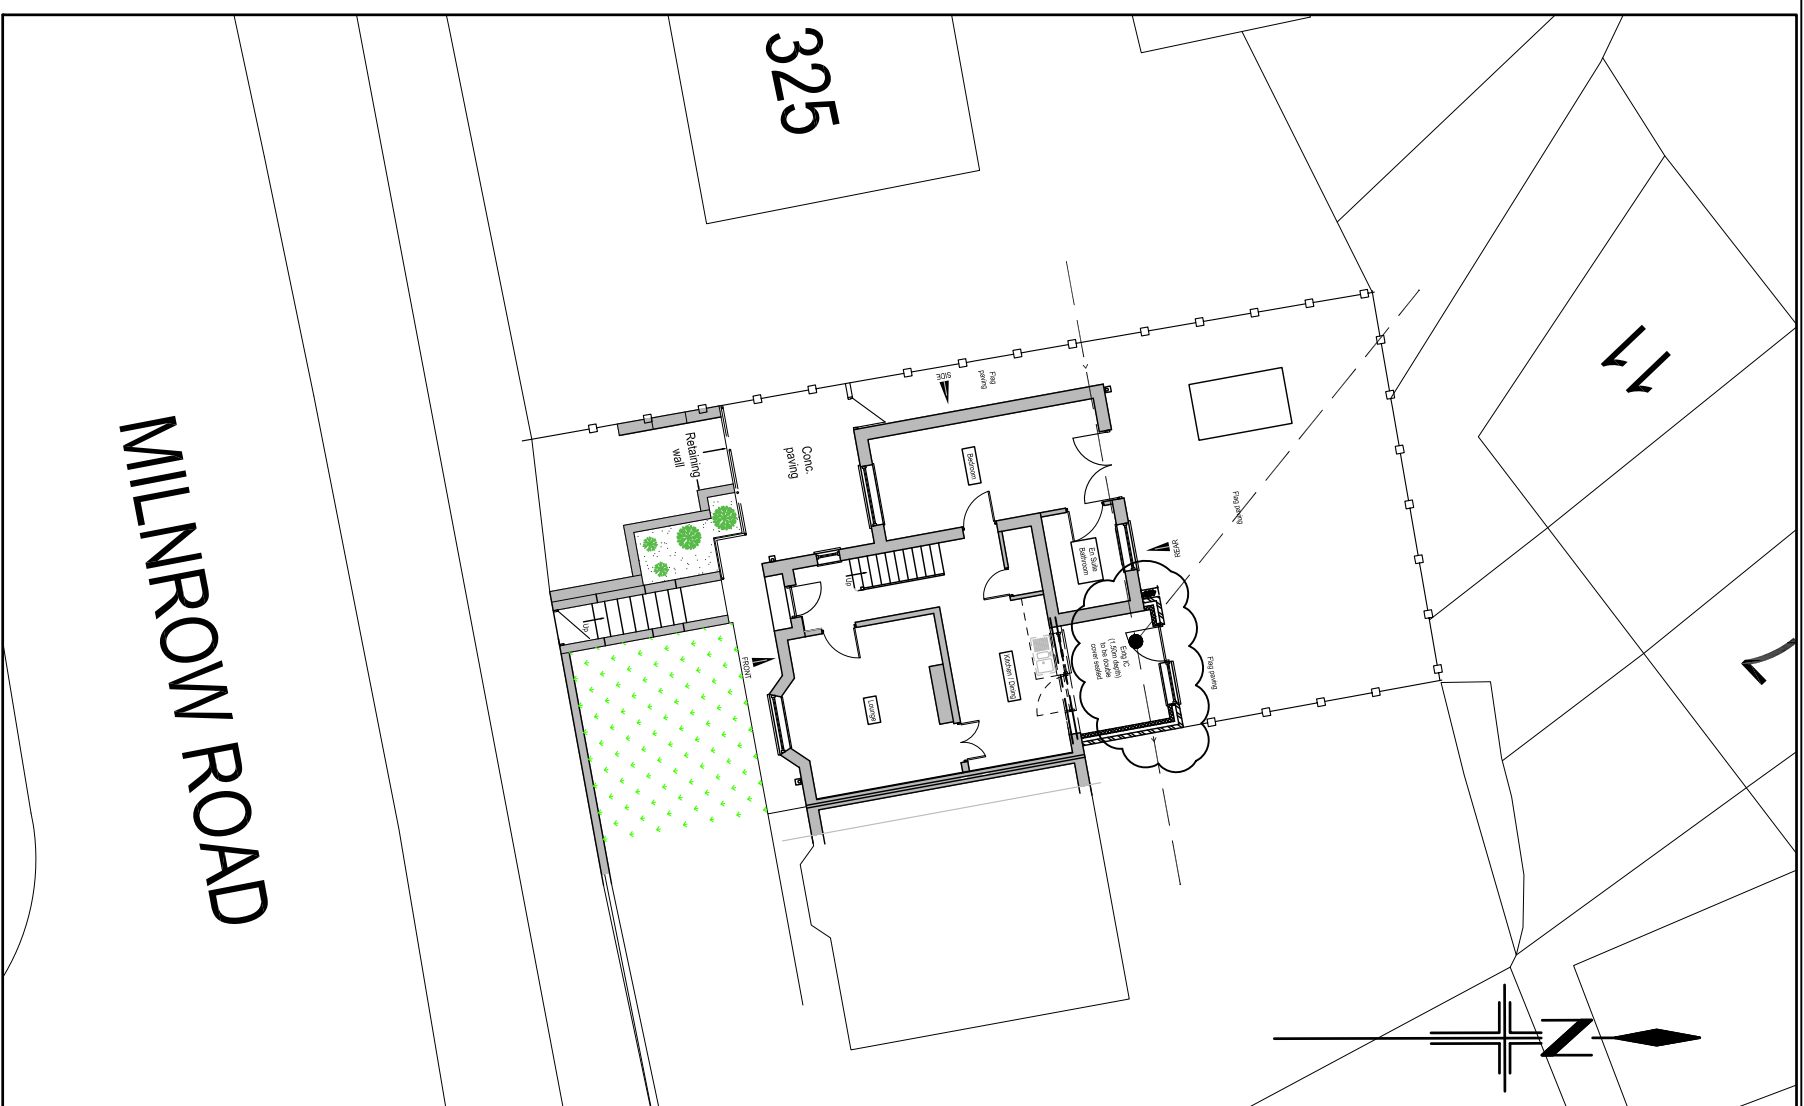

EXISTING BLOCK SITE PLAN

Scale 1:200

 

PROPOSED BLOCK SITE PLAN

Scale 1:200

A	Added extg communal drain	20.02.24
Rev.	Amendments	Date
ISSUED FOR : PLANNING		
CLIENT Sunita Rai and Usha Rai		
PROJECT--SCHEME Proposed Single Rear Extension at 327 Milnrow Road, Rochdale		
TITLE BLOCK SITE PLANS EXISTING AND PROPOSED		
PROJECT No. A01	DRG. No. PP-003	SCALE 1:200
DRAWN P.L	DATE Sept 2025	REVISION A