


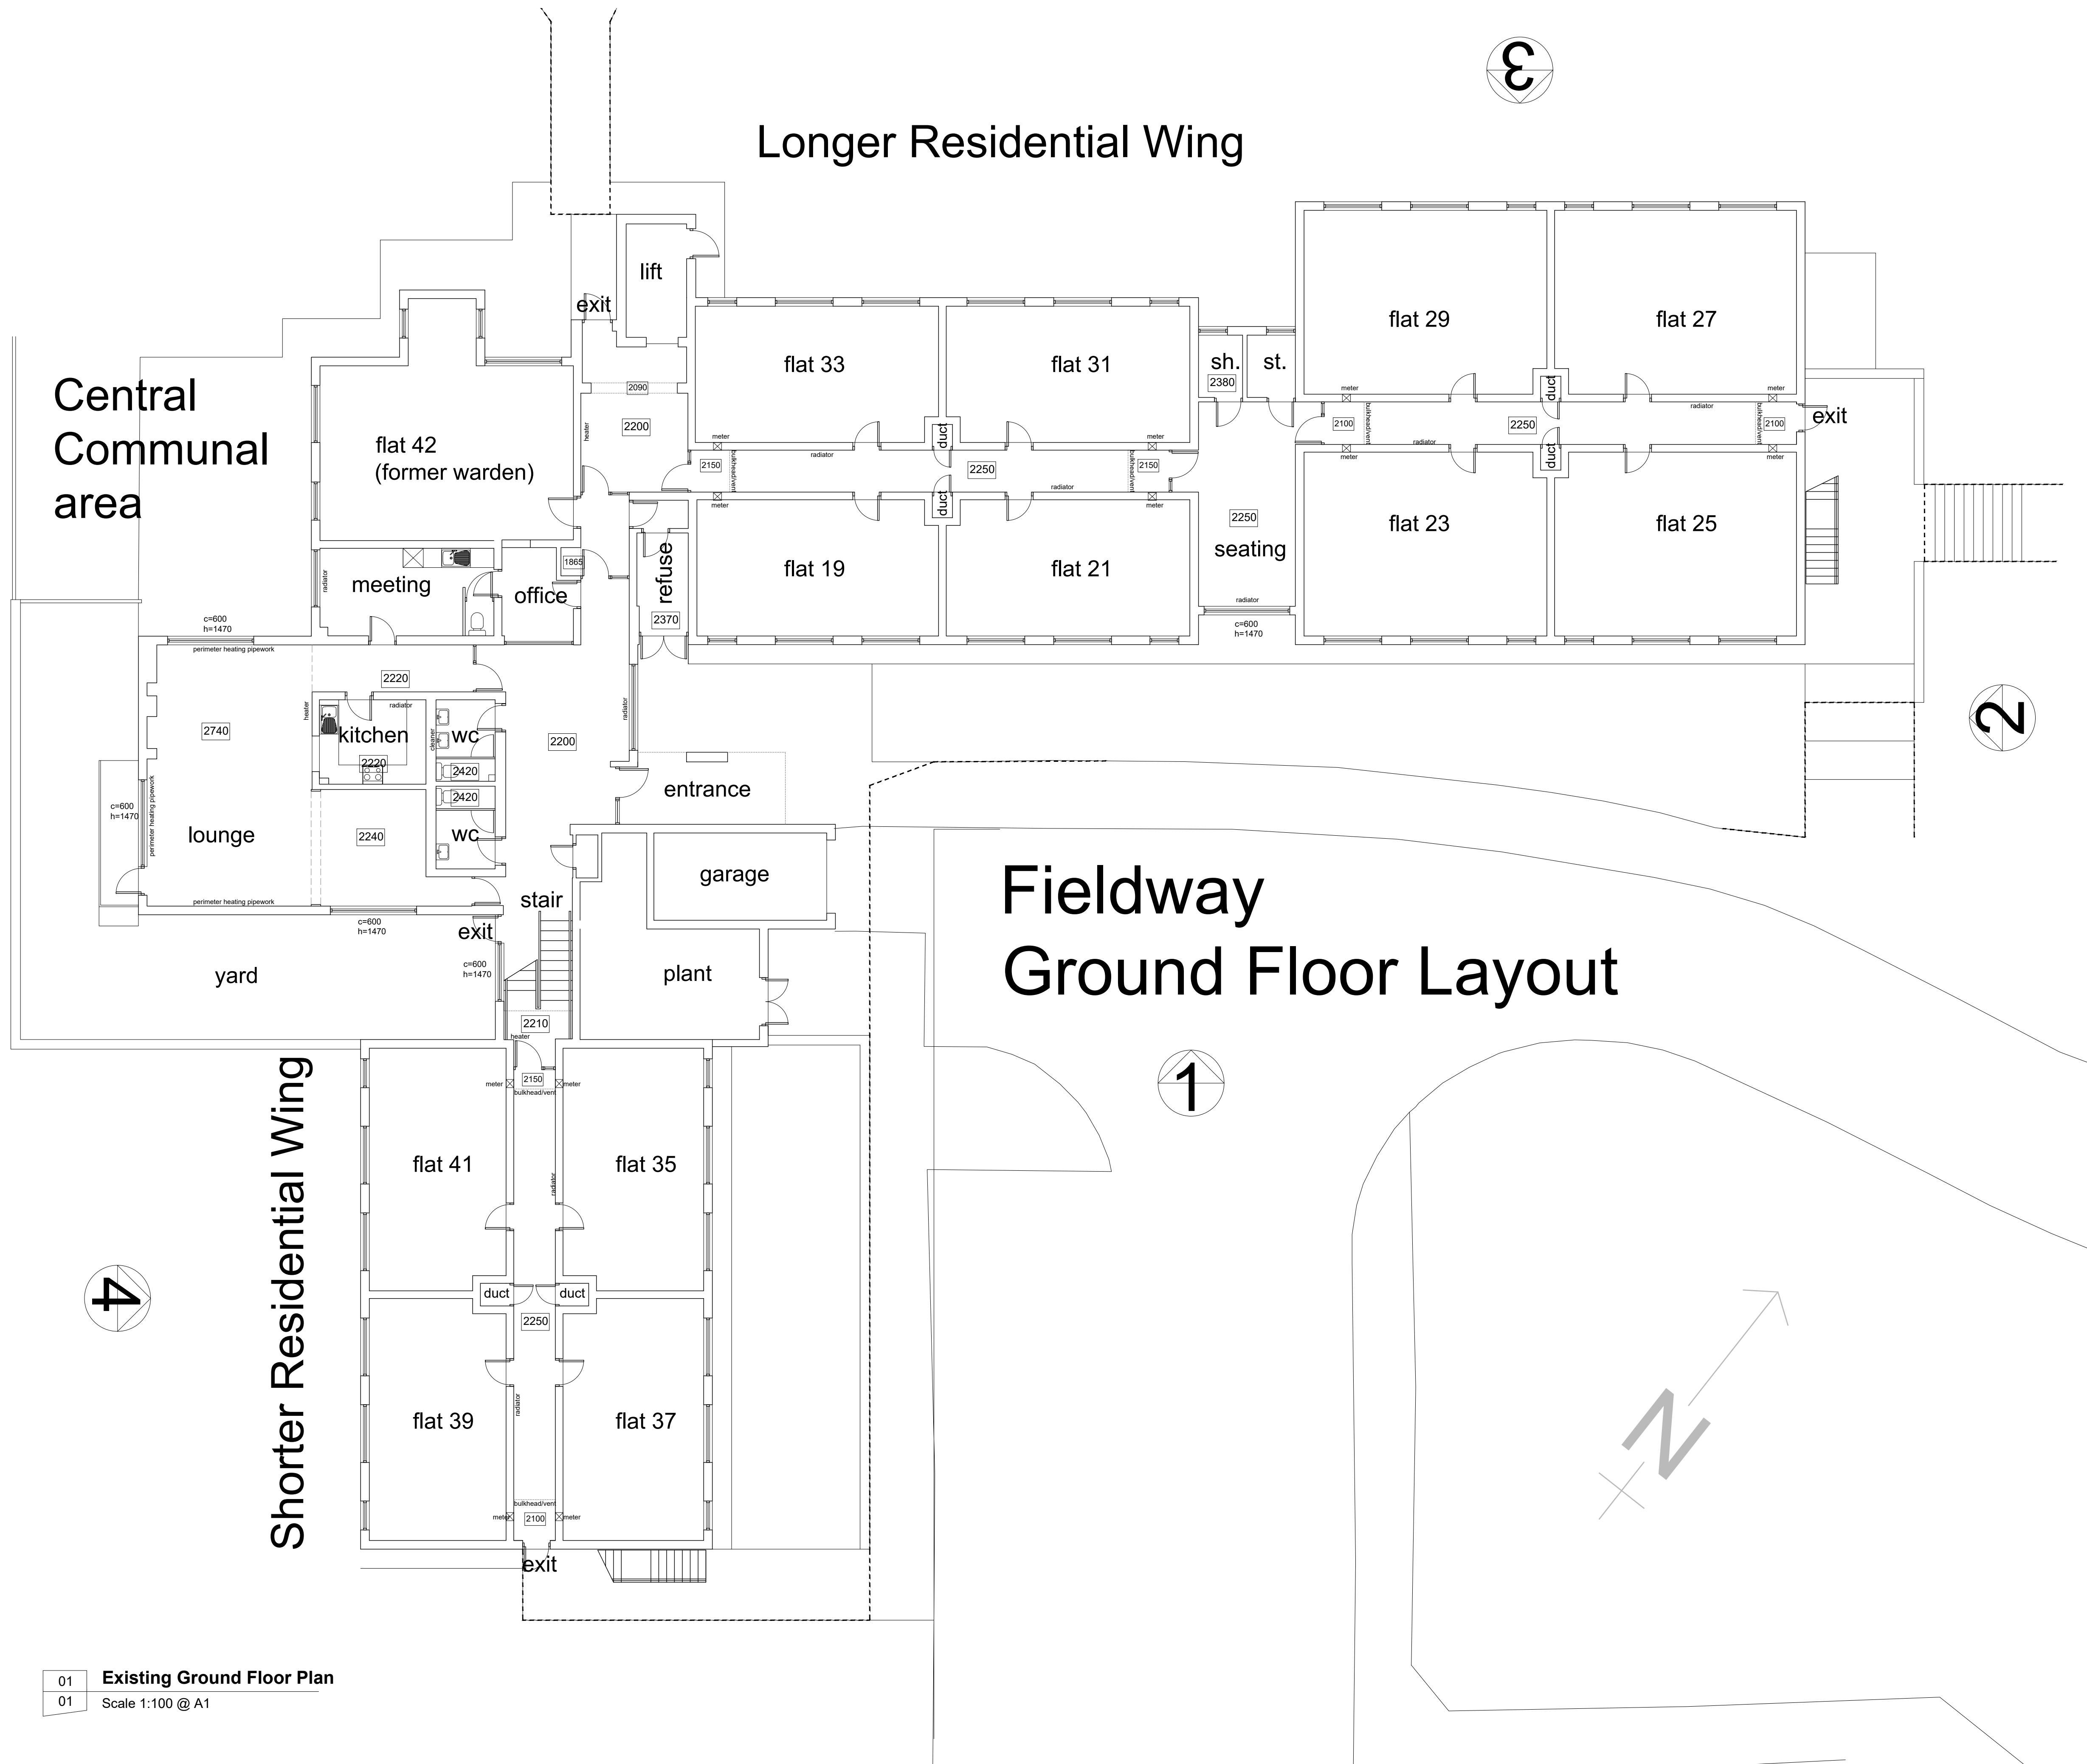

01 Existing Ground Floor Plan
01 Scale 1:100 @ A1

General Notes

01: Dimensions must not be scaled from this drawing. If in doubt, please ask.
02: All dimensions are in millimetres unless noted otherwise.
03: All dimensions should be verified on site before proceeding with the work.
04: TADW Architects shall be notified in writing of any discrepancies.
05: © TADW Limited (UK) 2015

Legend

P2	Scale corrected	29.1.26	MH	BB
P1	Issued for comment	10.9.25	MH	BB
Issue	Description	Date	Drawn	Checked

Drawing Status

P - Planning | T - Tender | C - Construction | R - As Record

For Approval

tadw architects

Six St. Petersgate Stockport Cheshire SK1 1HD
Ph 0161 477 6158 Fx 0161 480 8342 mail@tadw.co.uk www.tadw.co.uk

Client **Rochdale Boroughwide Housing**

Job **Fieldway
Rochdale, OL16 4BX**

Title **Existing Ground Floor Plan**

Scale **1:100 @ A1**

Note - Prints from PDF files may not be to scale, check accuracy against scale

5

10m

1:100

Job Number 251366	Drawing Number 01	Issue P2
-----------------------------	-----------------------------	--------------------