



NOTES – GENERAL ARRANGEMENT PLANS

1.0 GENERAL


- 1.1 This drawing to be read in conjunction with all relevant Architect's, Engineer's and Specialist's drawings and specifications.
- 1.2 All work to be carried out in accordance with current good practice, Building Regulations and subsequent amendments, the project specification and relevant British Standards and Codes of Practice. Materials and components to be suitable for their intended use.
- 1.3 All dimensions to be checked on site prior to construction work taking place. No dimension is to be scaled off. IF IN DOUBT ASK.
- 1.4 Roof pitches and dimensions in particular to be verified on site by builder/truss manufacturer

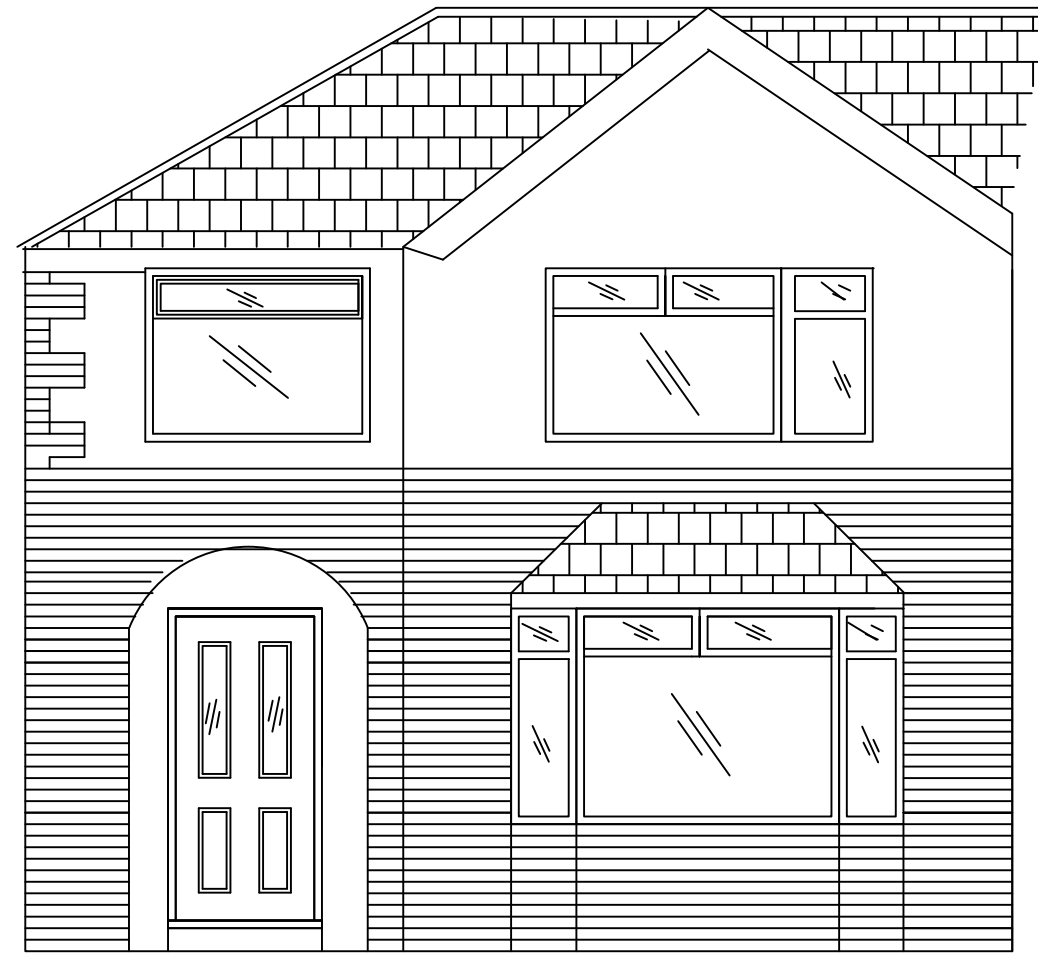


EXISTING FRONT ELEVATION  
(SCALE 1:50)

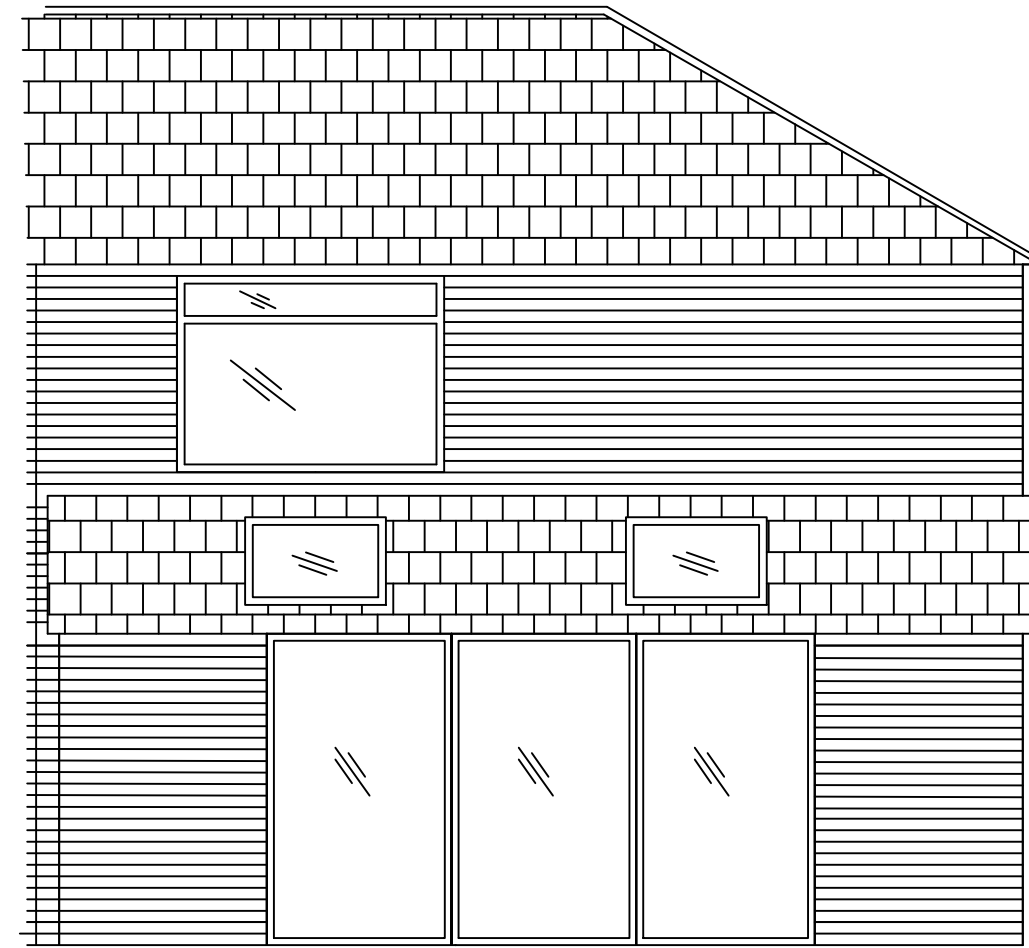

EXISTING REAR ELEVATION  
(SCALE 1:50)

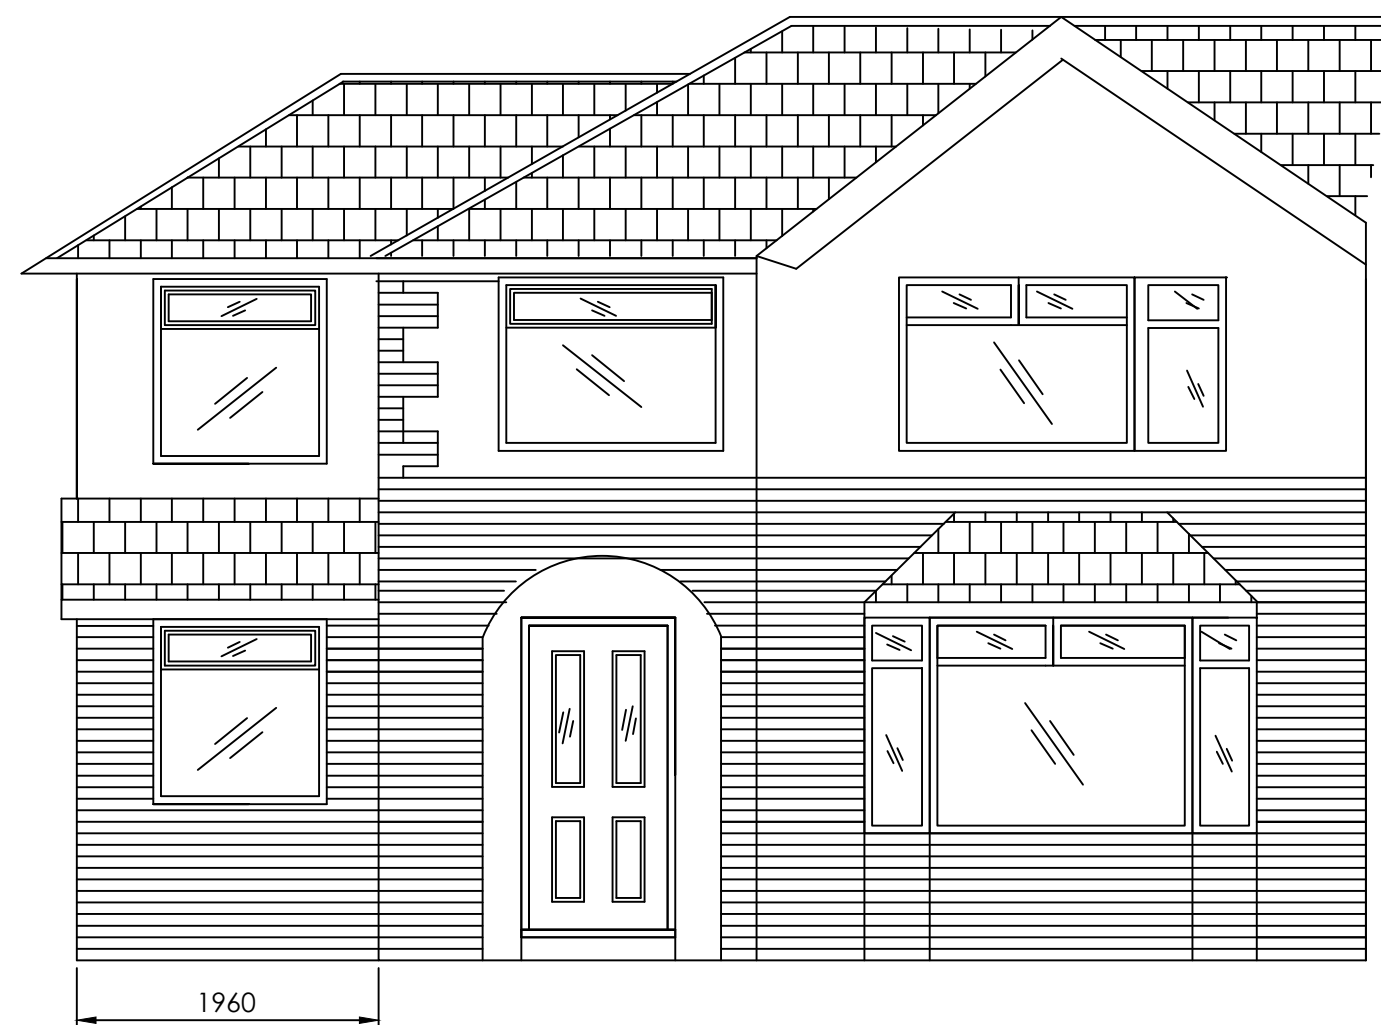

PROPOSED FRONT ELEVATION  
(SCALE 1:50)

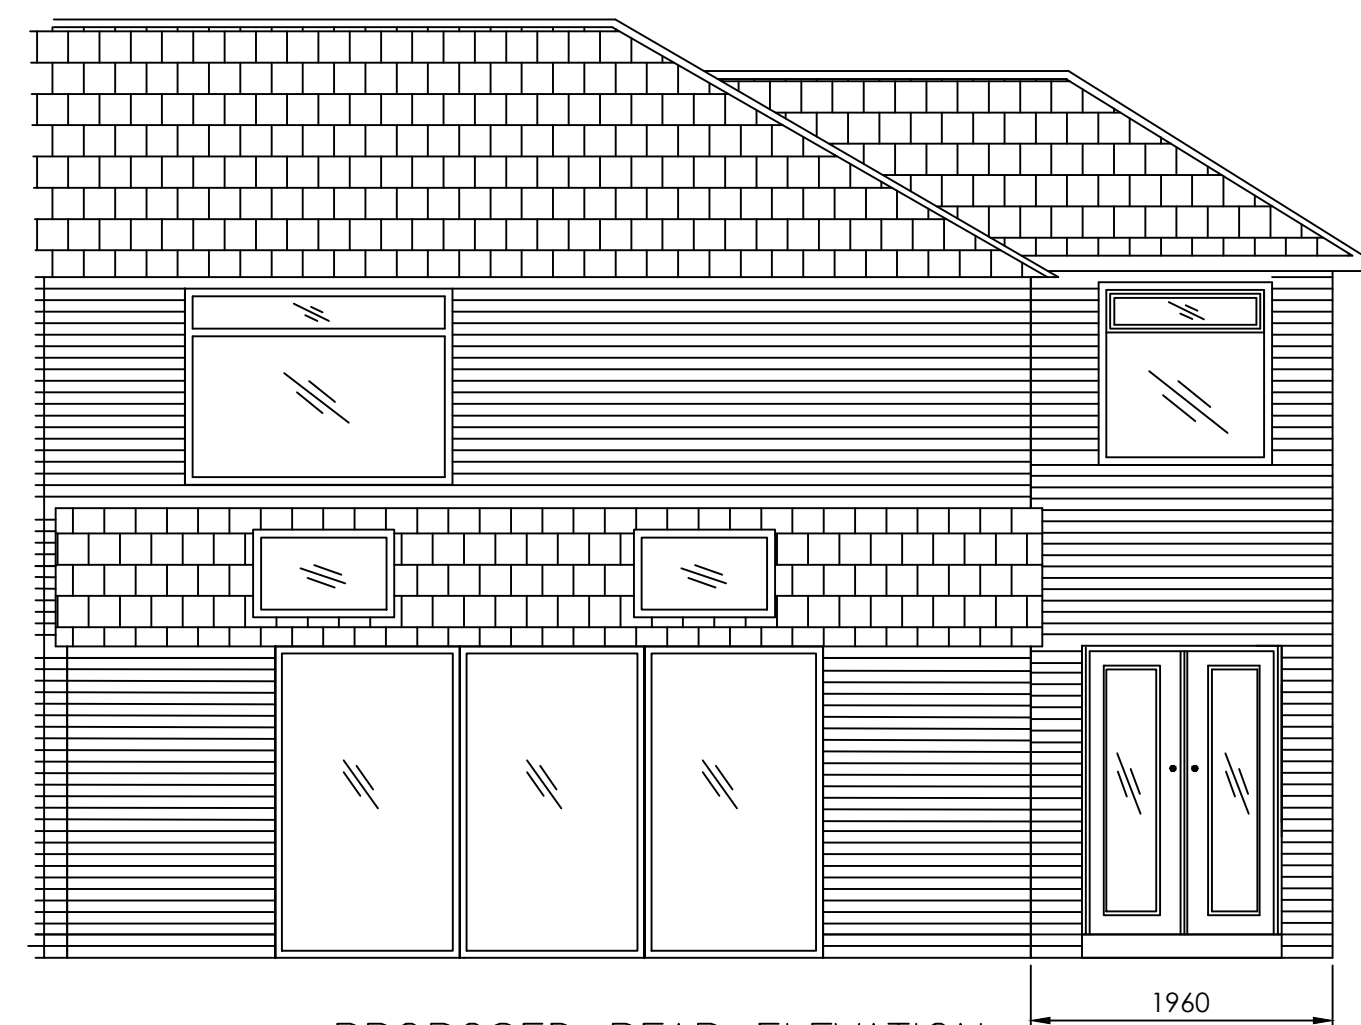

PROPOSED REAR ELEVATION  
(SCALE 1:50)



SITE LAYOUT PLAN  
(SCALE 1:500)


PLANNING APPROVAL

|                                                                                   |          |                                               |
|-----------------------------------------------------------------------------------|----------|-----------------------------------------------|
| C2                                                                                | 12.03.26 | REVISED TO SUIT COMMENTS FROM LOCAL AUTHORITY |
| CLIENT<br>MISS LAUREN SELDON<br>9 GREENWAY<br>ALKRINGTON<br>MANCHESTER<br>M24 1WR |          |                                               |


|                                                |
|------------------------------------------------|
| PROJECT<br>PROPOSED 2 STOREY<br>SIDE EXTENSION |
|------------------------------------------------|

|                                            |
|--------------------------------------------|
| TITLE<br>ELEVATIONS<br>EXISTING & PROPOSED |
|--------------------------------------------|

|                       |                  |
|-----------------------|------------------|
| DRAWING No.           | MC-622-02        |
| DRAWN                 | REV. C2          |
| SCALE<br>AS INDICATED | DATE<br>FEB 2026 |

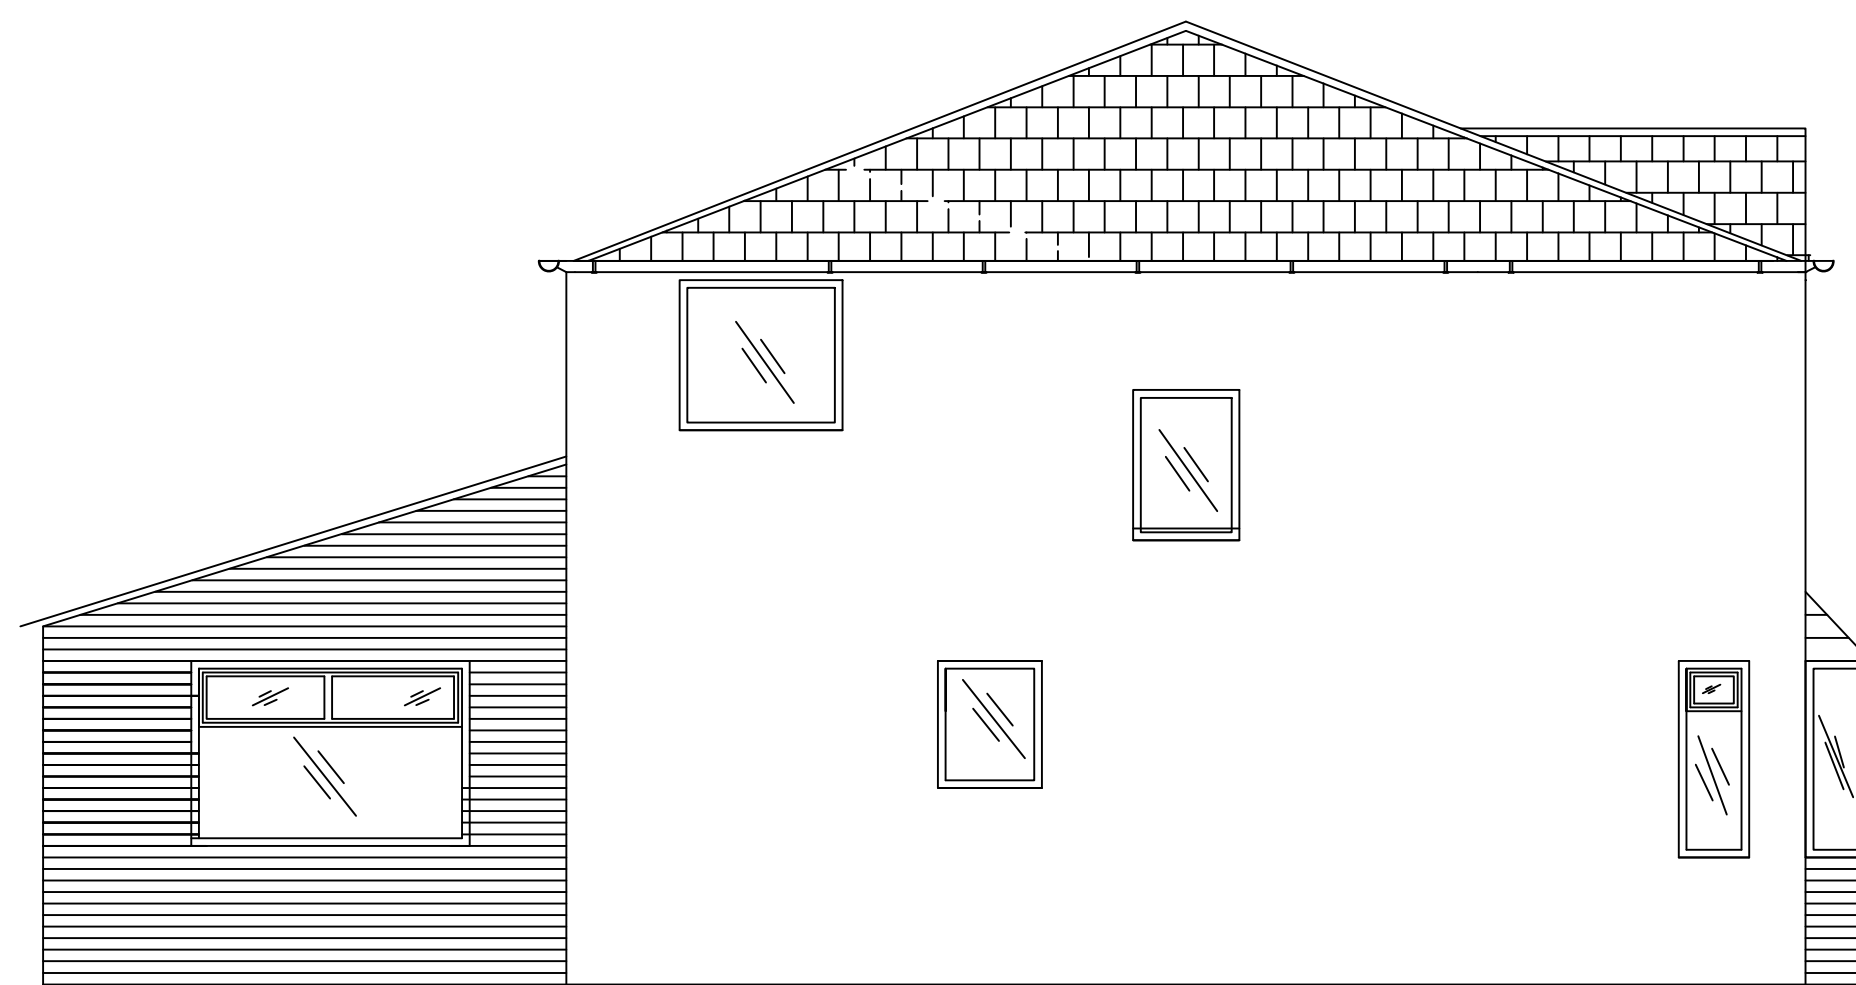

EXISTING SIDE ELEVATION  
(SCALE 1:50)

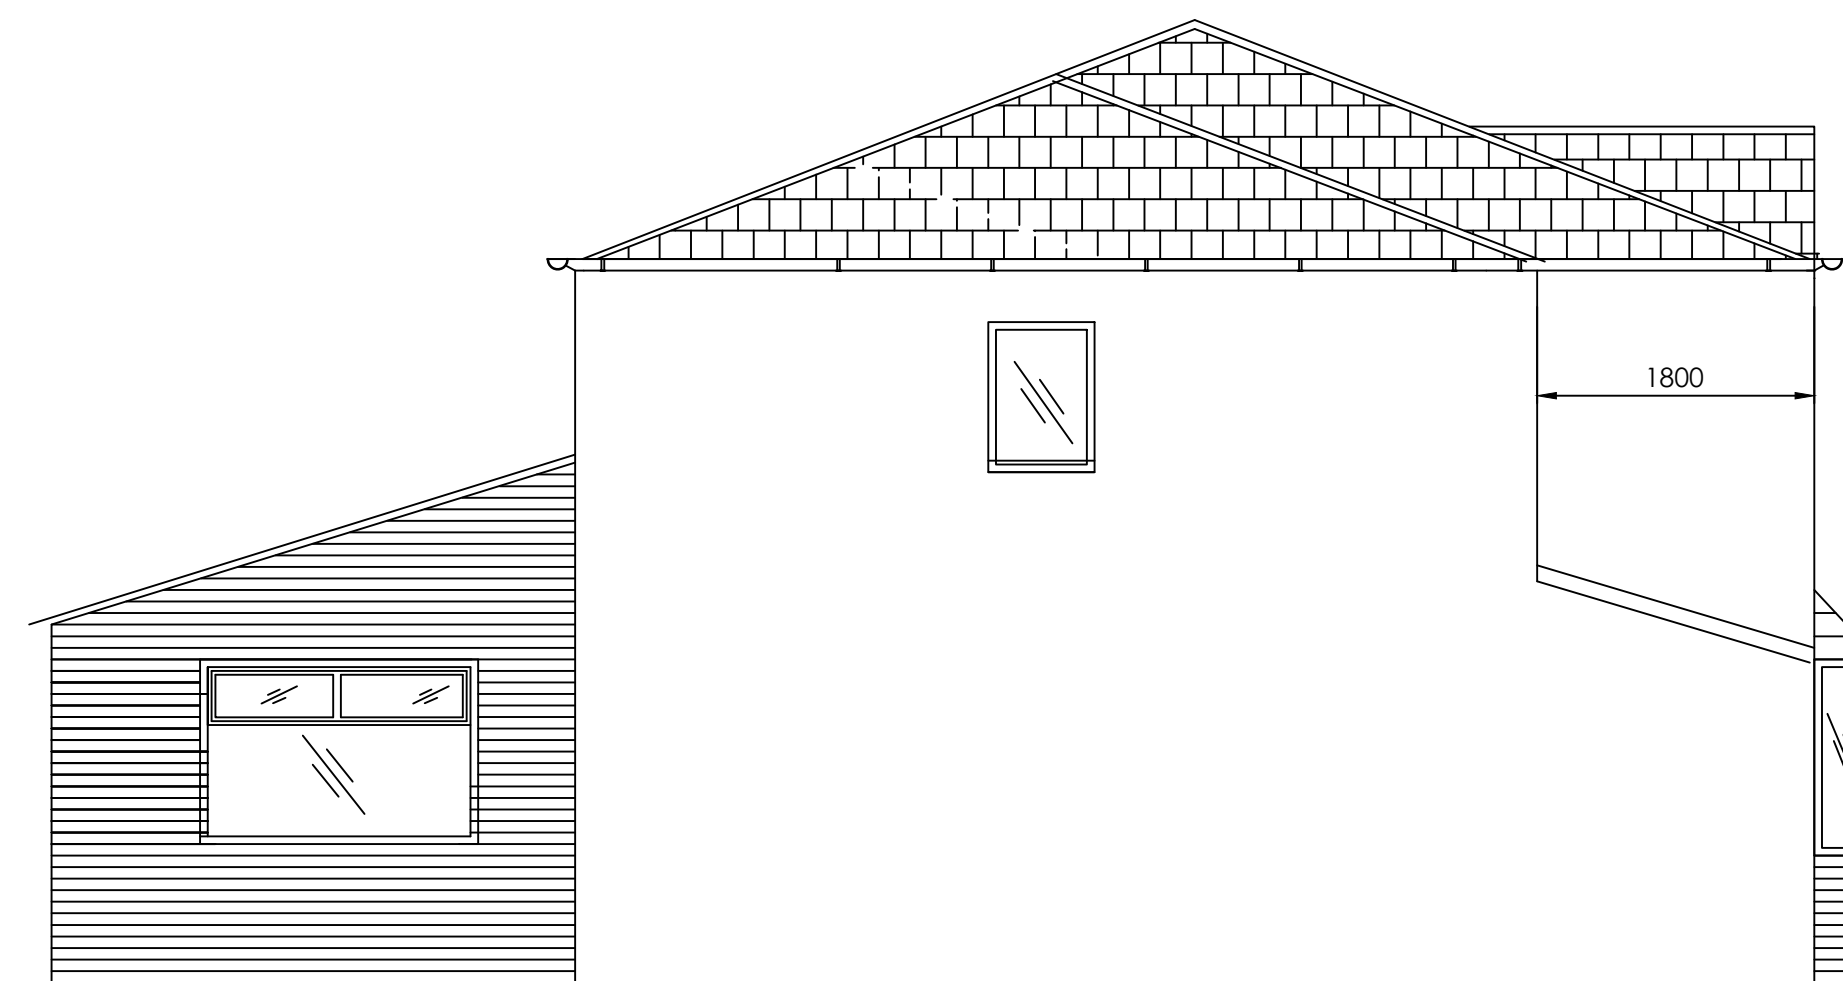

PROPOSED SIDE ELEVATION  
(SCALE 1:50)

