


Longer Residential Wing

Central Communal area

Shorter Residential Wing

Fieldway
First Floor Layout

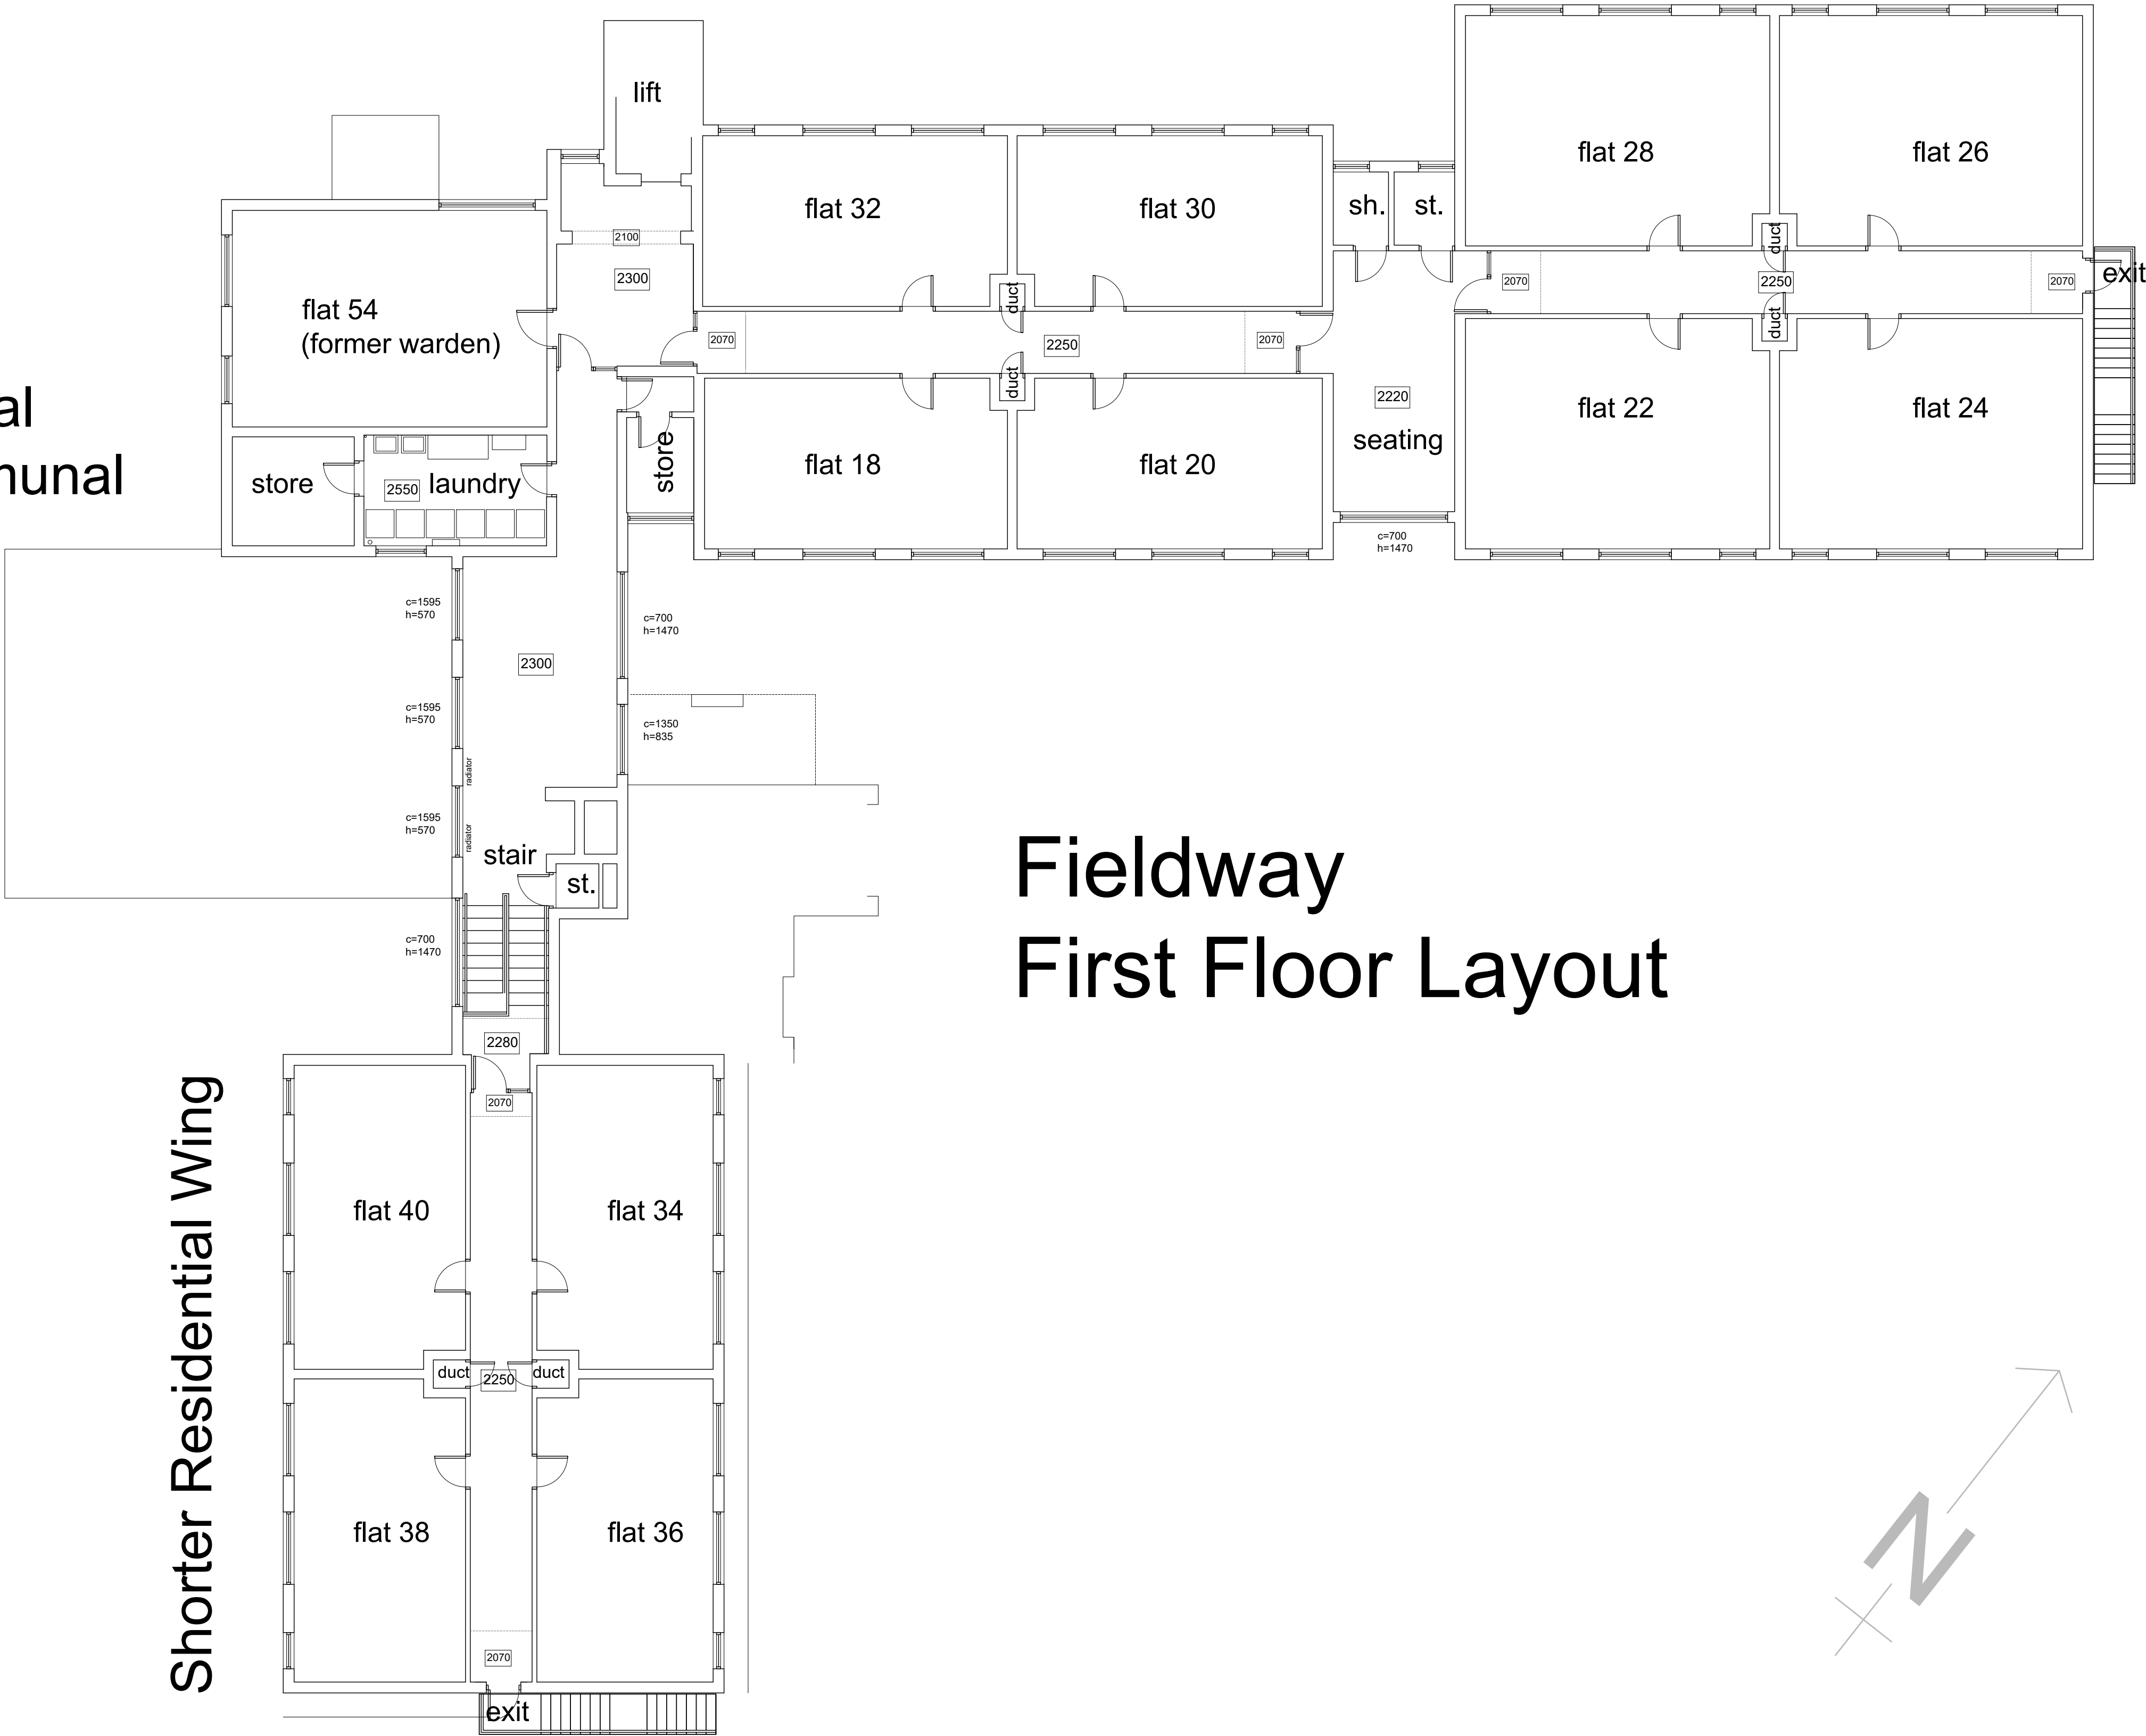

01 Existing Ground Floor Plan

02 Scale 1:100 @ A1

General Notes
01: Dimensions must not be scaled from this drawing. If in doubt, please ask.
02: All dimensions are in millimetres unless noted otherwise.
03: All dimensions should be verified on site before proceeding with the work.
04: TADW Architects shall be notified in writing of any discrepancies.
05: © TADW Limited (UK) 2015

Legend

P2	Scale corrected	29.1.26	MH	BB
P1	Issued for comment	10.9.25	MH	BB
Issue	Description	Date	Drawn	Checked

Drawing Status
P - Planning | T - Tender | C - Construction | R - As Record

For Approval

tadwarchitects

Six St. Petersgate Stockport Cheshire SK1 1HD
Ph 0161 477 6158 Fx 0161 480 8342 mail@tadw.co.uk www.tadw.co.uk

Client

Rochdale Boroughwide Housing

Job

Fieldway
Rochdale, OL16 4BX

Title

Existing First Floor Plan

Scale

1:100 @ A1

Note - Prints from PDF files may not be to scale, check accuracy against scale

Job Number

251366

Drawing Number

02

Issue

P2