




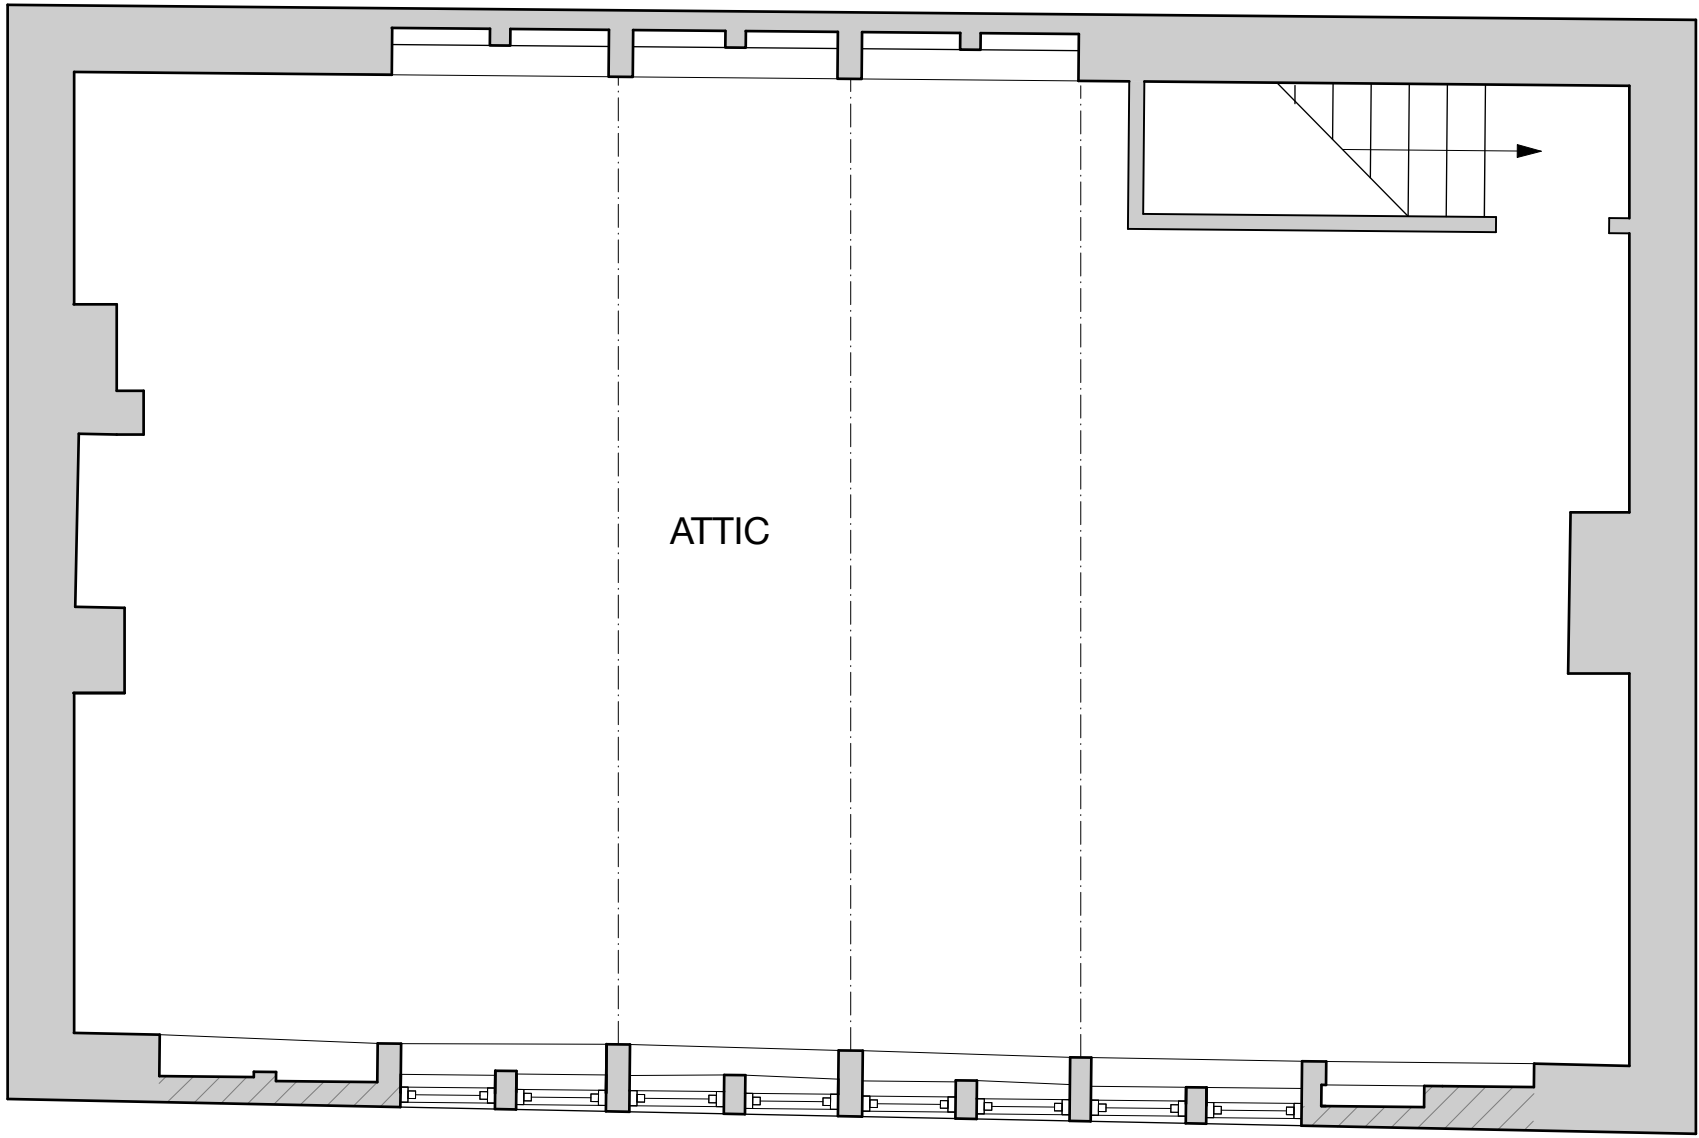


EXISTING AND PROPOSED FLOOR PLAN 1:50

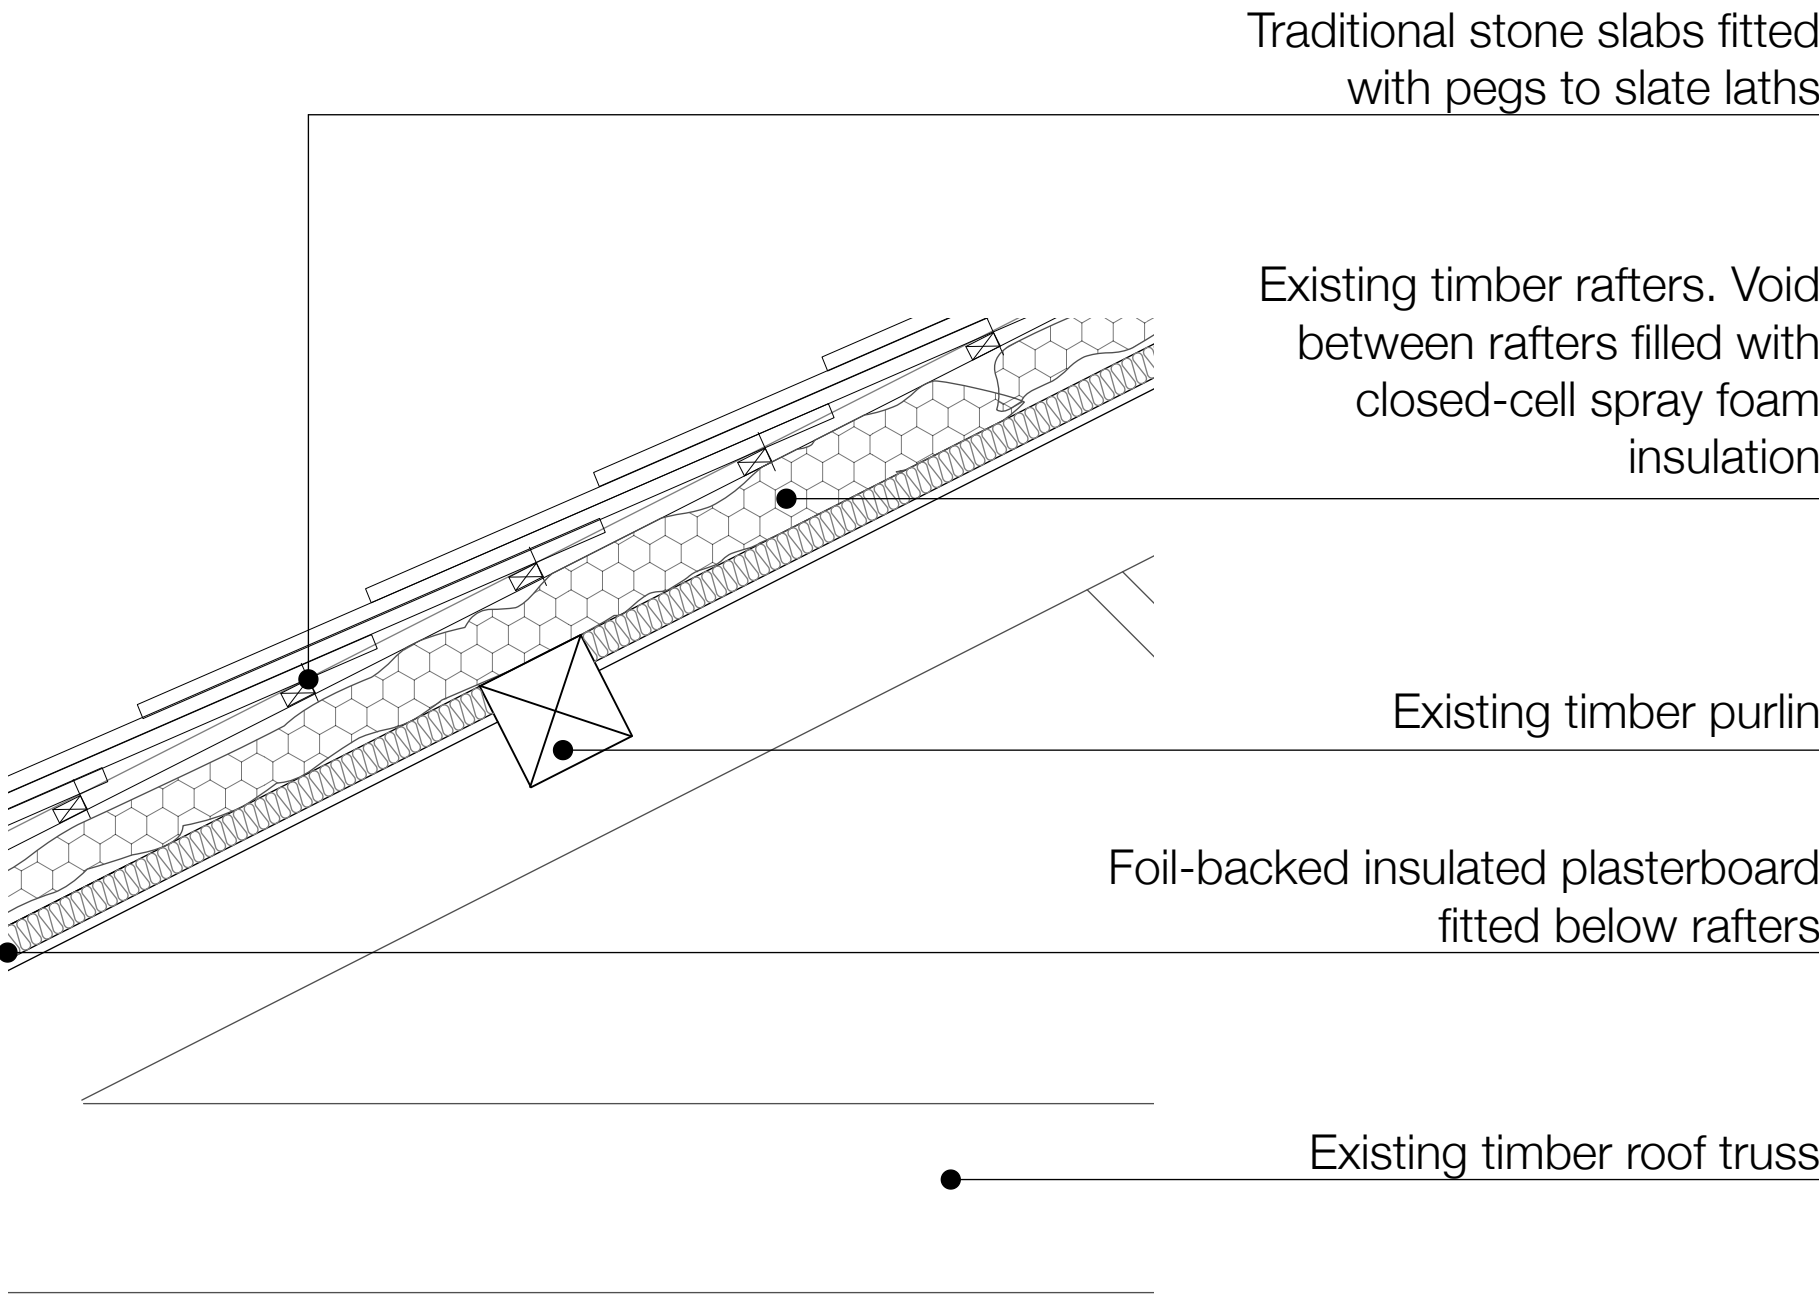

EXISTING ROOFING DETAIL 1:10

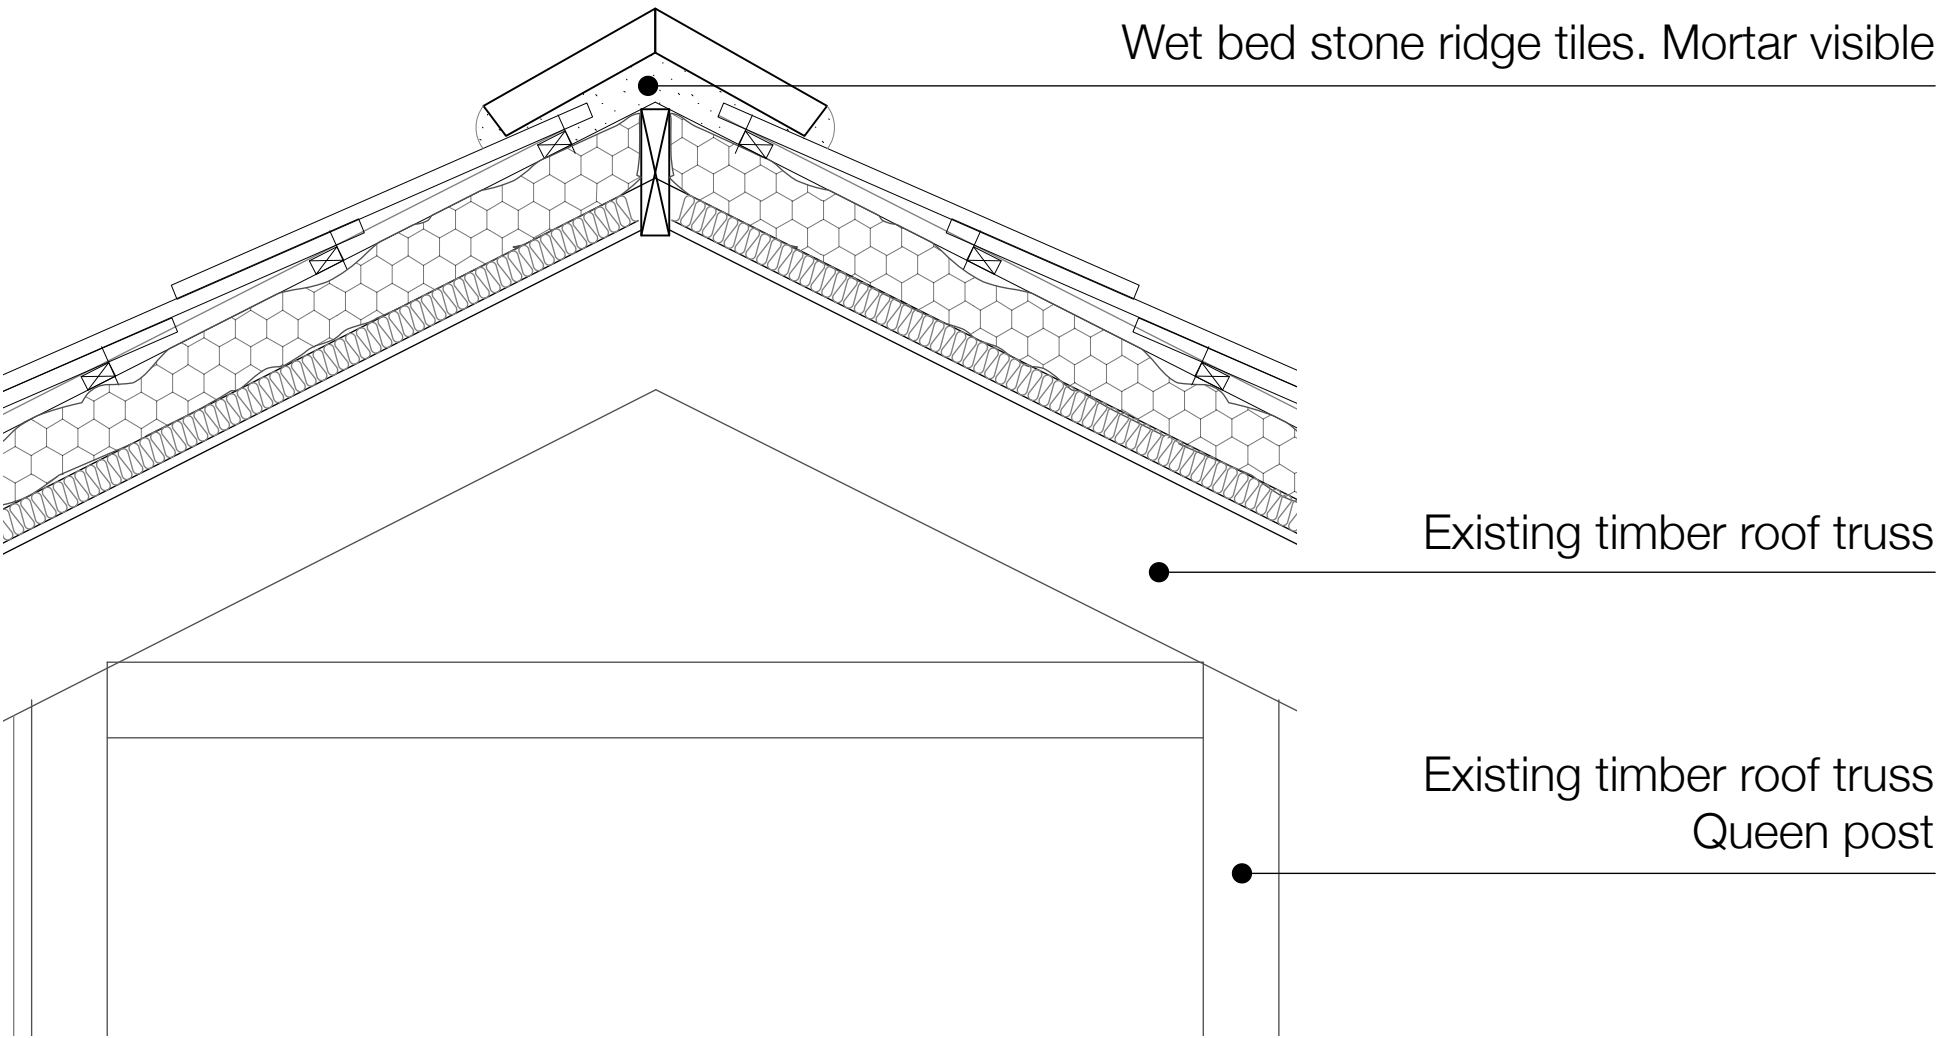


EXISTING RIDGE DETAIL 1:10

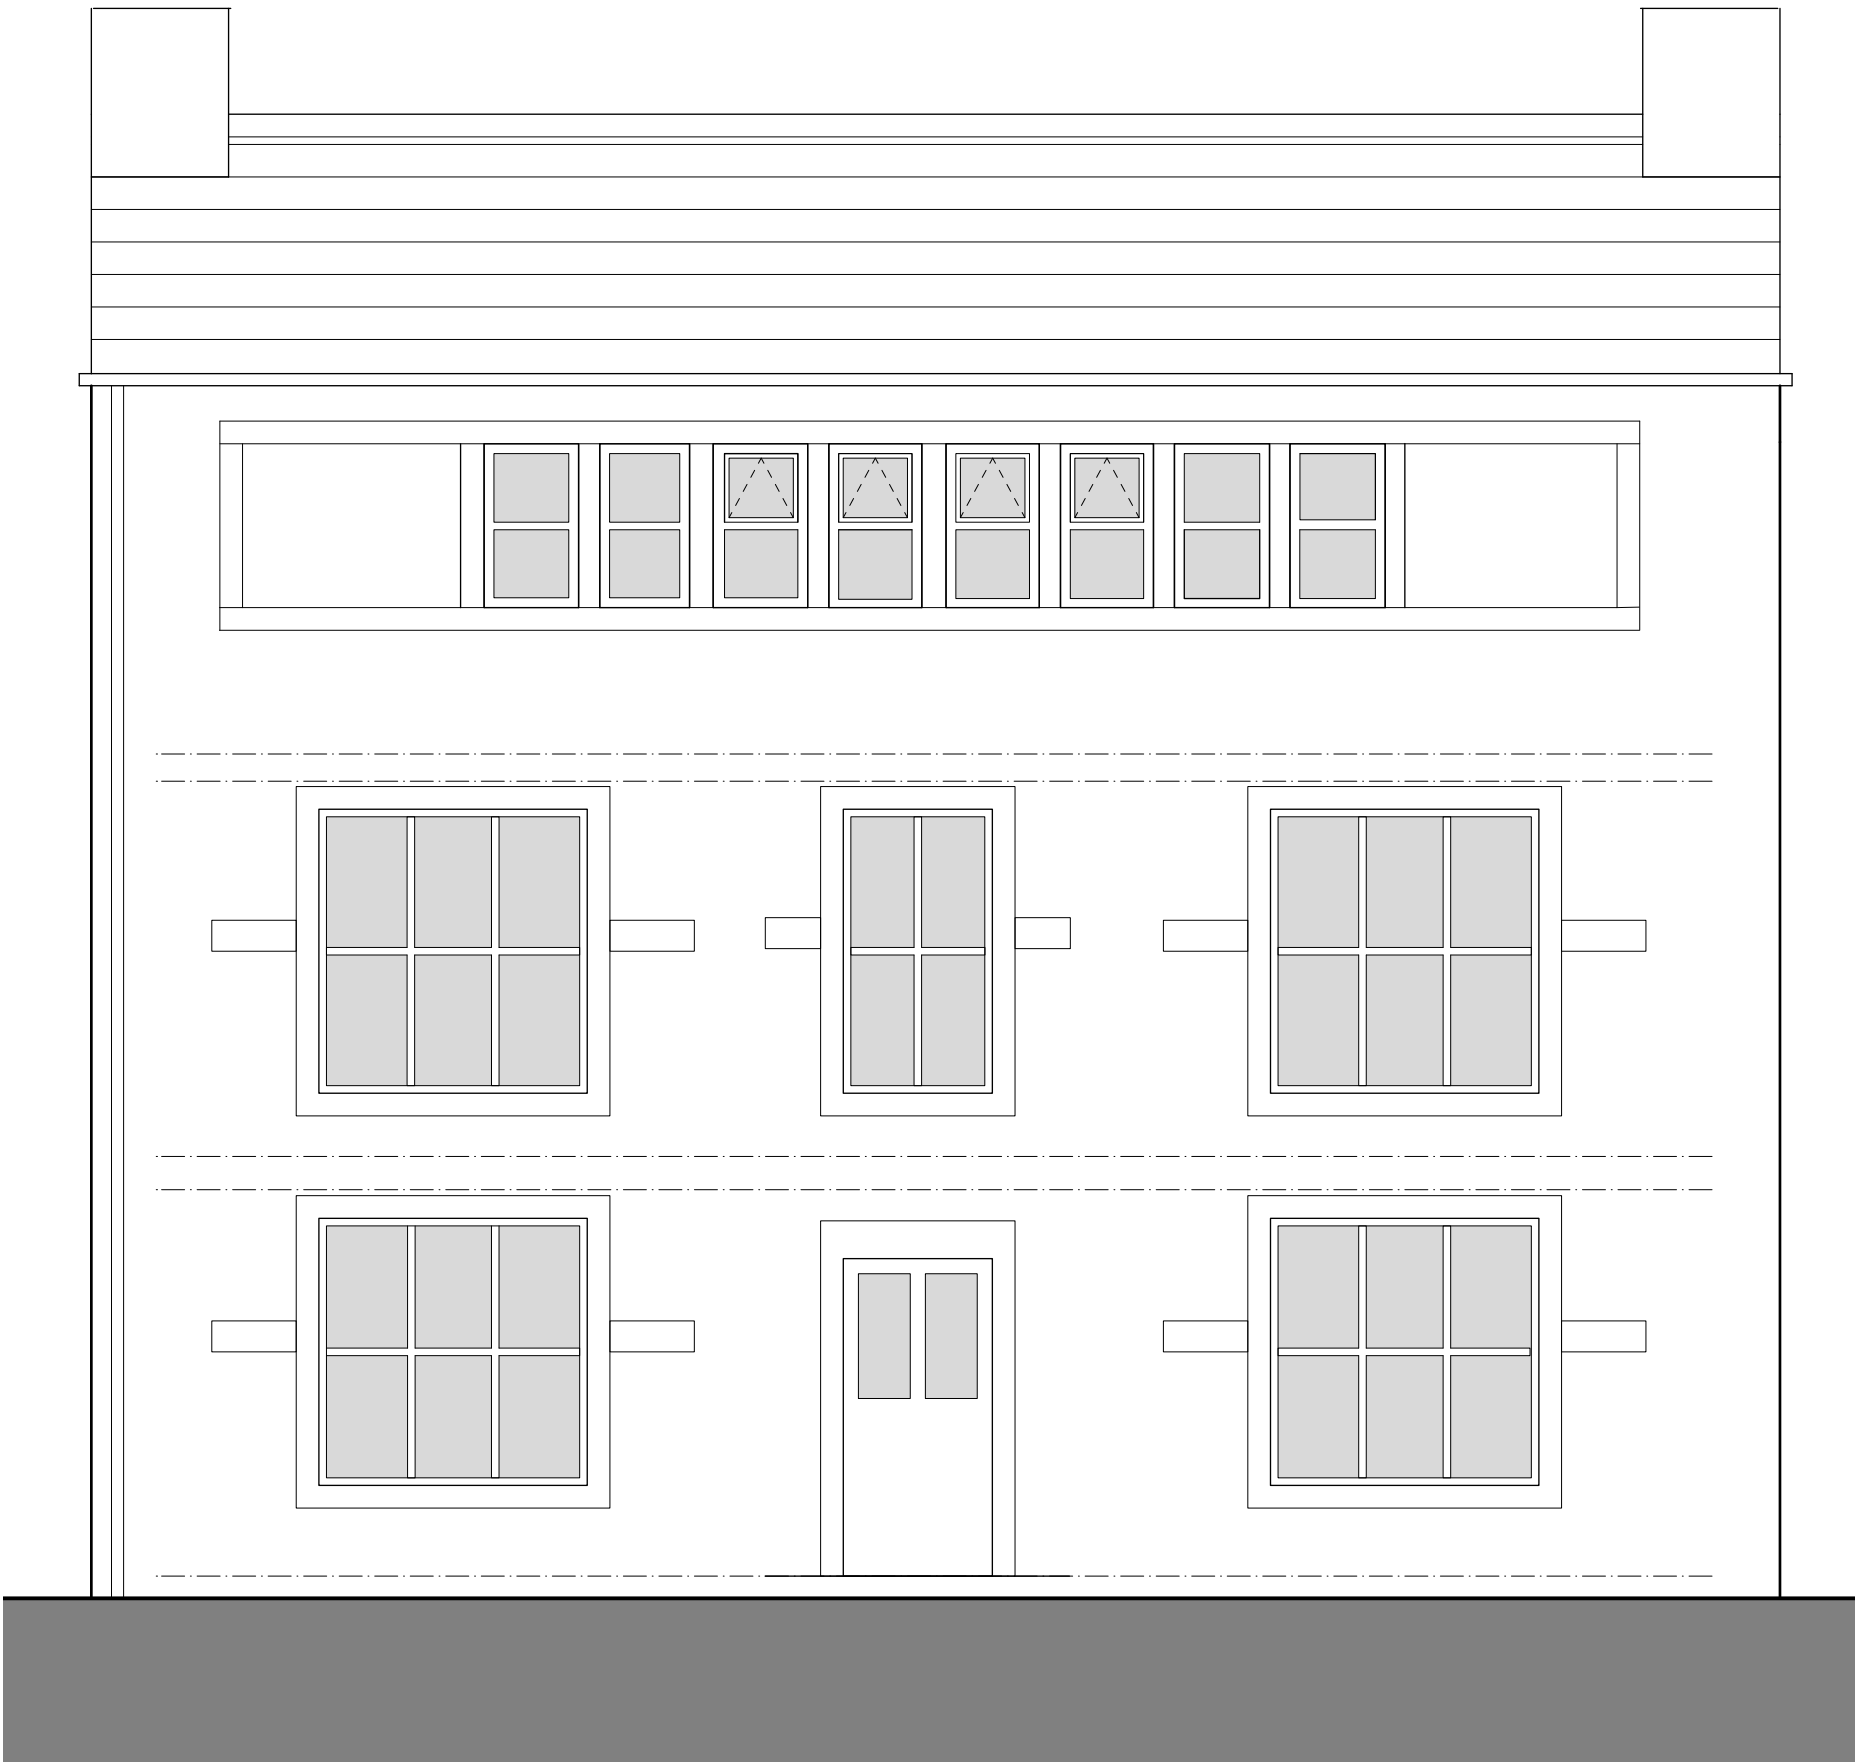

EXISTING AND PROPOSED FRONT ELEVATION 1:50



EXISTING AND PROPOSED REAR ELEVATION 1:50
SHOWN INDICATIVELY

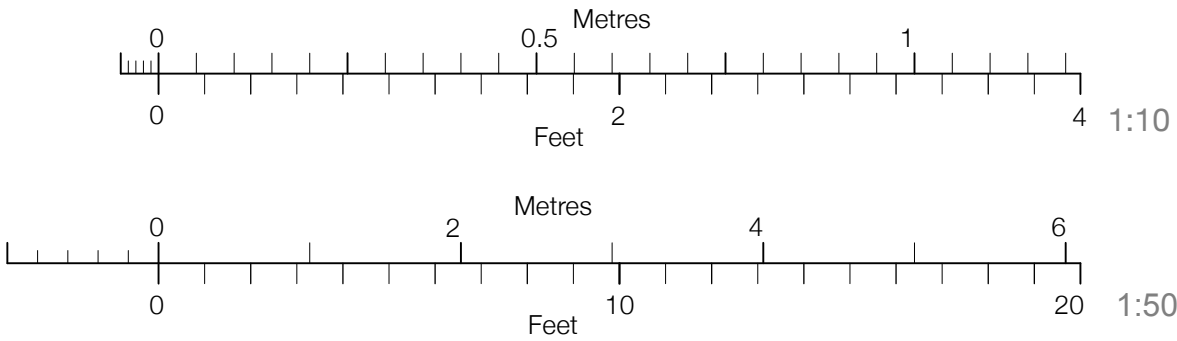

B 12/03/26
A 06/03/26
Revision
Indicative rear elevation added.
Revised construction following client comments.

Project
Re-roofing Works

Address
**The Old Duke, 10 Ealees,
Littleborough, OL15 0HJ**

Client
Mr and Mrs Cryer

Drawing
Existing

storaharchitecture
Chartered Architects
RIBA Chartered Practice

www.storah.com mail@storah.com 01706 813214
Scale Sheet Size Date Drawn
Var. ISO A1 Feb 26 LA

Drawing Number Revision
26-003 - 010 B