



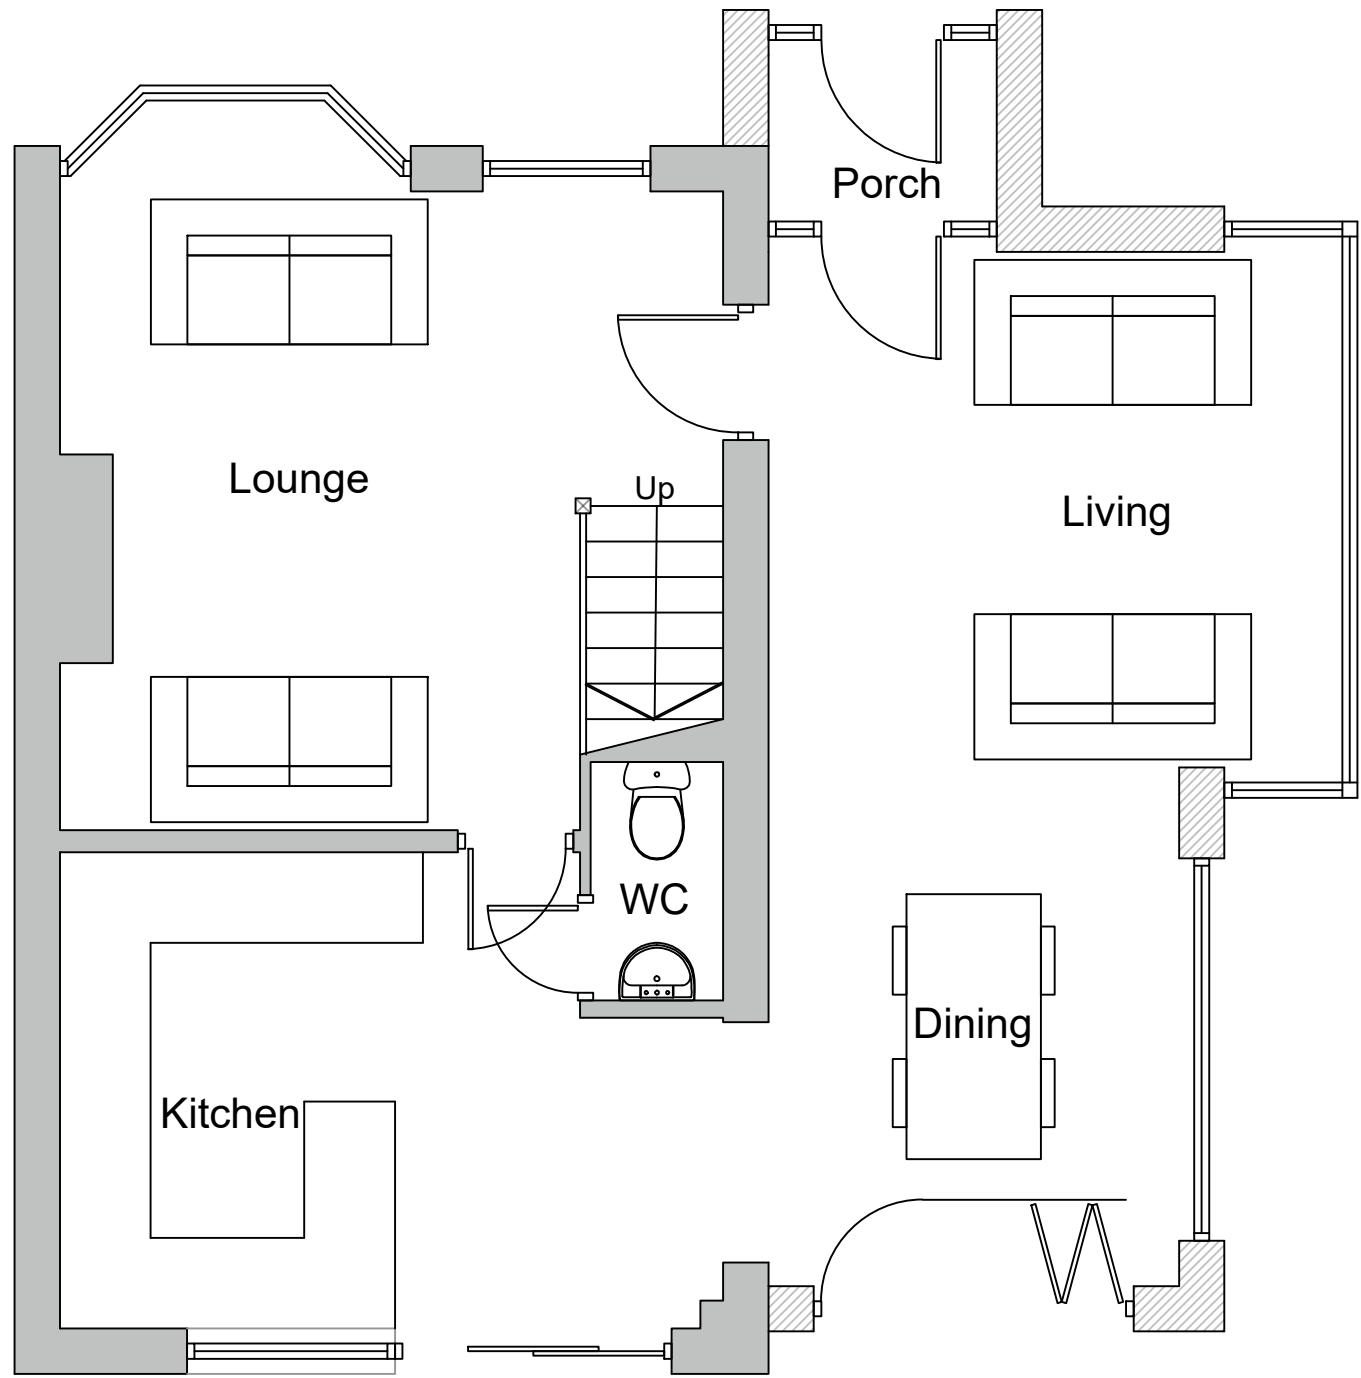

Proposed Ground Floor Plan
1:50 Scale @ A1

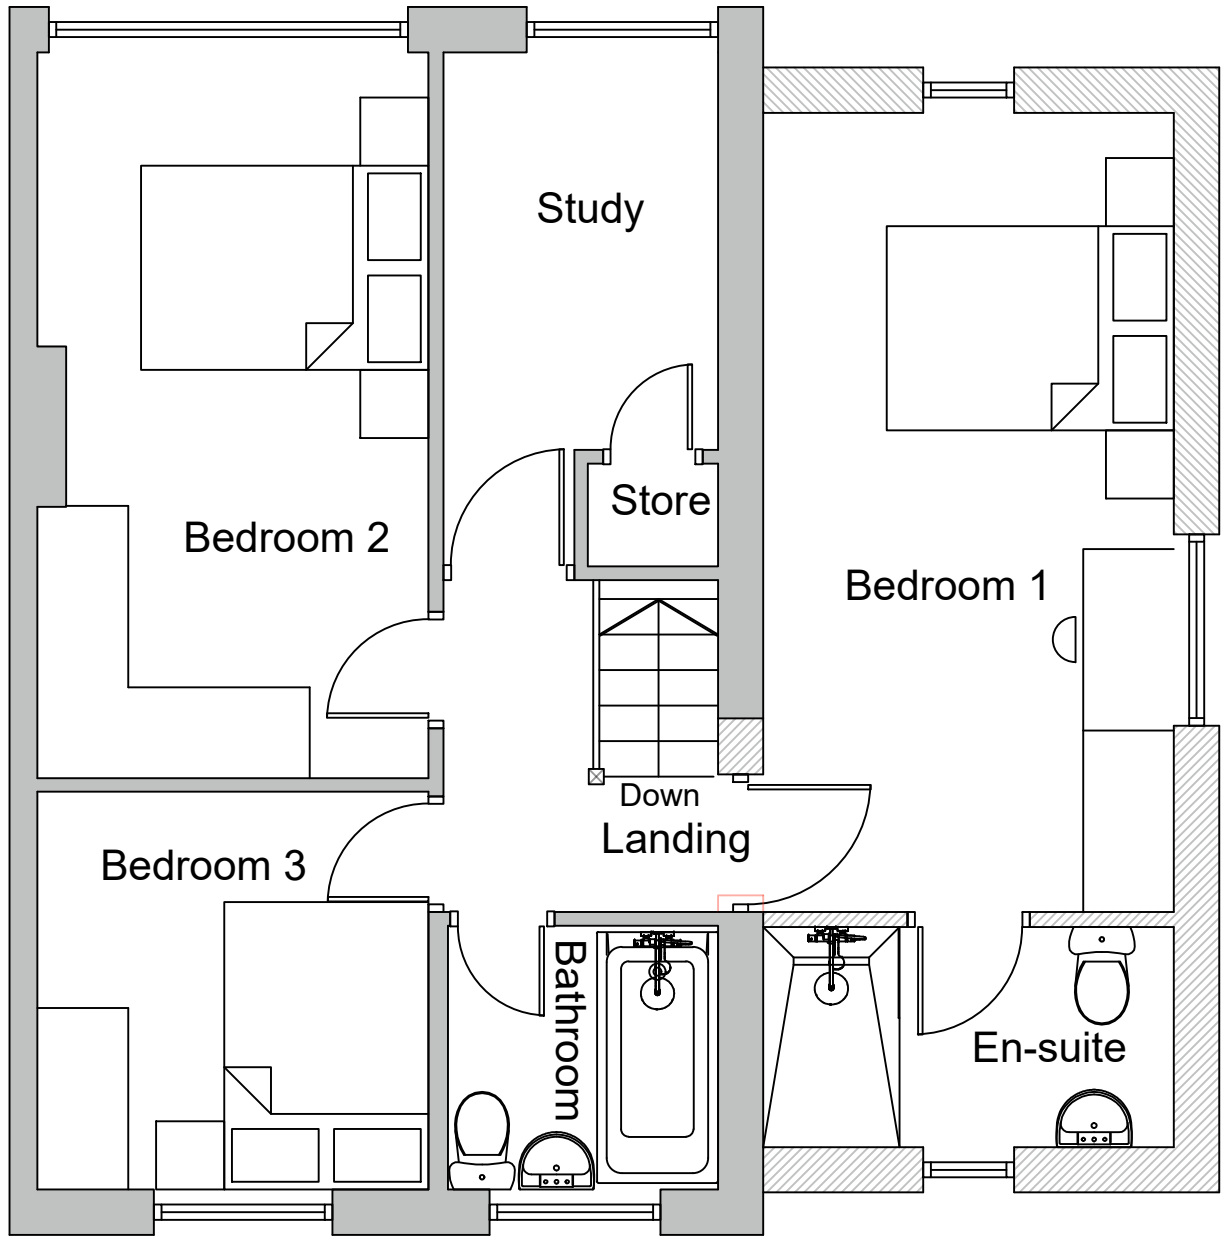

Proposed First Floor Plan
1:50 Scale @ A1



Proposed Rear / North-East Elevation
1:50 Scale @ A1



Proposed Side / North-West Elevation
1:50 Scale @ A1



Proposed Front / South-West Elevation
1:50 Scale @ A1

ATX
Building Design
Architecture & Interior Design

PROJECT :
Two Storey Side Extension at,
34 Avon rd OL10 4RW.
Mr M Whitehead.

DRAWING TITLE :
Proposed Plans and Elevations

SCALE : 1:50 @ A1
DRAWN BY : JL
DATE : 05.2025

DWG N° : 002
REVISION : A
CHECKED : ----

Mobile: 07557919149
Email: abbuildingdesign@gmail.com