




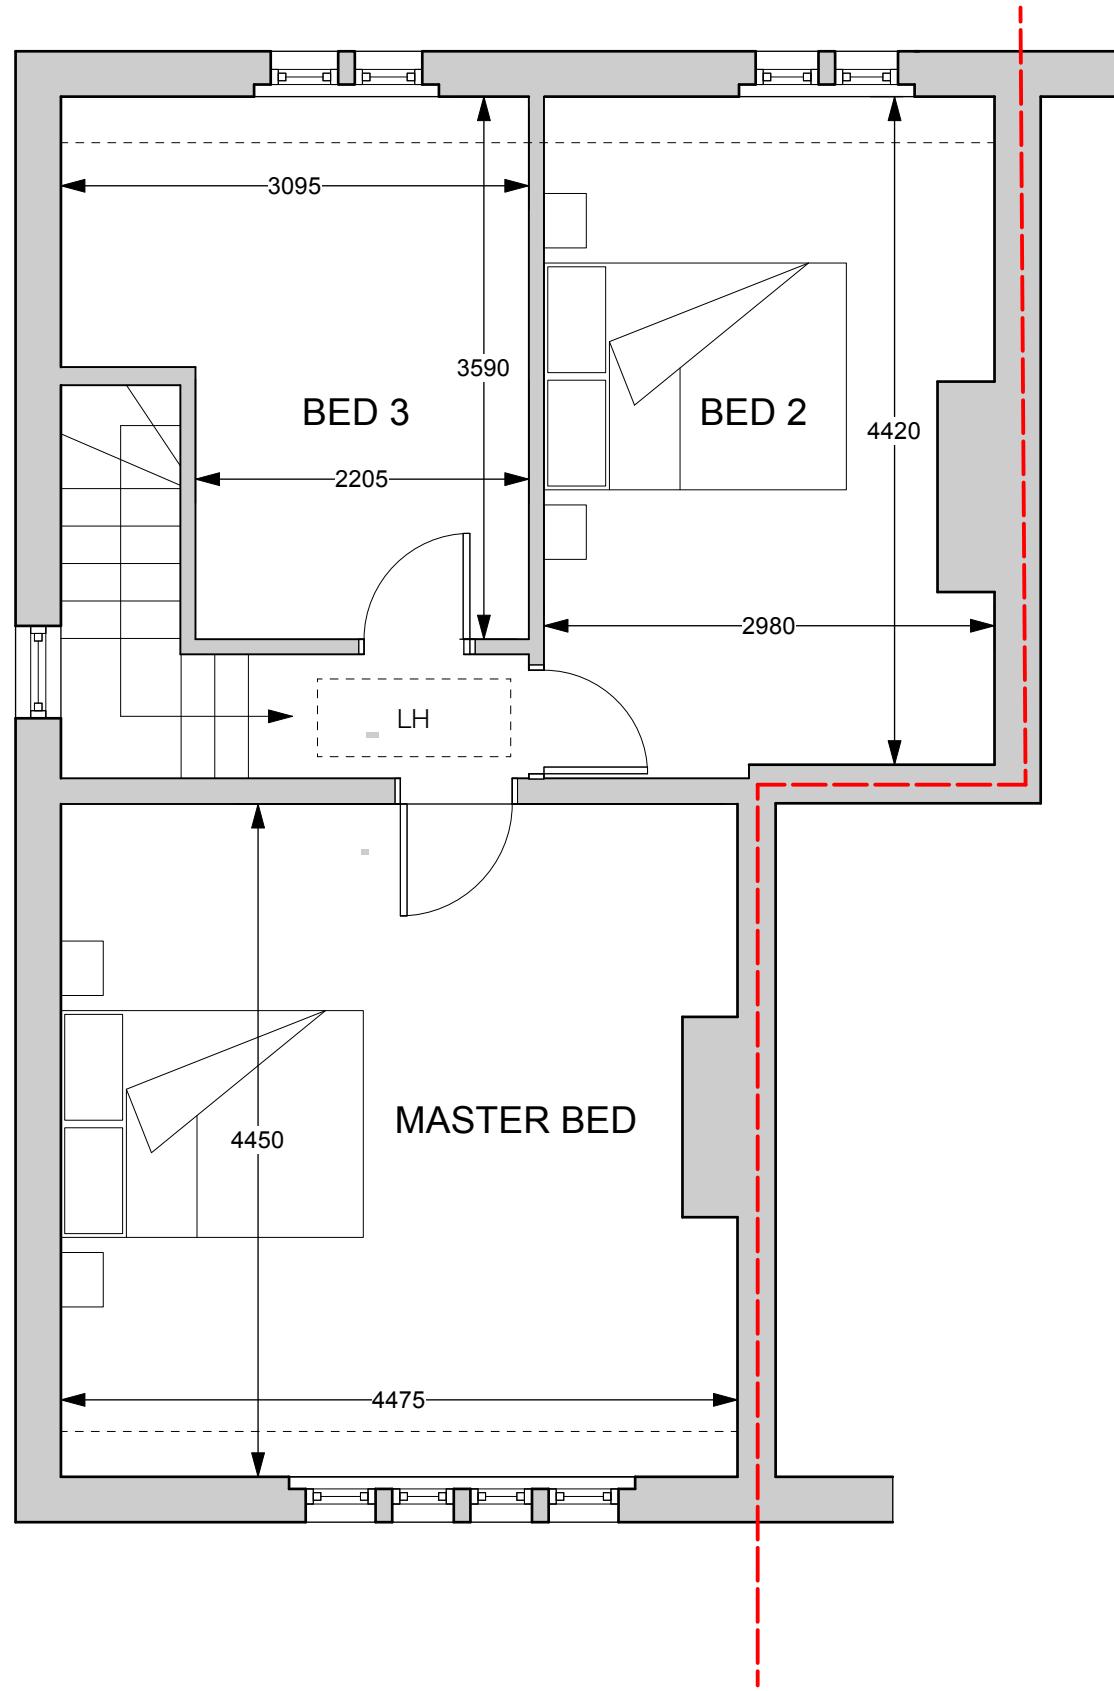


FIRST FLOOR PLAN

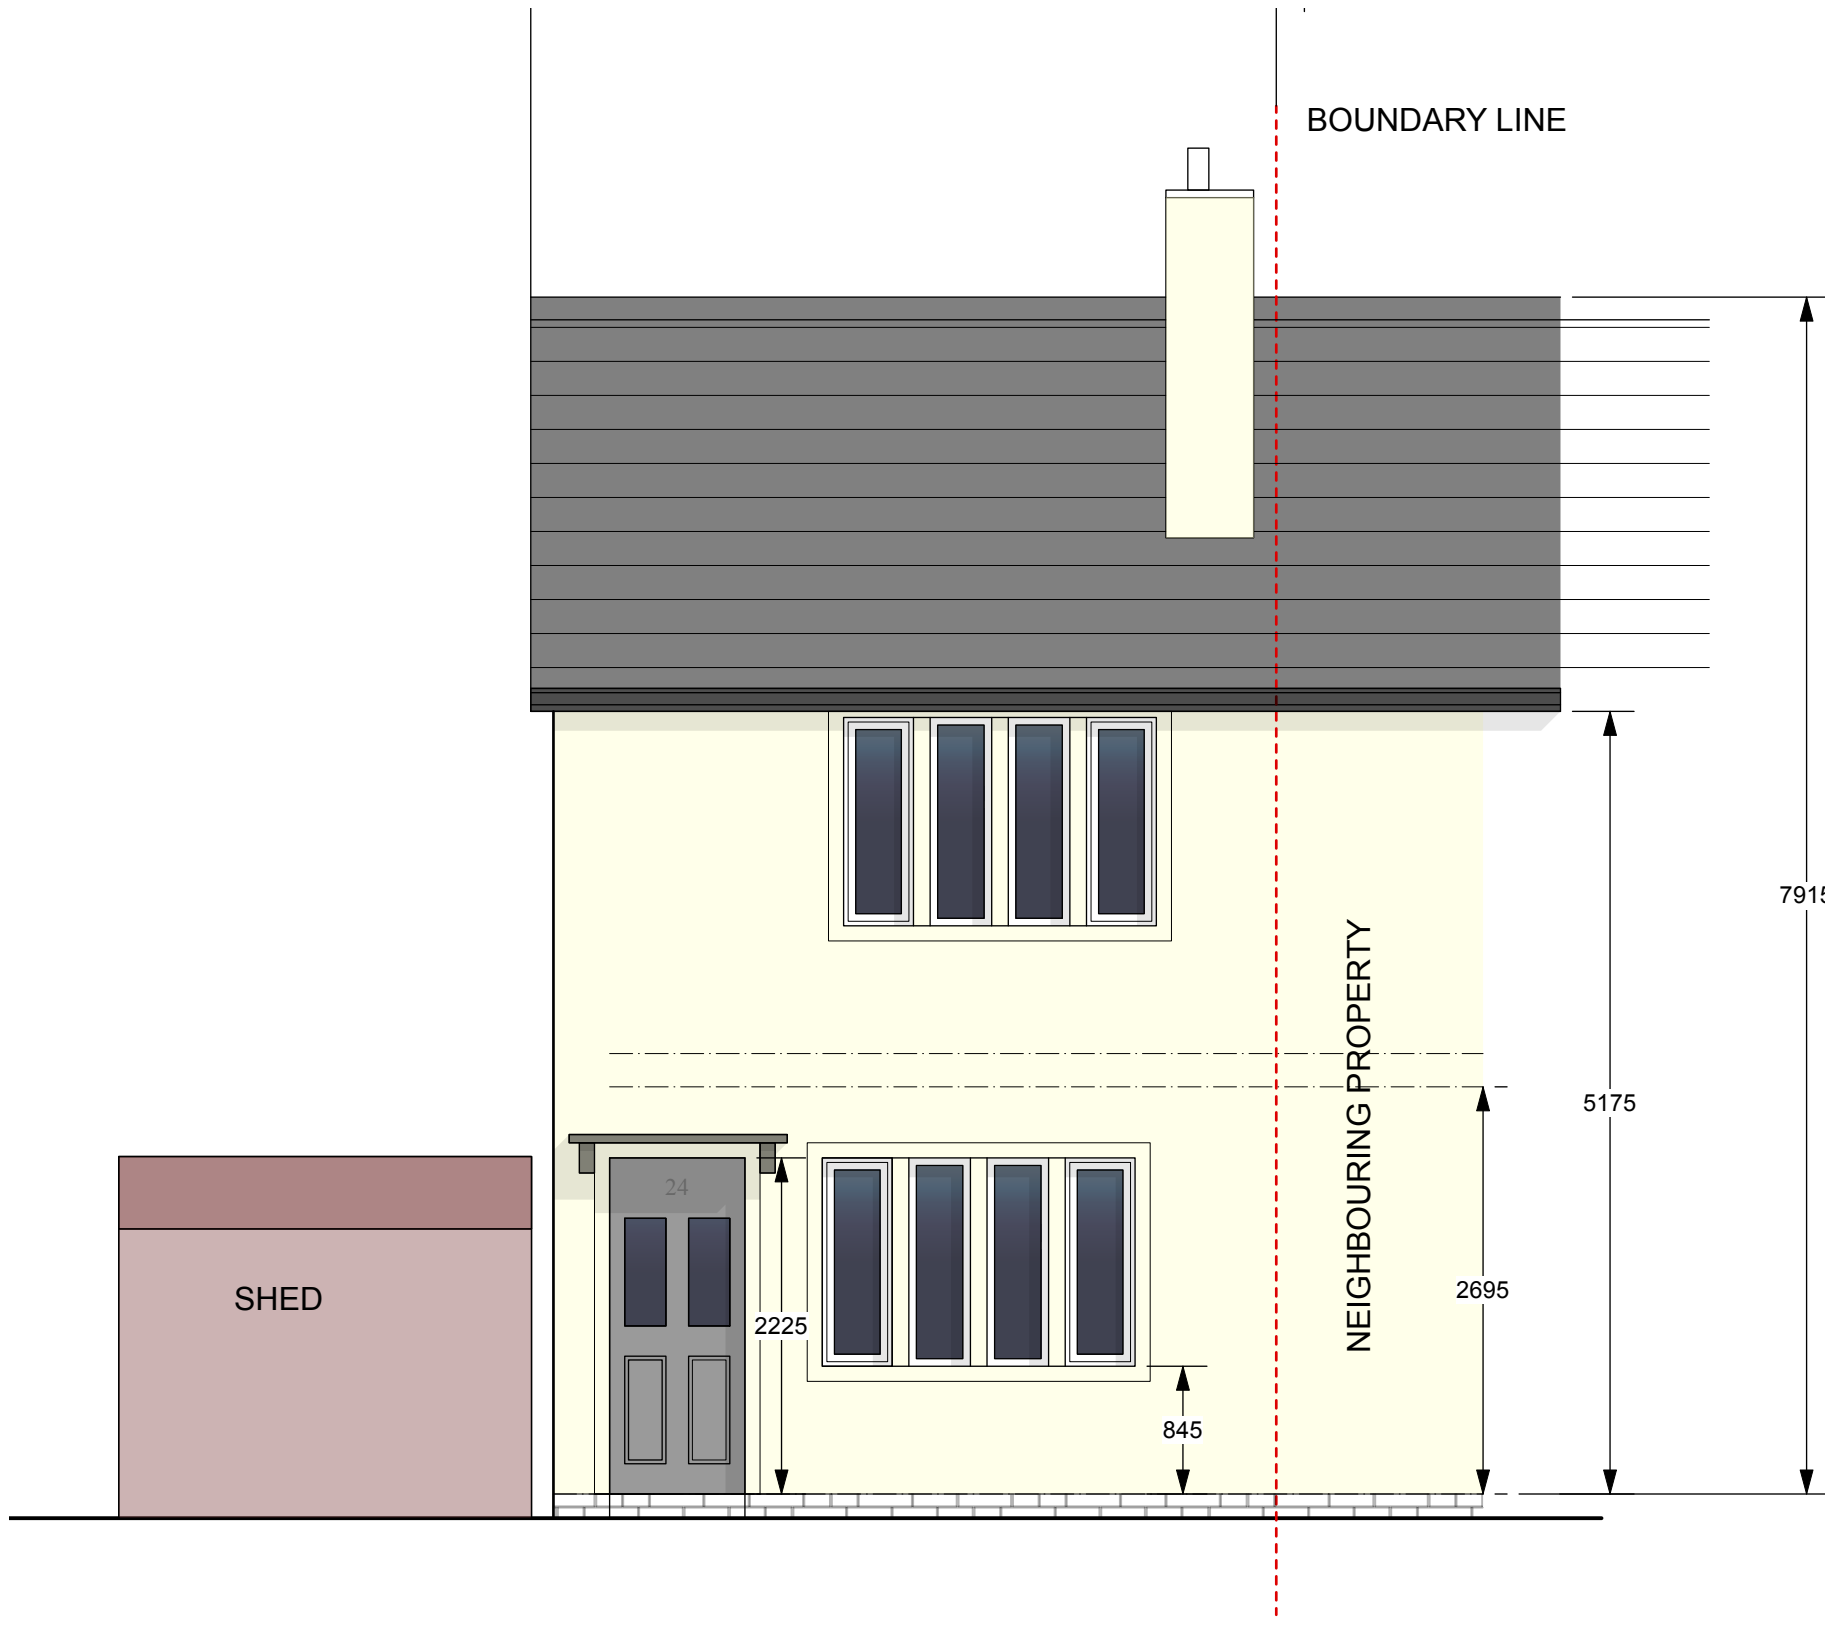


FRONT ELEVATION

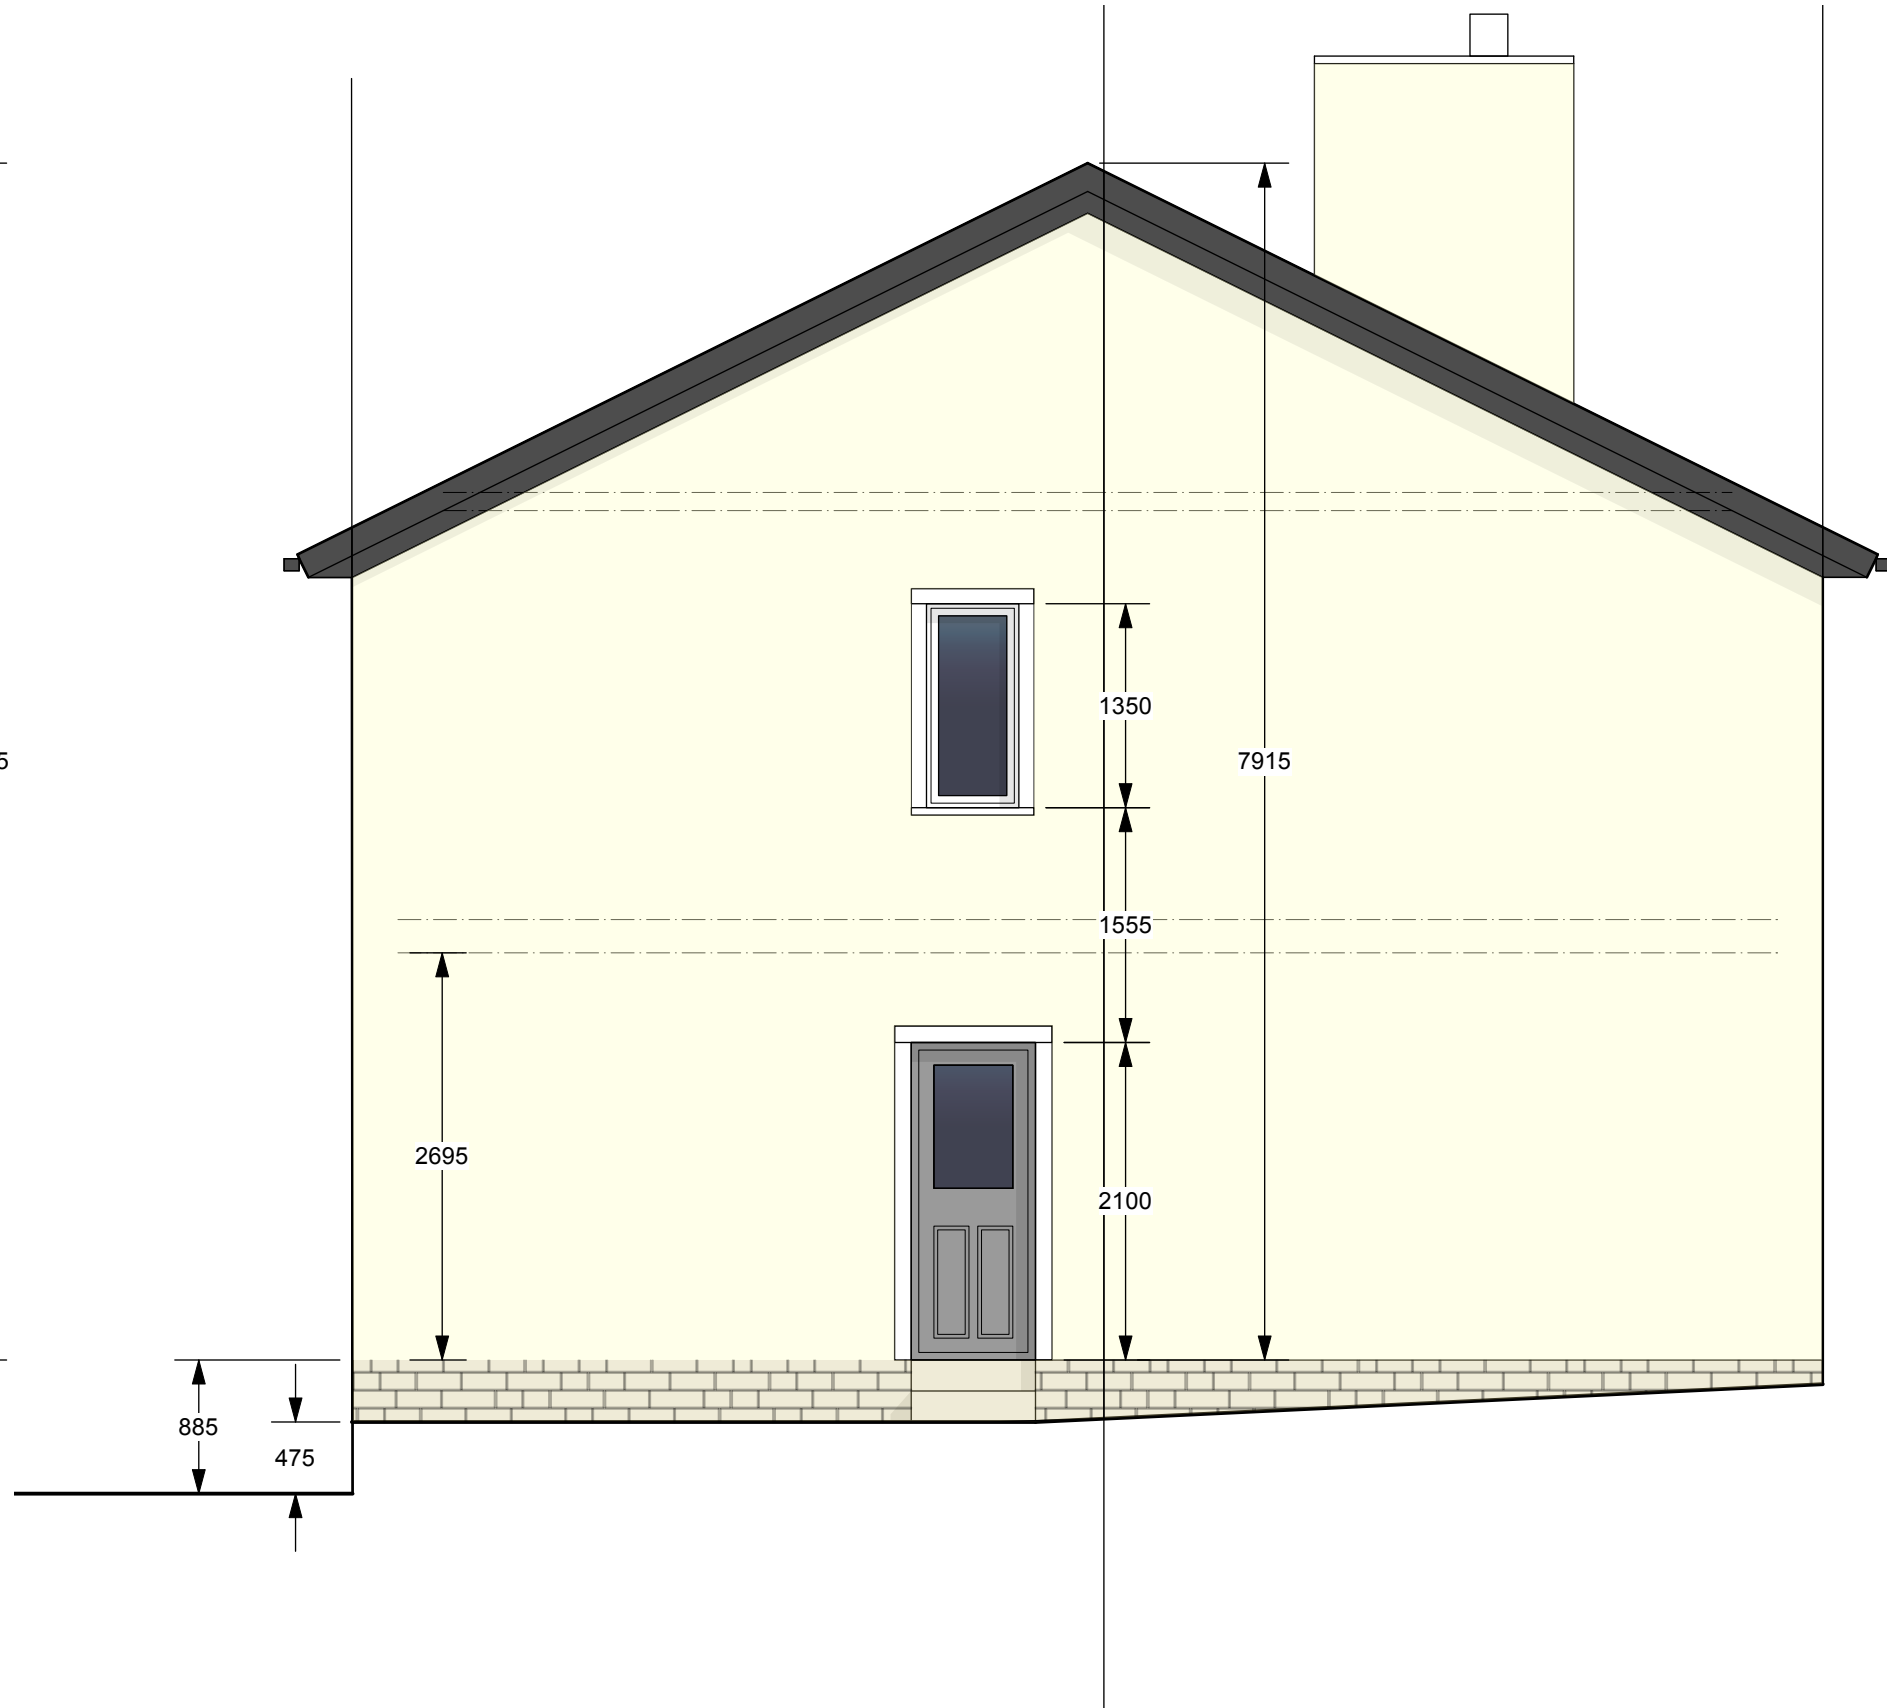


SIDE ELEVATION

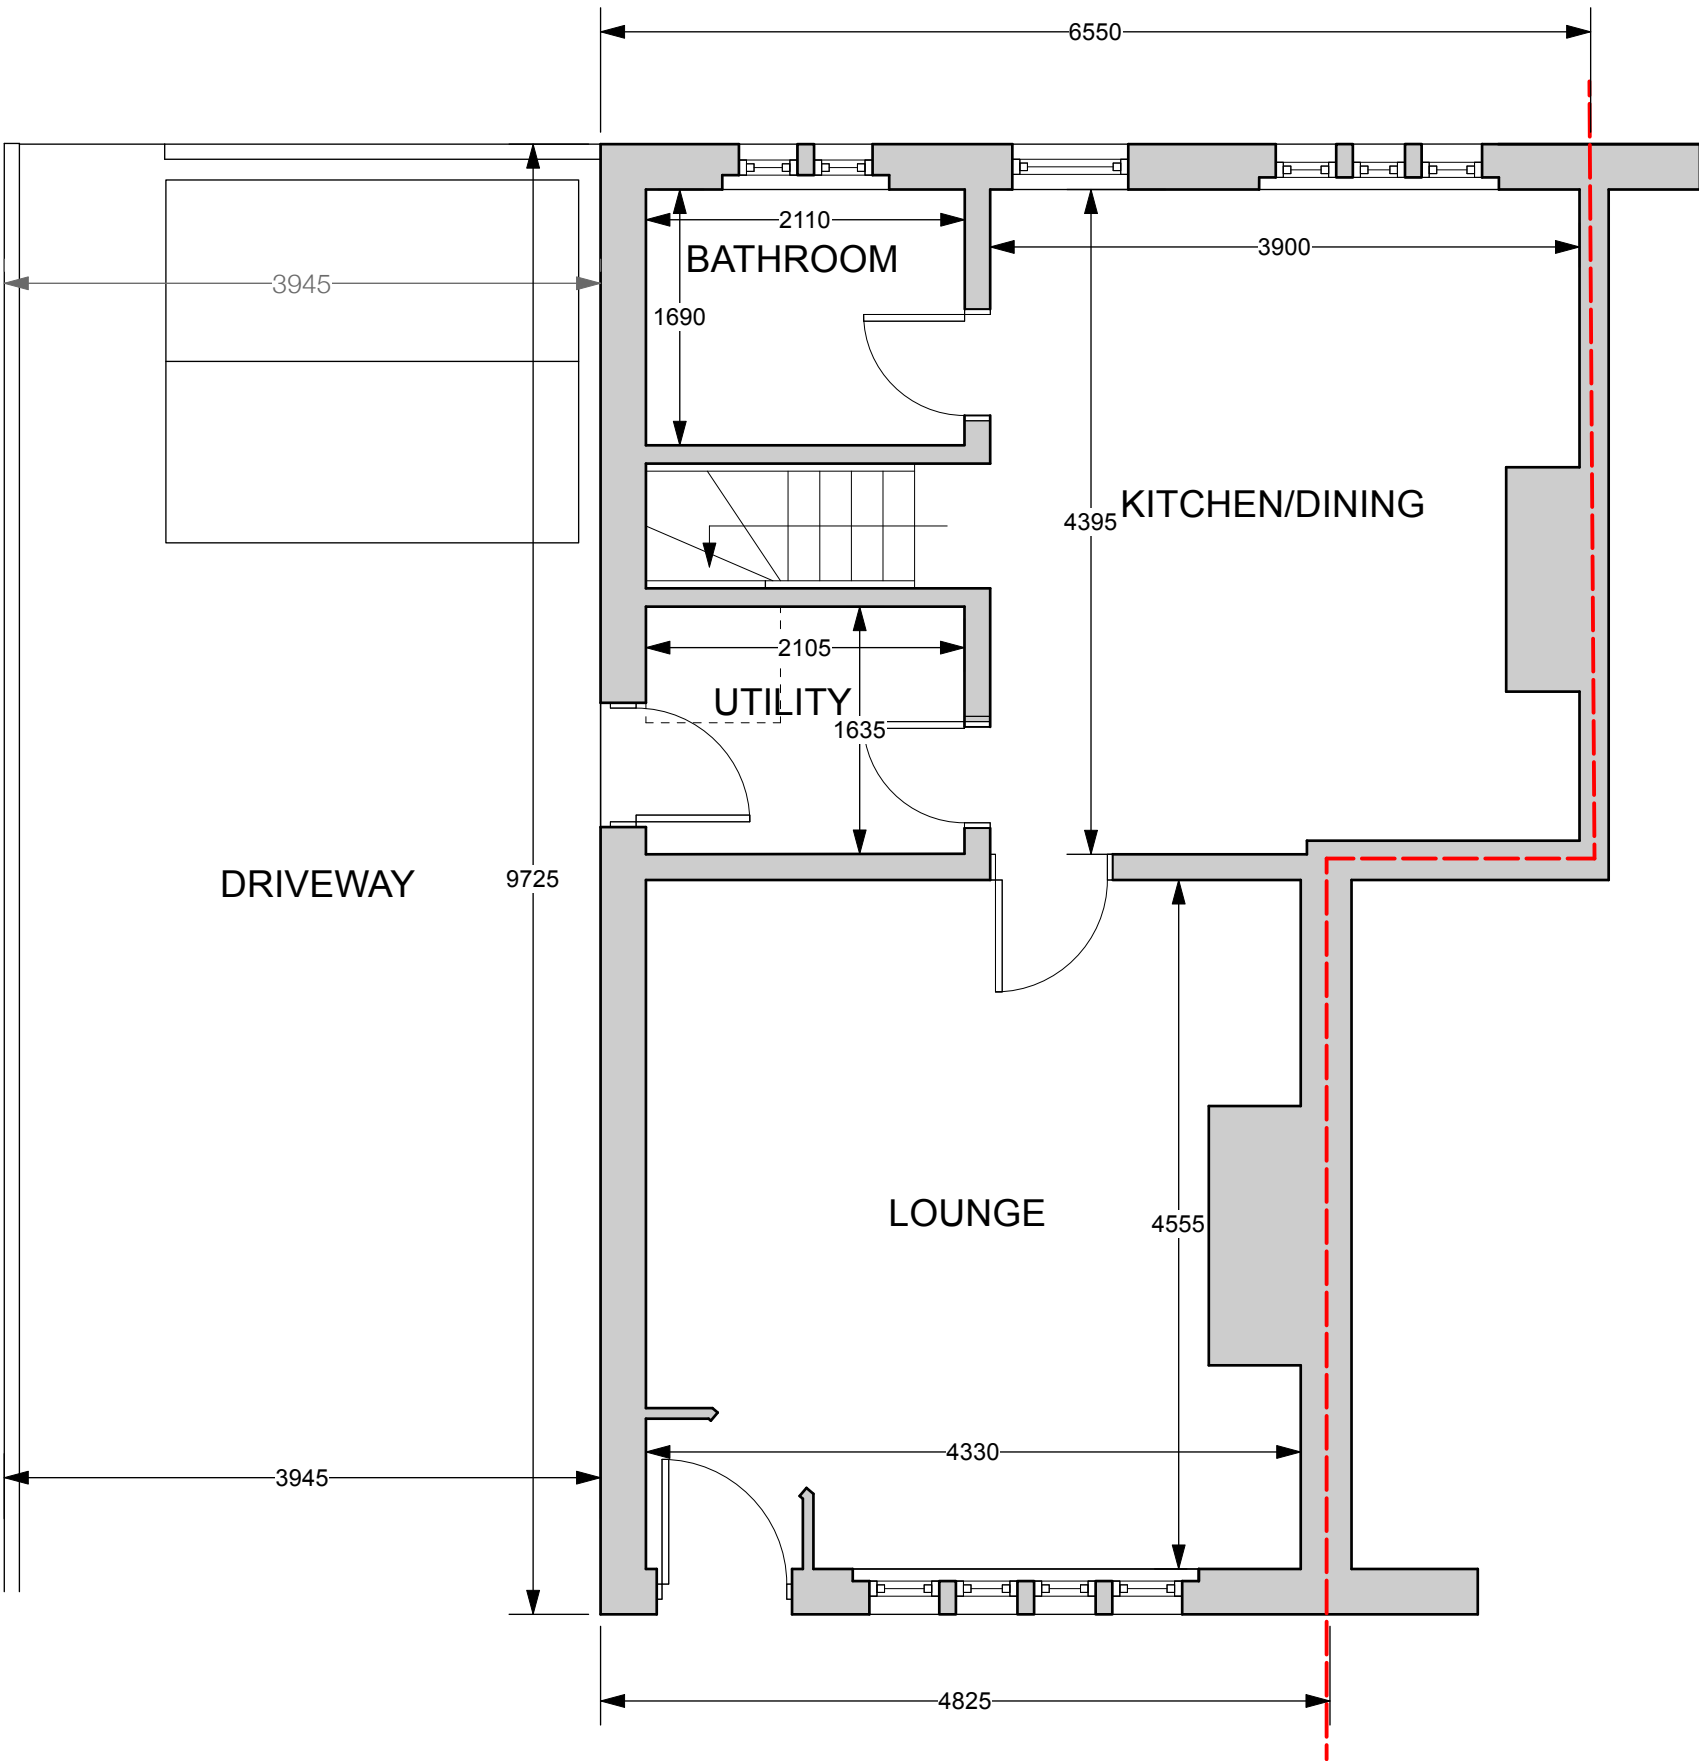

GROUND FLOOR PLAN

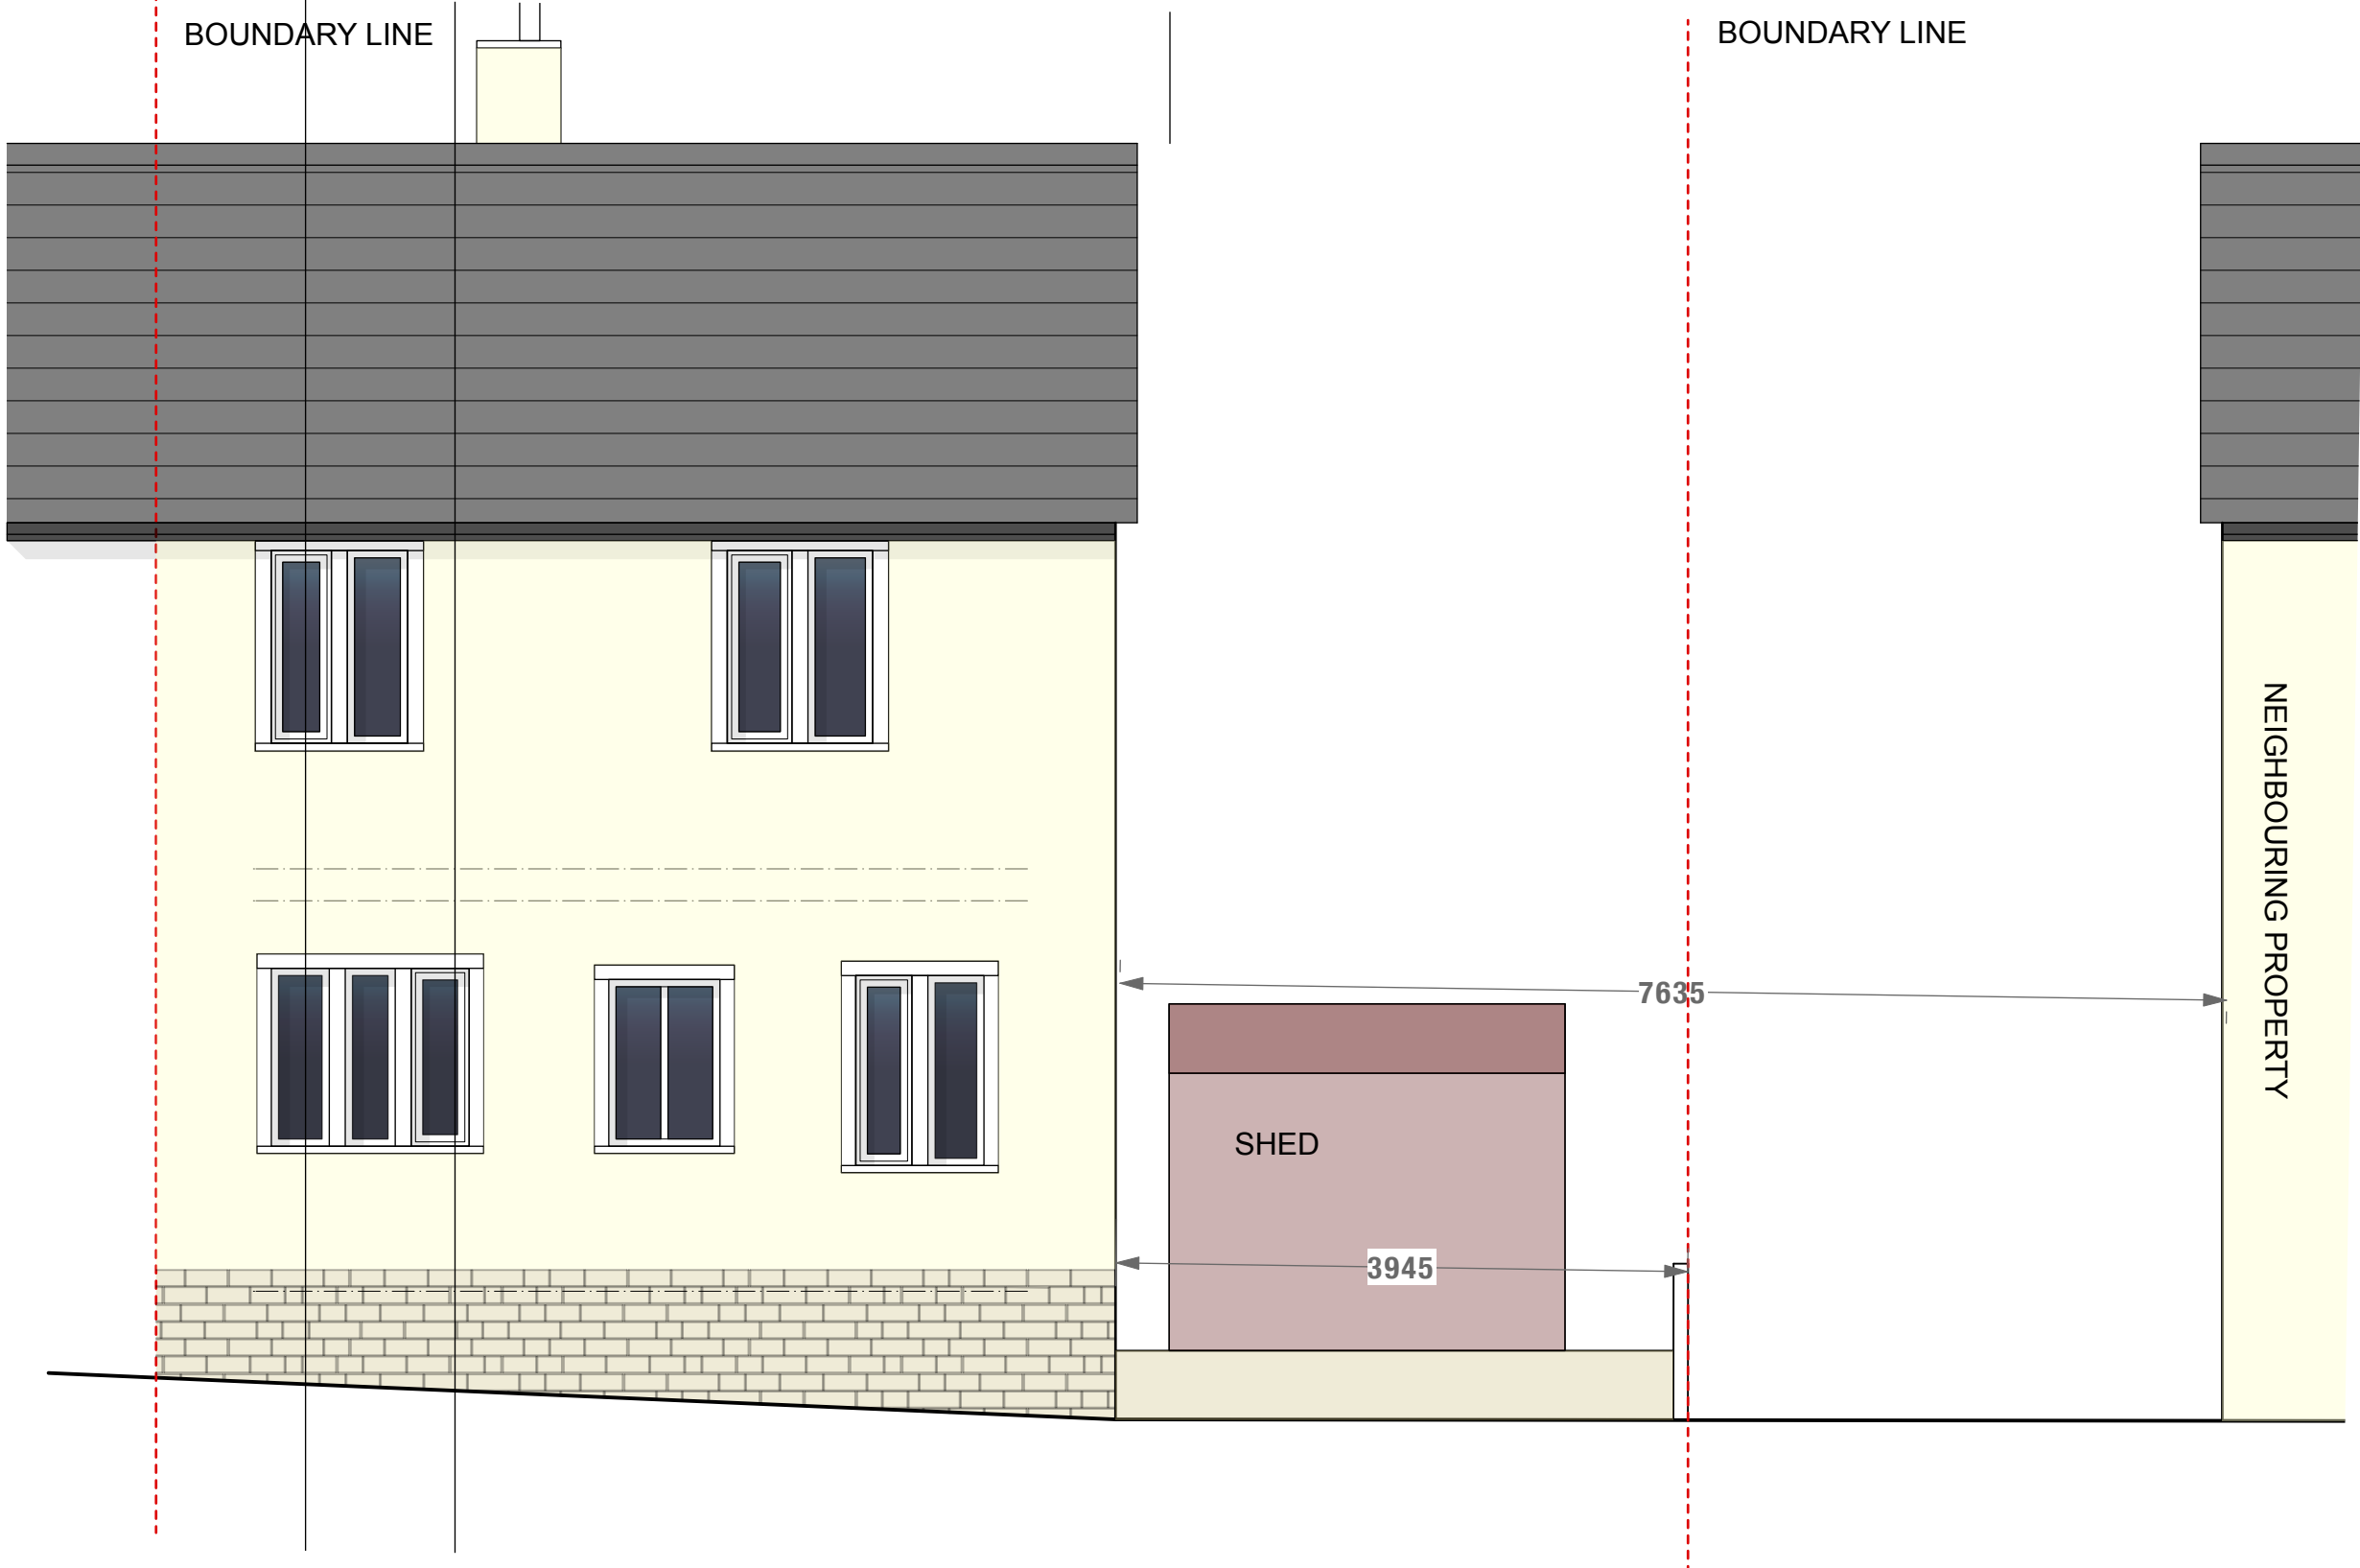

REAR ELEVATION

 

Revision	
Project	Front and Side Extension
Address	24 Dean Head, Todmorden Rd, Littleborough, OL15 9LZ
Client	Mr A Bassett
Drawing	Plans and Elevations as Existing



www.storah.com	mail@storah.com	01706 813214
Scale	Sheet Size	Date
1:50	ISO A1	Sept 25
Drawn	LA	

Drawing Number	Revision
----------------	----------

25-054 - 010