



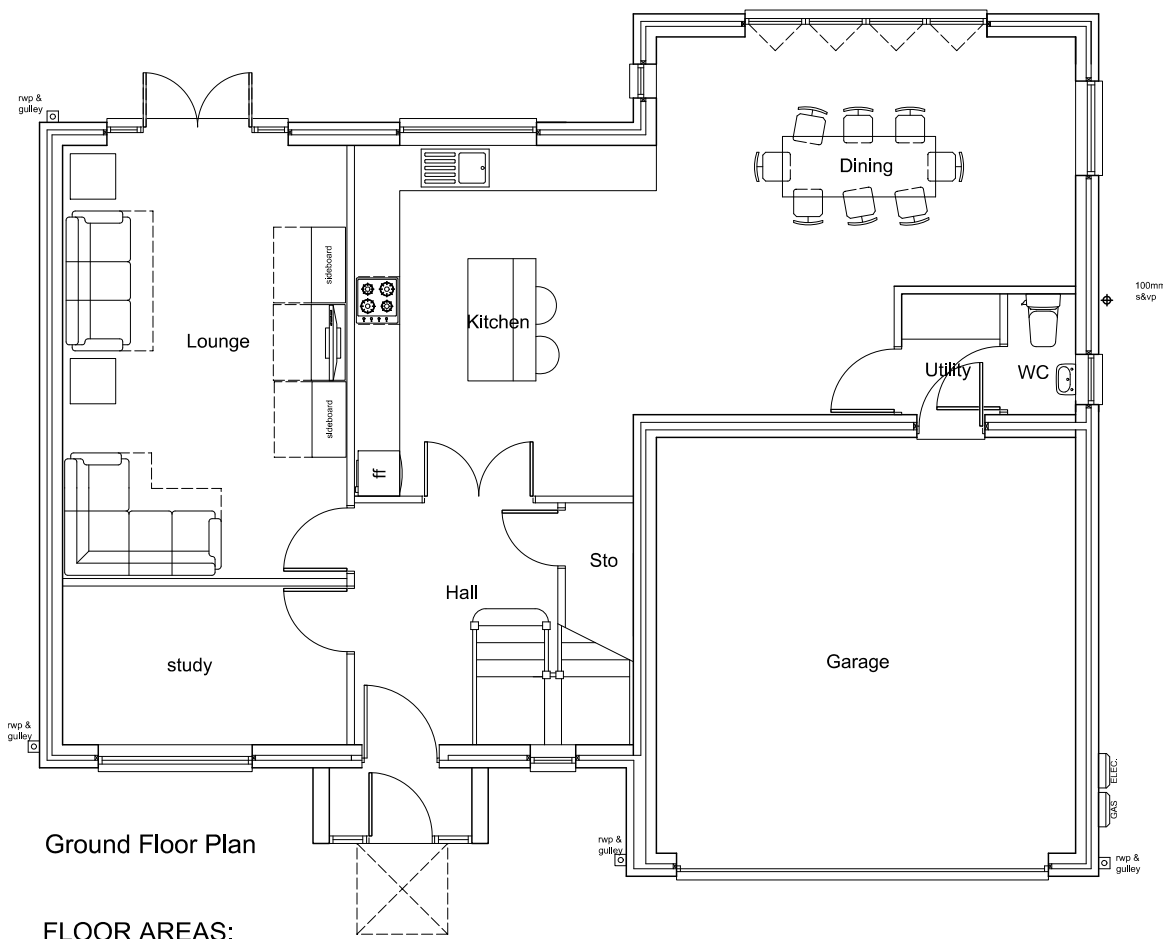

Ground Floor Plan

FLOOR AREAS:

Ground Floor = 955.0 sq.ft.
First Floor = 1,316.0 sq.ft
Total = 2,270 sq/ft (excl Garage)

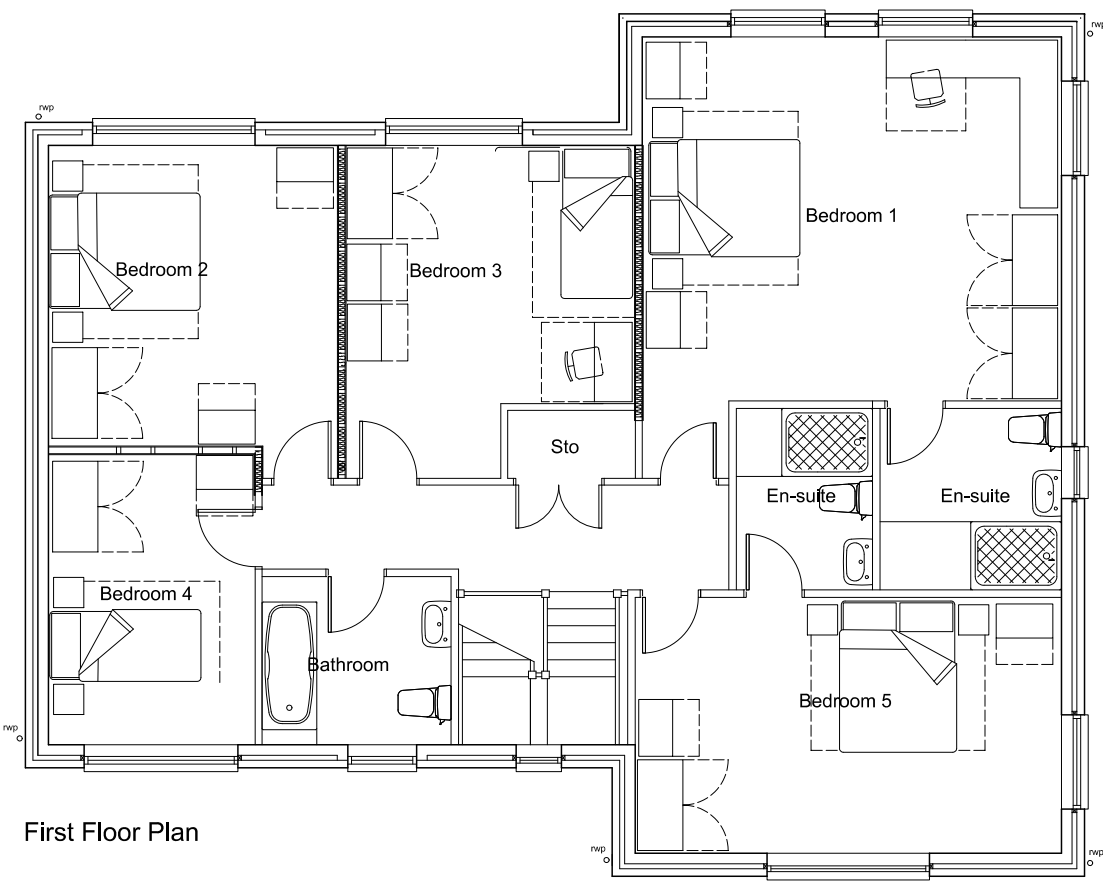

First Floor Plan

A	18/02/21	Amended for Plot 8	GG	--
REV	DATE	AMENDMENT	BY	CHKD

HNAarchitects
Architecture | Planning | Design

PROJECT:	LAND AT DOBFIELD HOUSE, ROCHDALE				
CLIENT:	Mr Bullock				
DRAWING:	House type B1 - Plans				
DRAWN BY:	YQ	CHECKED BY:	GG	DATE: 28/01/21	SCALE: 1:100 @ A2
STATUS:	PLANNING			DRAWING No: 1285/106	REVISION: A

DO NOT SCALE.
COPYRIGHT REMAINS WITH HNA ARCHITECTS Ltd.
HOLLINWOOD BUSINESS CENTRE, ALBERT STREET, OLDHAM, OL8 3QL
TEL: 0161 688 1820
E-MAIL: garry@hna-architects.co.uk : michael@hna-architects.co.uk

