

© The copyright in this drawing is vested in CodaStudios and no license or assignment of any kind has been, or is, granted to any third party whether by provision of copies or originals or otherwise unless agreed in writing.

DO NOT SCALE FROM THIS DRAWING
The contractor shall check and verify all dimensions on site and report any discrepancies in writing to CodaStudios before proceeding work

FOR ELECTRONIC DATA ISSUE
Electronic Data / drawings are issued as "read only" and should not be interrogated for measurement. All dimensions and levels should read, only from those values stated on the drawing. Coda Studios Ltd is not responsible for discrepancies caused by the overlay of other parties BIM/IFC models. These are overlaid purely as reference.


Revision Date Drawn Checked




Front Elevation Plot 07
Scale: 1 : 50



Rear Elevation Plot 07
Scale: 1 : 50

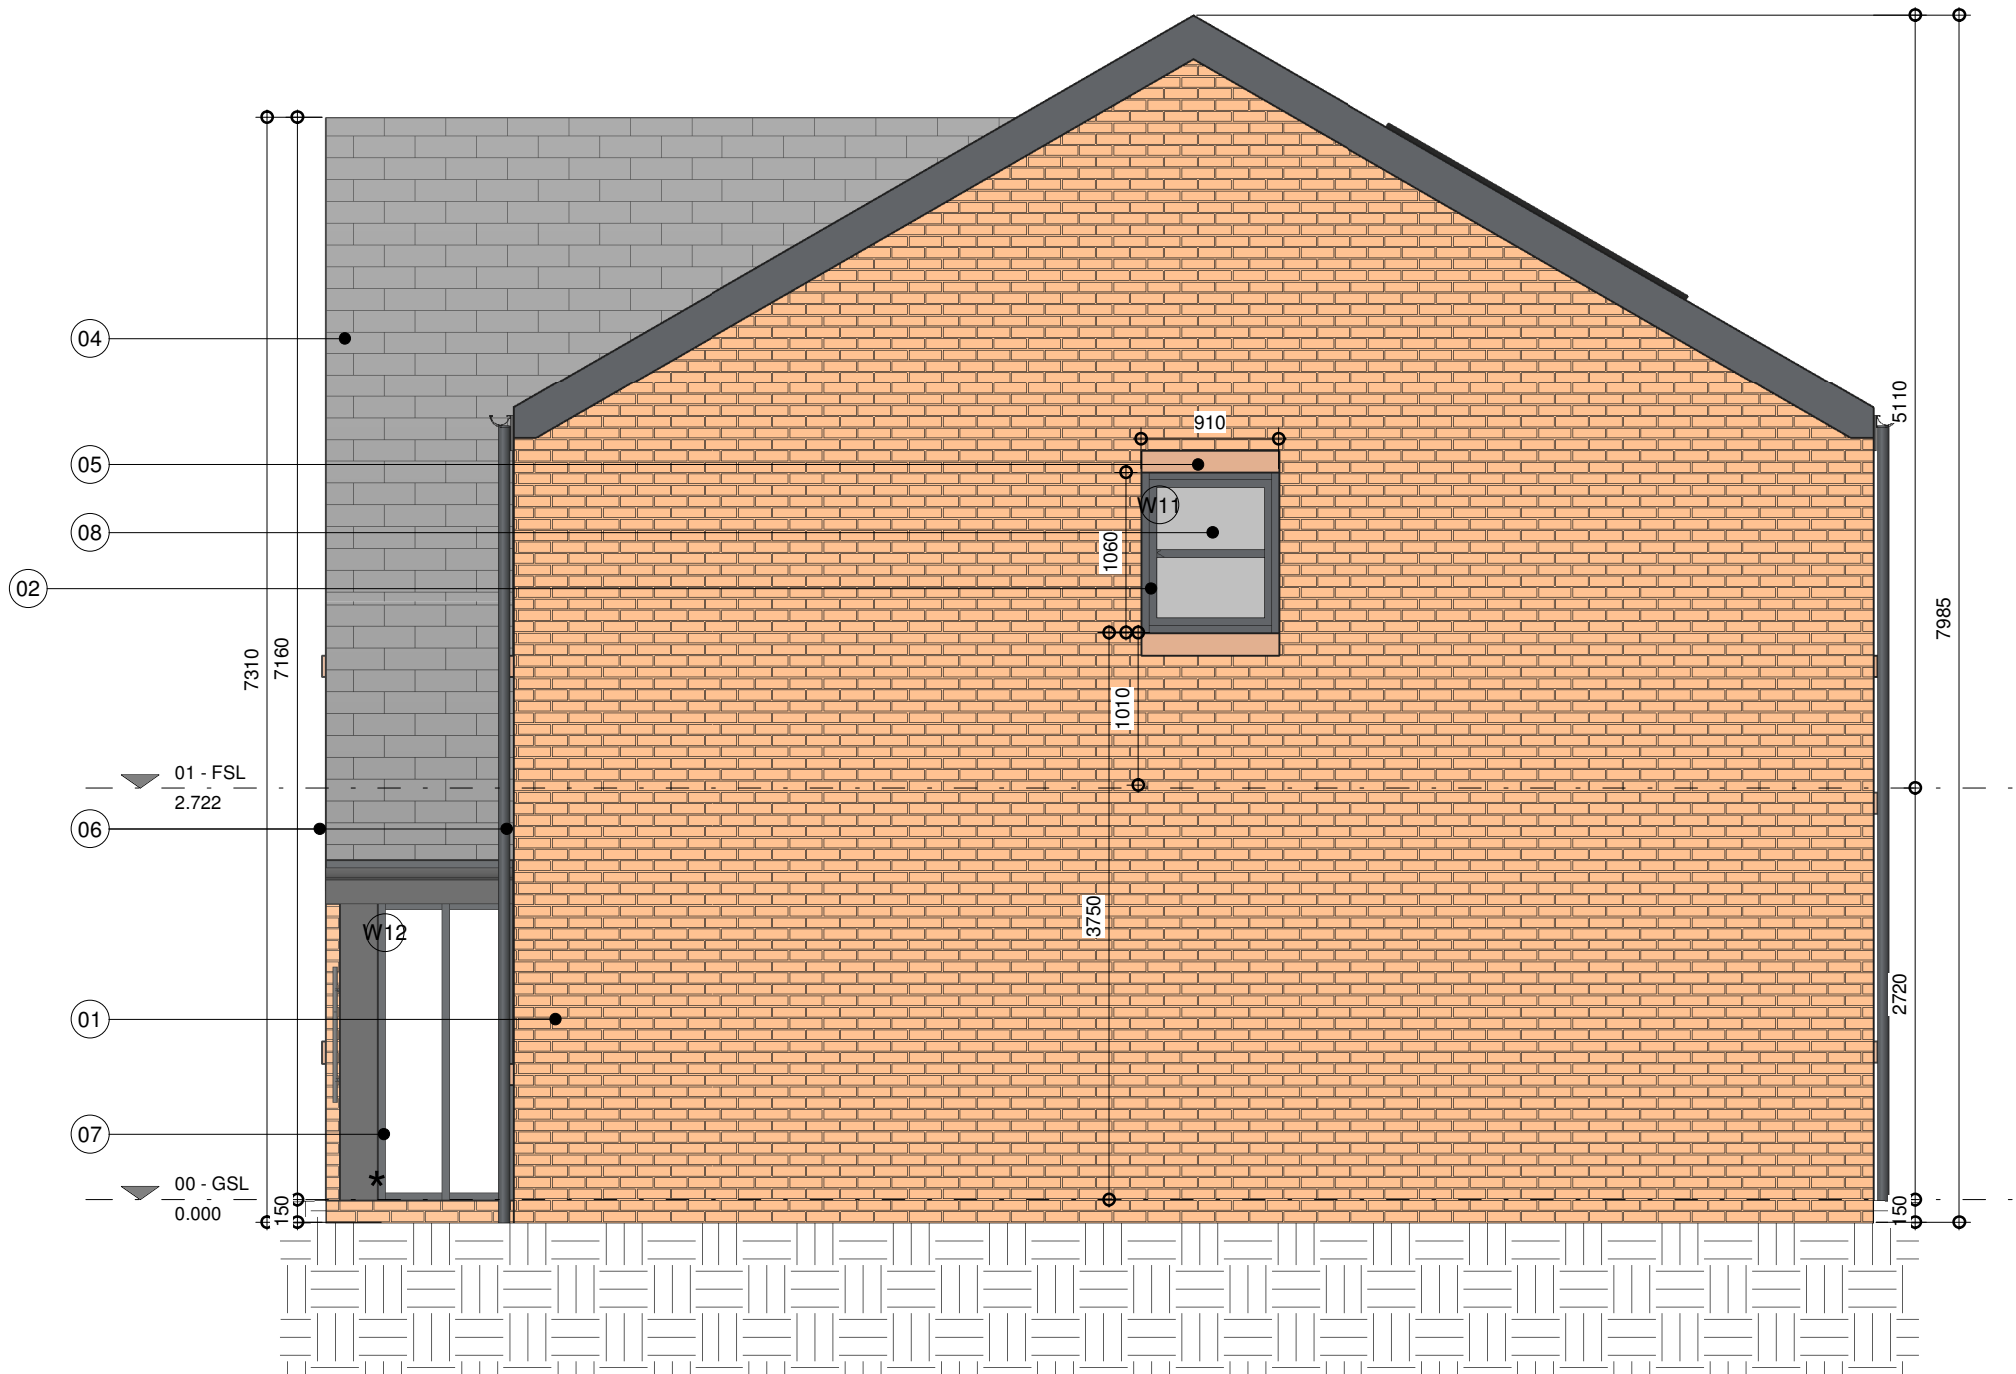

Right Side Elevation Plot 07
Scale: 1 : 50

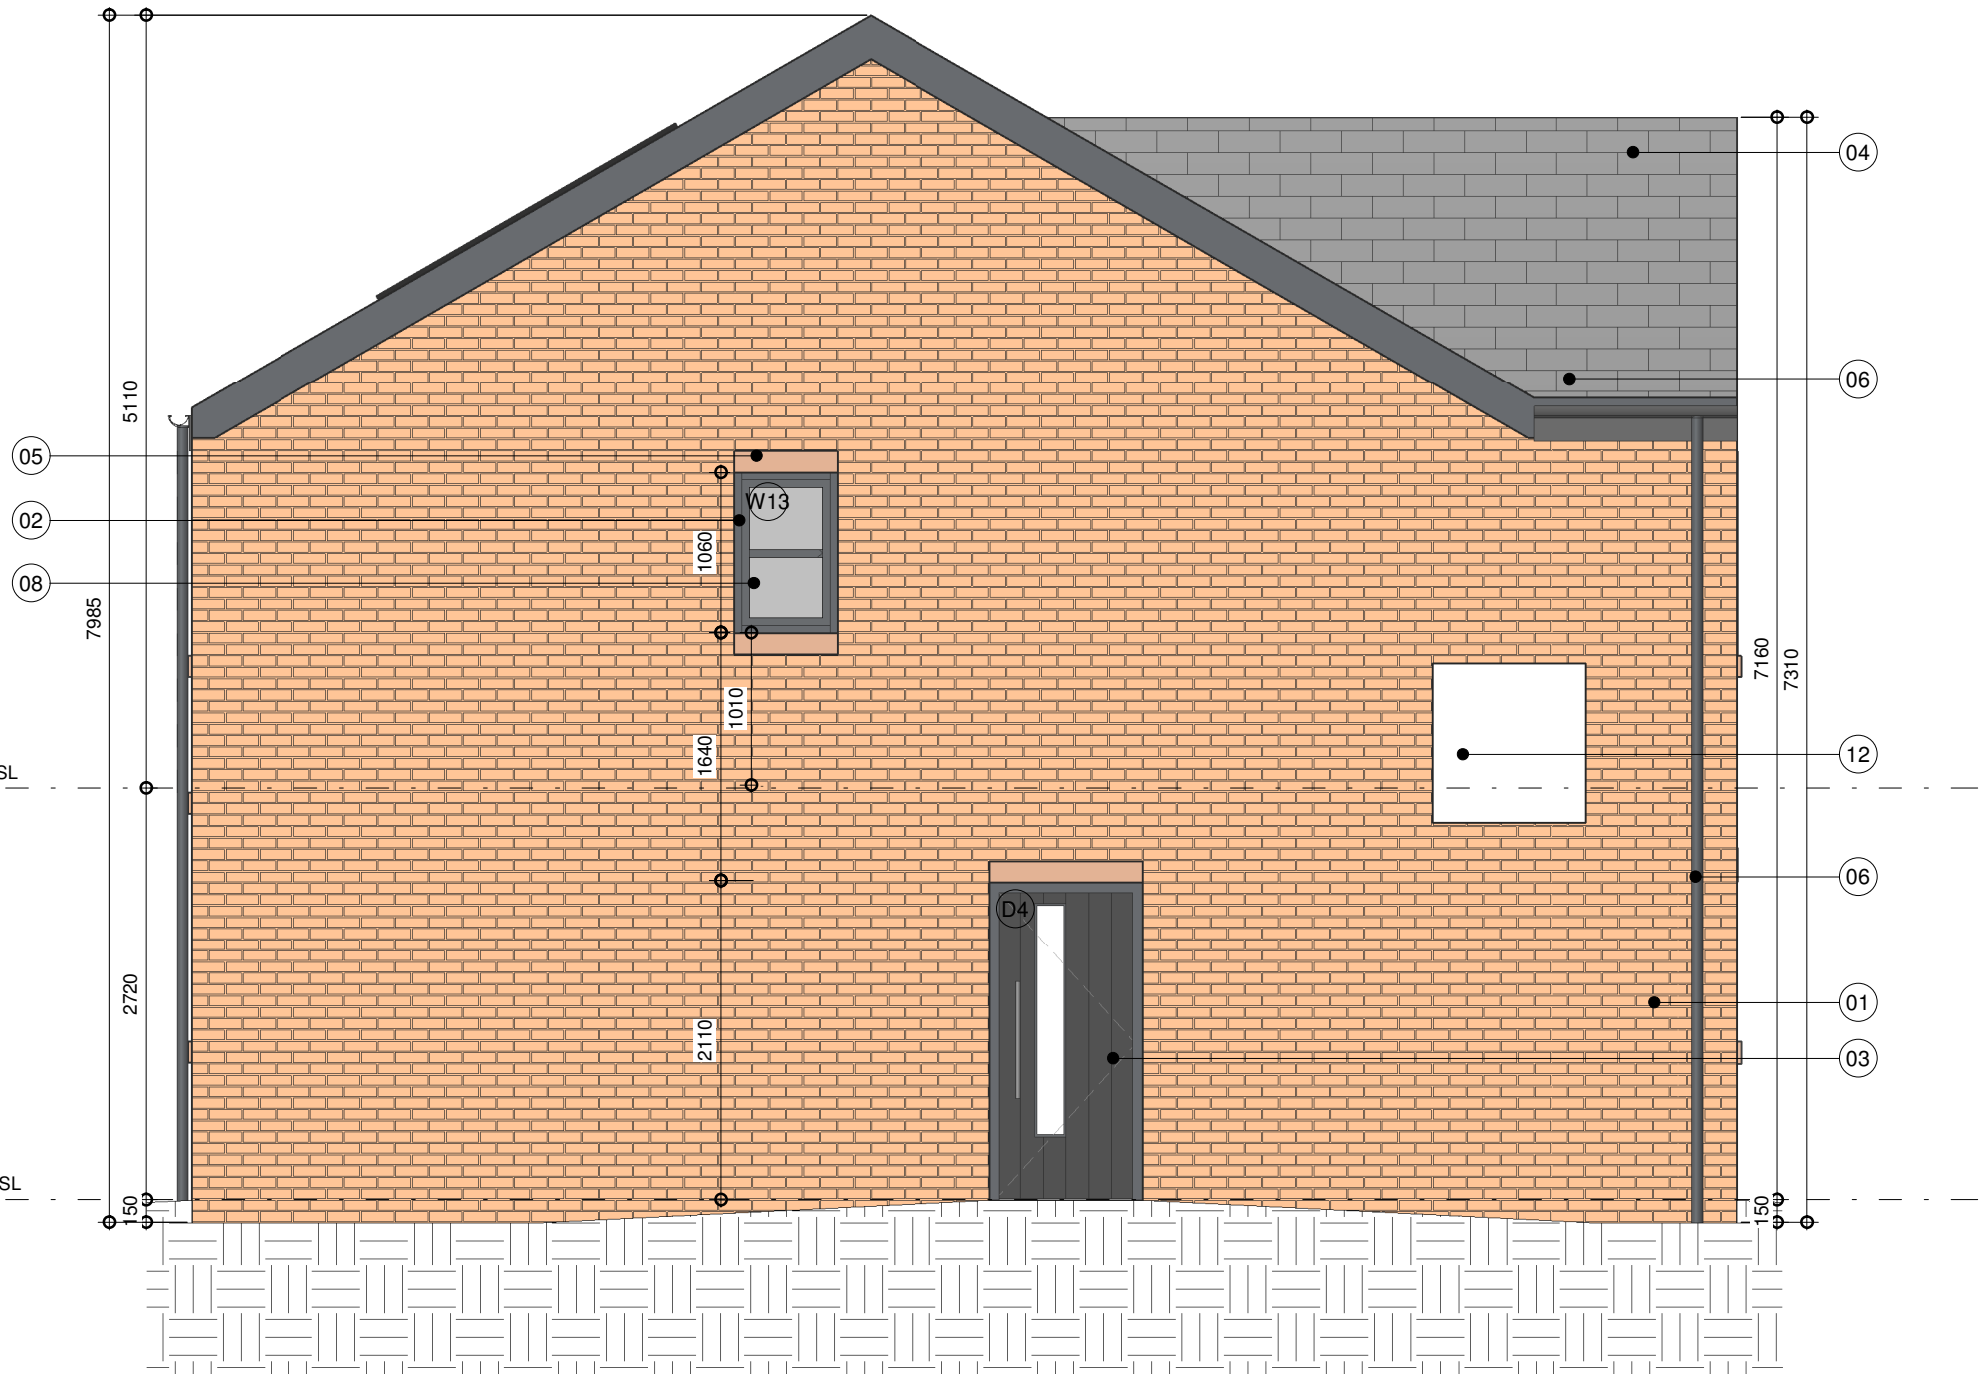

Left Side Elevation Plot 07
Scale: 1 : 50

Materials Key

- 01 Masonry Facing Brickwork (Dark Red Brick)
- 02 Black Aluminium Window (RAL 9005)
- 03 Black Front Entrance Door (RAL 9005)
- 04 Concrete Interlocking Roof Tiles
- 05 Stone Header & Cill
- 06 Black Fascias & Rainwater Goods
- 07 Black Entrance Atrium (RAL 9005)
- 08 Obscure Glazed Window
- 09 Black Garage Door
- 10 Glass Balustrade
- 11 Solar Panels
- 12 Air Source Heat Pump

THIS DRAWING MUST BE READ IN CONJUNCTION WITH THE FOLLOWING SERIES

- | | |
|-----------------------------|----------------------------|
| 00 EXISTING SITE | 19 INTERNAL DETAILS |
| 01 EXISTING PLANS | 20 LIFT AND STAIRS |
| 02 EXISTING ELEVATIONS | 21 ROOF DETAILS |
| 03 EXISTING SECTIONS | 22 WINDOW PACKAGE |
| 04 PLANNING DRAWINGS | 23 DOOR PACKAGE |
| 05 PROPOSED SITE | 24 METAL WORK |
| 06 PROPOSED PLANS | 25 FACADES |
| 07 PROPOSED ELEVATIONS | 26 EXTERNALS PACKAGE |
| 08 PROPOSED SECTIONS | 27 BATHROOM PACKAGE |
| 09 DEMOLITION | 28 KITCHEN PACKAGE |
| 10 CONSTRUCTION NOTES | 29 PATTERESSING |
| 11 FIRE STRATEGY | 30 ELECTRICAL & MECHANICAL |
| 12 SETTING OUT | 31 REFLECTED CEILING PLANS |
| 13 APARTMENT SETTING OUT | 32 FINISHES & WAYFINDING |
| 14 WALL AND PARTITION TYPES | 33 LEGAL |
| 15 FLOOR AND ROOF TYPES | 34 AS BUILT |
| 16 GROUND WORKS DETAIL | |
| 17 SUPERSTRUCTURE DETAILS | |
| 18 MASONRY | |

CODA
Bespoke



CODA Studios Ltd. 18 Lloyd House, Lloyd St, Manchester, M2 5WA.
T: 0161 660 2542 E: information@codastudios.co.uk

Client PIC Homes			
Project Dobfield Road			
Drawn YK	Checked TH	Date 03/04/26	Scale @ A1 1 : 50

Title
Elevations - HT01 (Plot 07)

Suitability Code Purpose for issue
Coordination

Drawing No
3220 - CDA - 01 - XX - DR - A - 0707

Project	Originator	Volume	Level	Type	Role	Number	Revision
---------	------------	--------	-------	------	------	--------	----------