


Revision	Date	Drawn	Checked
A	ASHP Relocated to Suit Location on Site	04/02/26	YK TH




Front Elevation Plot 02
Scale: 1 : 50



Rear Elevation Plot 02
Scale: 1 : 50

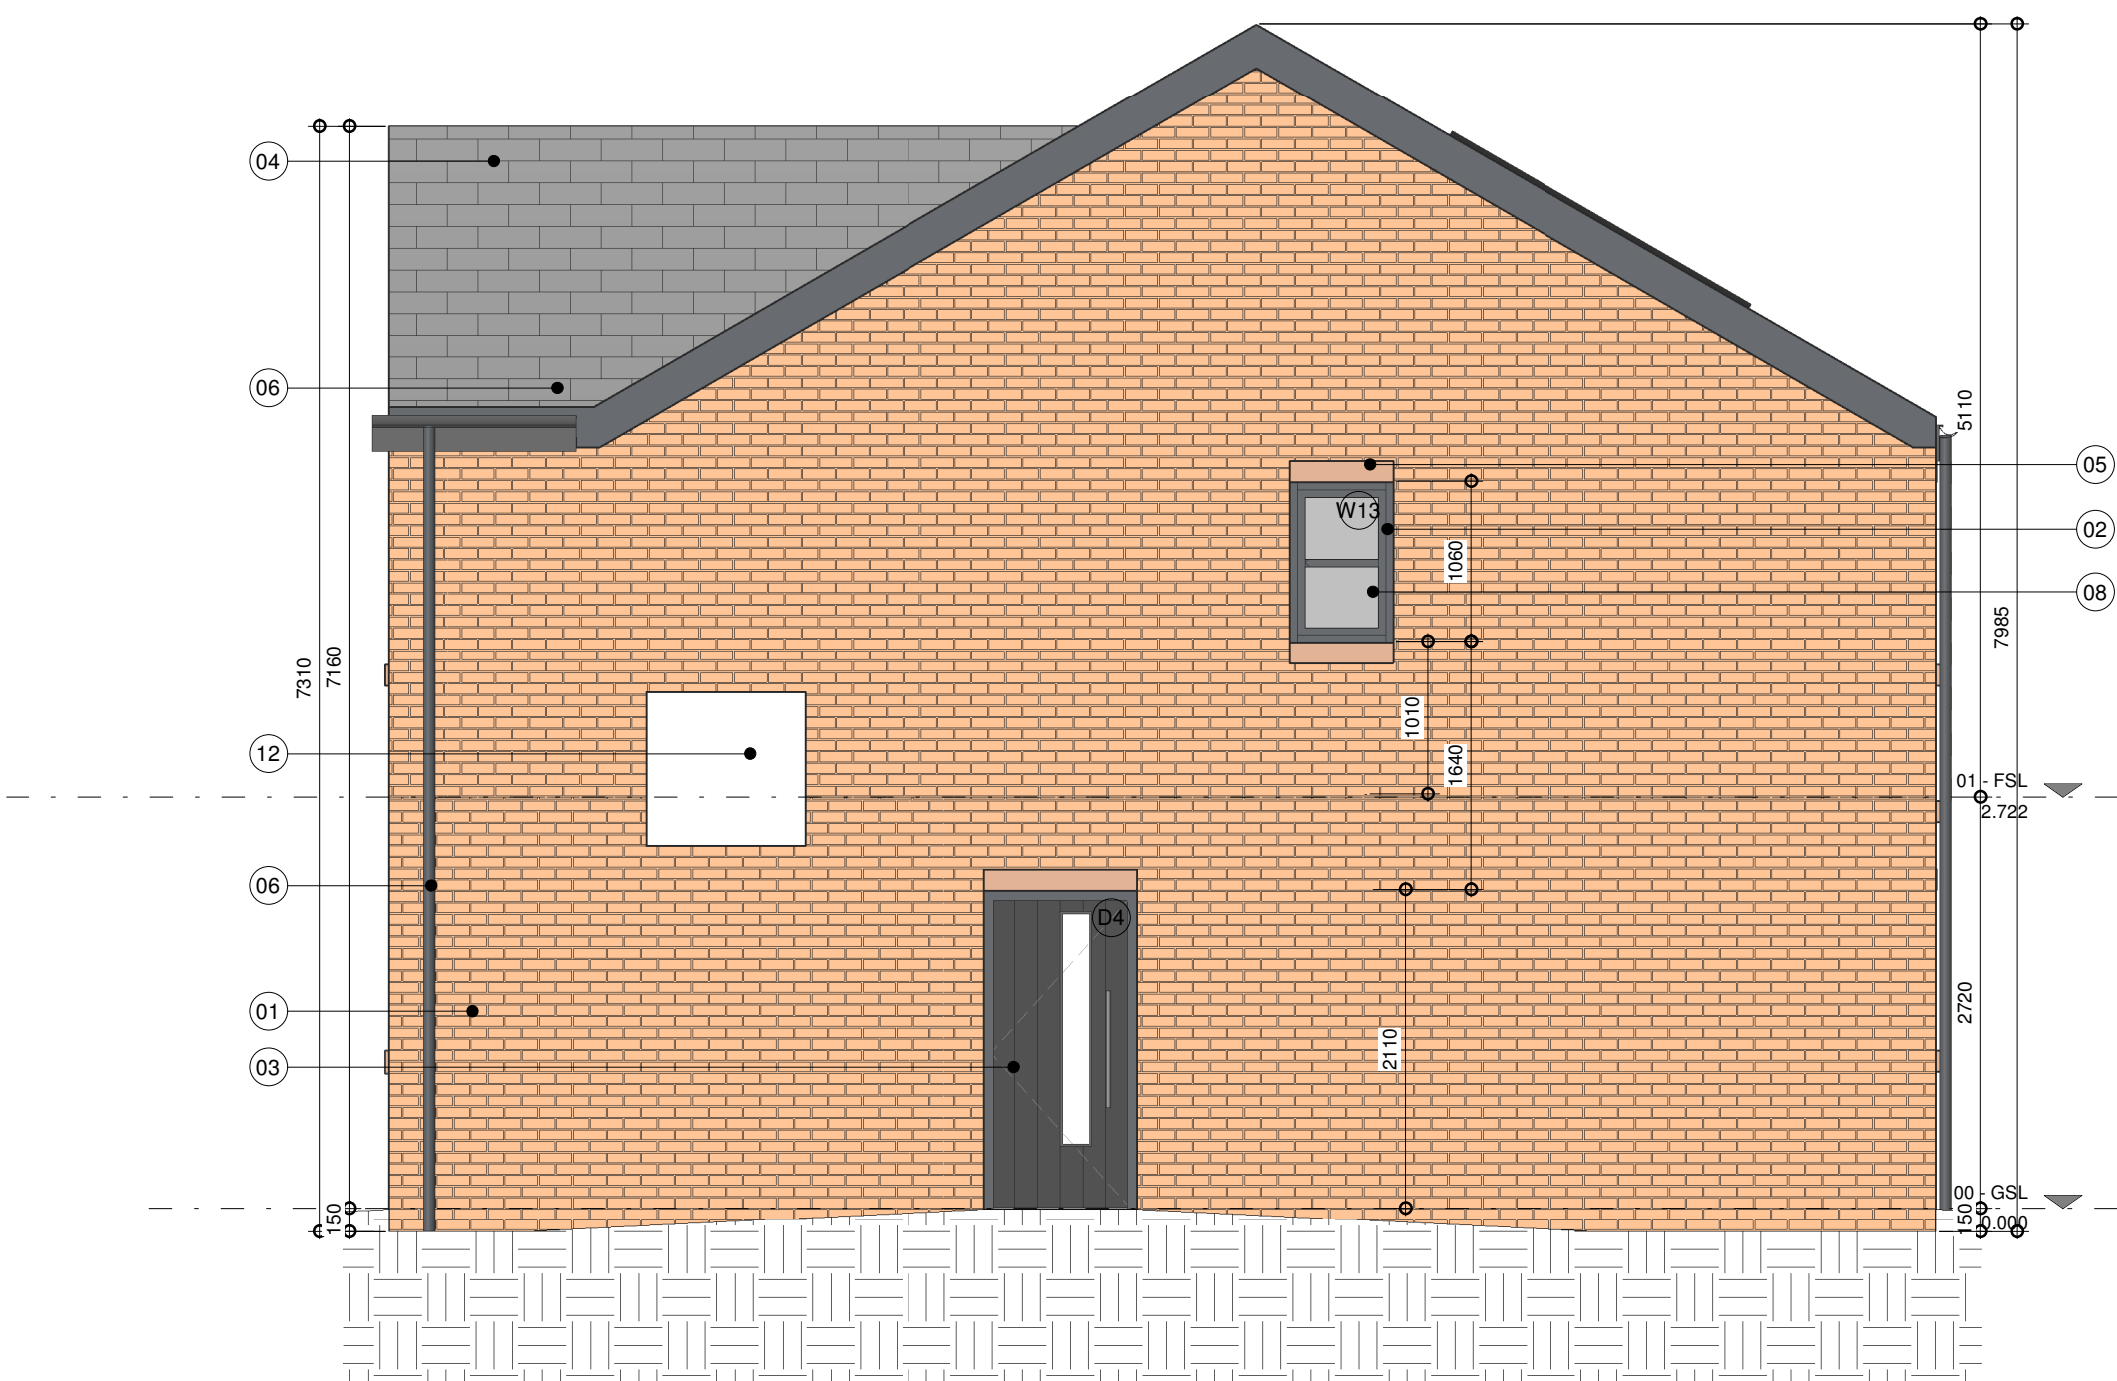

Left Side Elevation Plot 02
Scale: 1 : 50

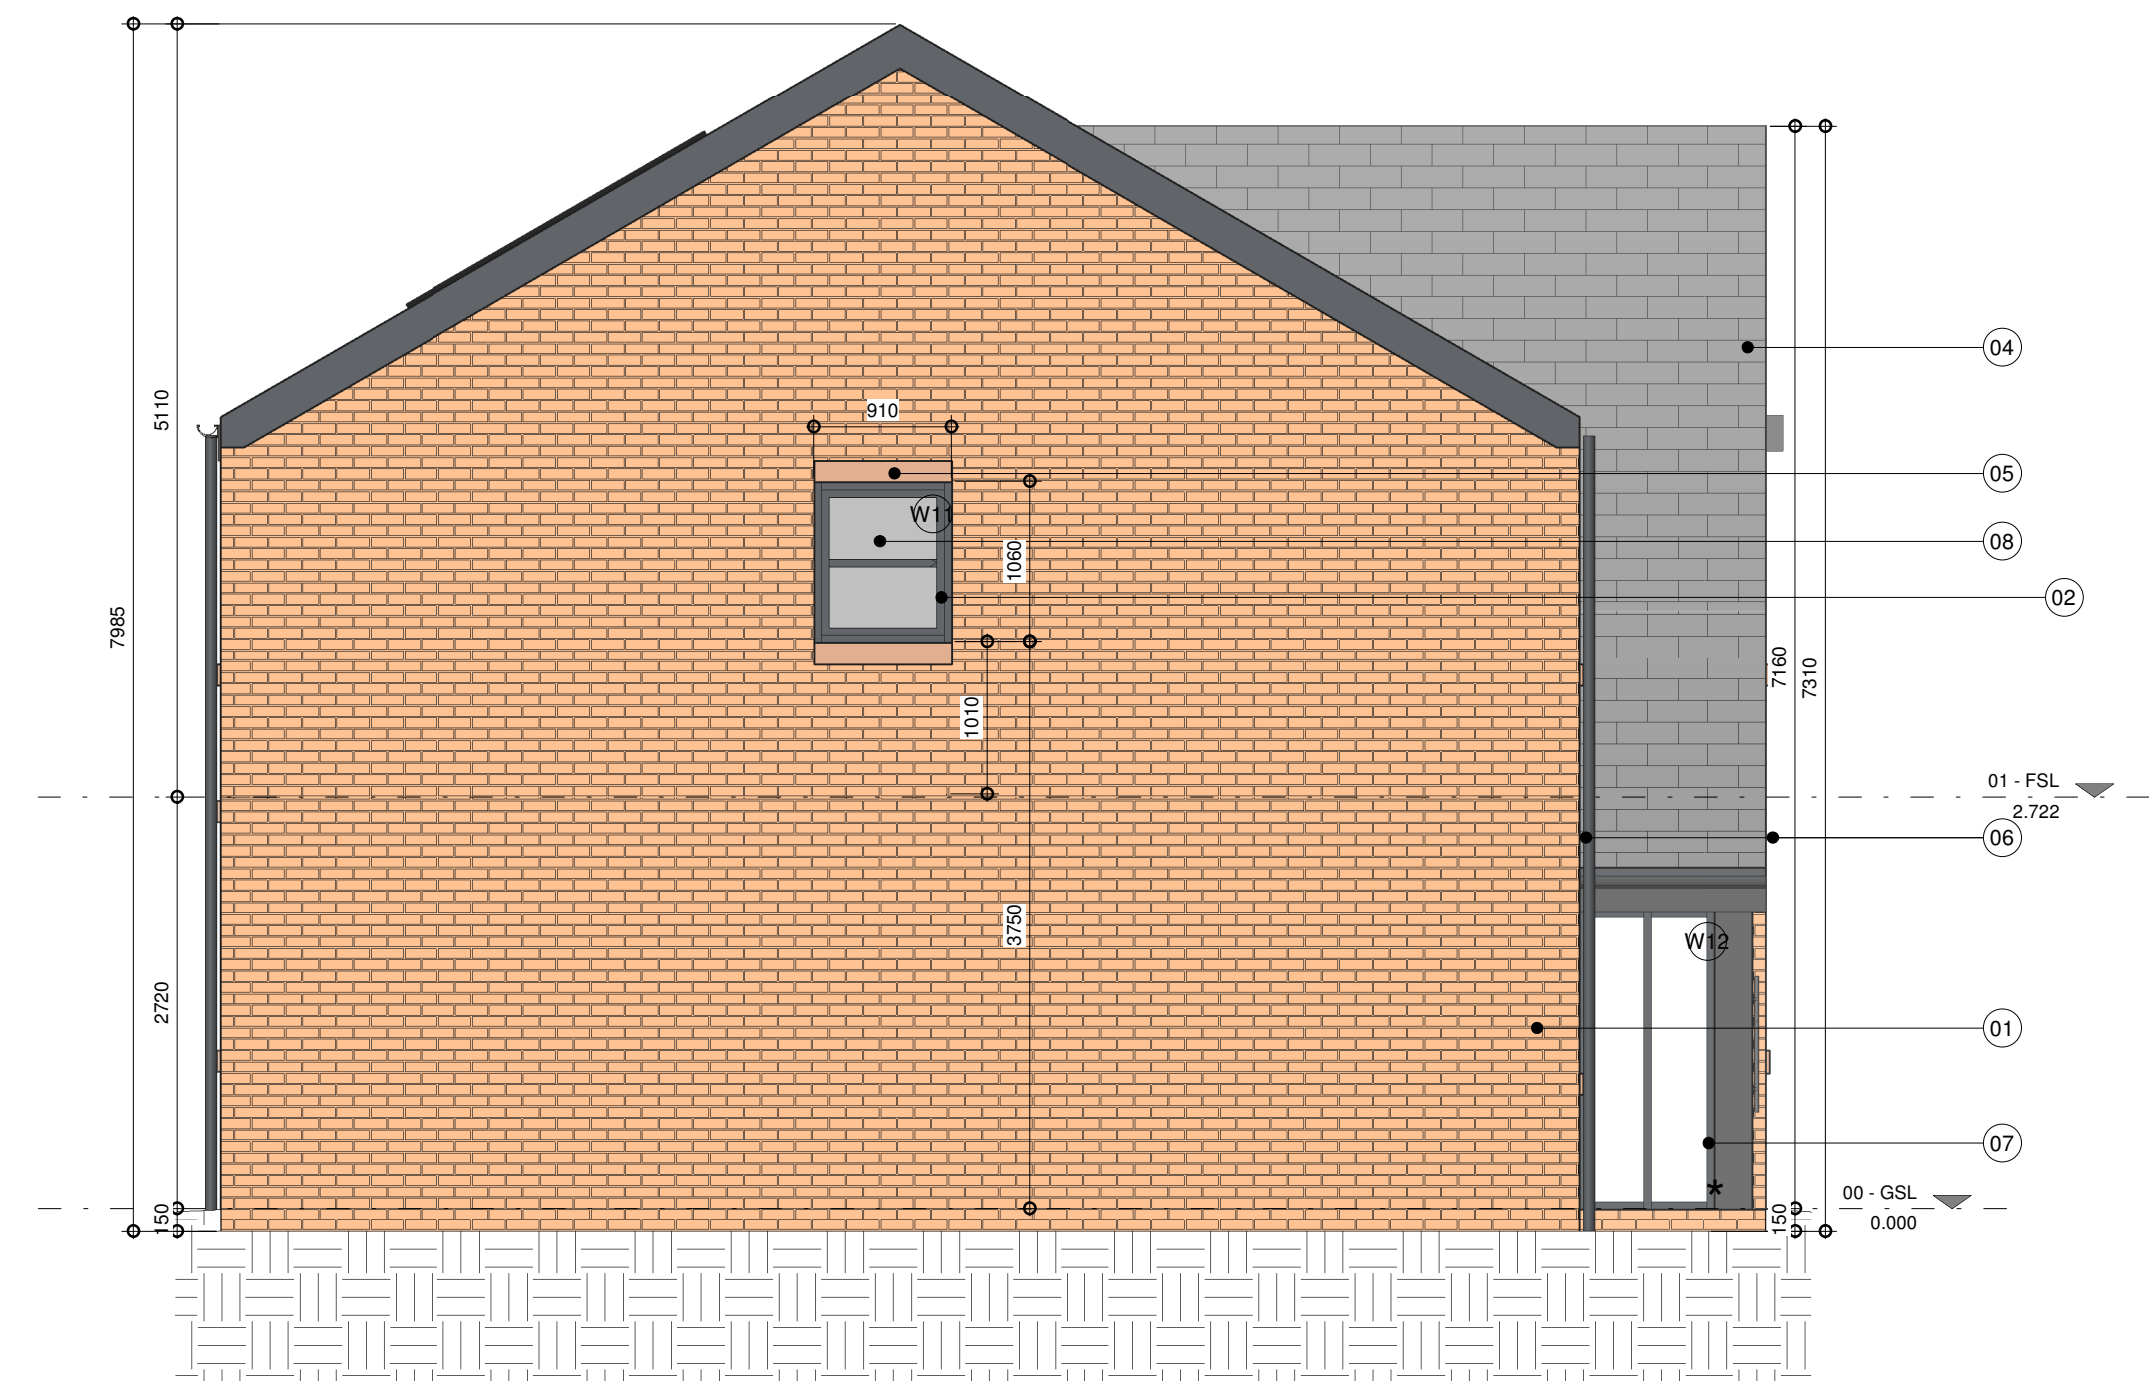

Right Side Elevation Plot 02
Scale: 1 : 50

Materials Key

- 01 Masonry Facing Brickwork (Dark Red Brick)
- 02 Black Aluminium Window (RAL 9005)
- 03 Black Front Entrance Door (RAL 9005)
- 04 Concrete Interlocking Roof Tiles
- 05 Stone Header & Cill
- 06 Black Fascias & Rainwater Goods
- 07 Black Entrance Atrium (RAL 9005)
- 08 Obscure Glazed Window
- 09 Black Garage Door
- 10 Glass Balustrade
- 11 Solar Panels
- 12 Air Source Heat Pump

THIS DRAWING MUST BE READ IN CONJUNCTION WITH THE FOLLOWING SERIES

- | | |
|-----------------------------|----------------------------|
| 00 EXISTING SITE | 19 INTERNAL DETAILS |
| 01 EXISTING PLANS | 20 LIFT AND STAIRS |
| 02 EXISTING ELEVATIONS | 21 ROOF DETAILS |
| 03 EXISTING SECTIONS | 22 WINDOW PACKAGE |
| 04 PLANNING DRAWINGS | 23 DOOR PACKAGE |
| 05 PROPOSED SITE | 24 METAL WORK |
| 06 PROPOSED PLANS | 25 FACADES |
| 07 PROPOSED ELEVATIONS | 26 EXTERNALS PACKAGE |
| 08 PROPOSED SECTIONS | 27 BATHROOM PACKAGE |
| 09 DEMOLITION | 28 KITCHEN PACKAGE |
| 10 CONSTRUCTION NOTES | 29 PATTERESSING |
| 11 FIRE STRATEGY | 30 ELECTRICAL & MECHANICAL |
| 12 SETTING OUT | 31 REFLECTED CEILING PLANS |
| 13 APARTMENT SETTING OUT | 32 FINISHES & WAYFINDING |
| 14 WALL AND PARTITION TYPES | 33 LEGAL |
| 15 FLOOR AND ROOF TYPES | 34 AS BUILT |
| 16 GROUND WORKS DETAIL | |
| 17 SUPERSTRUCTURE DETAILS | |
| 18 MASONRY | |

CODA
Bespoke

CODA Studios Ltd. 18 Lloyd House, Lloyd St, Manchester, M2 5WA.
T: 0161 660 2542 E: information@codastudios.co.uk

Client			
PIC Homes			
Project			
Dobfield Road			
Drawn	Checked	Date	Scale @ A1
YK	TH	03/04/26	1 : 50
Title			
Elevations - HT 01 (Plot 02)			
Suitability Code	Purpose for issue		
	Coordination		
Drawing No			
3220 - CDA - 02 - XX - DR - A - 0702	A		
Project	Originator	Volume	Level
Type	Role	Number	Revision