


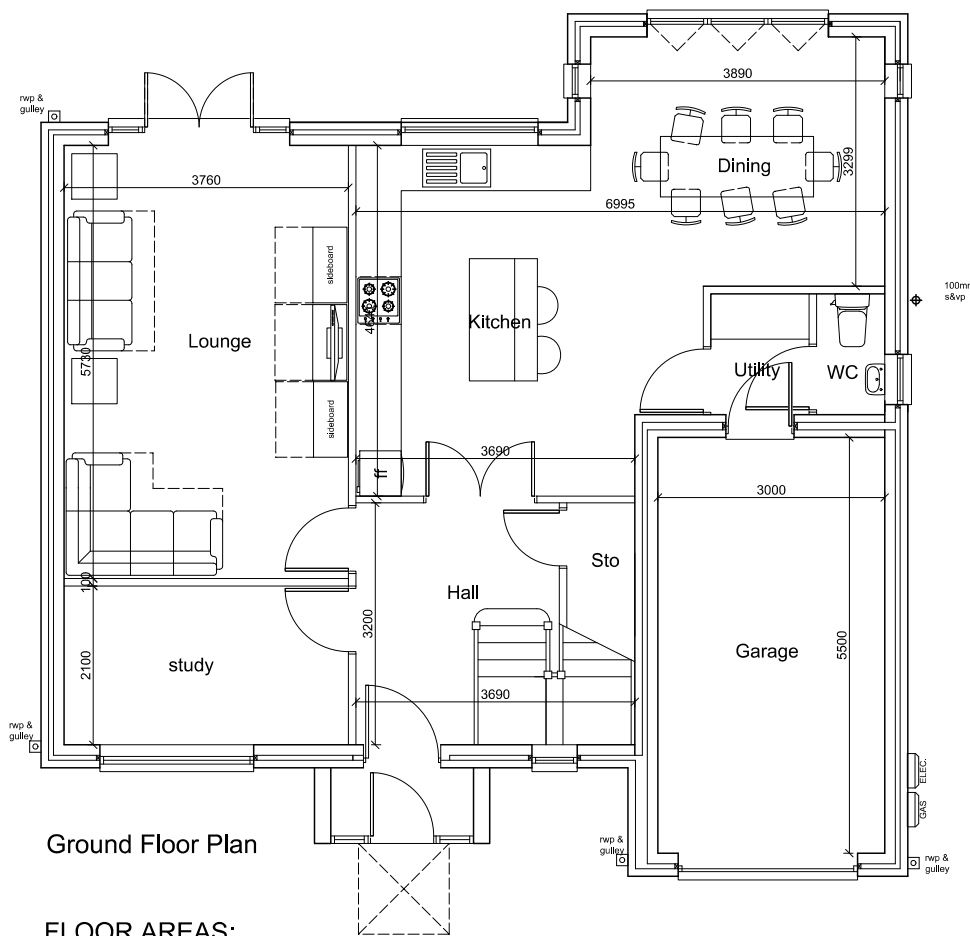


Ground Floor Plan

FLOOR AREAS:

Ground Floor = 831.0 sq.ft.
First Floor = 972.0 sq.ft

Total = 1,800 sq/ft (excl Garage)

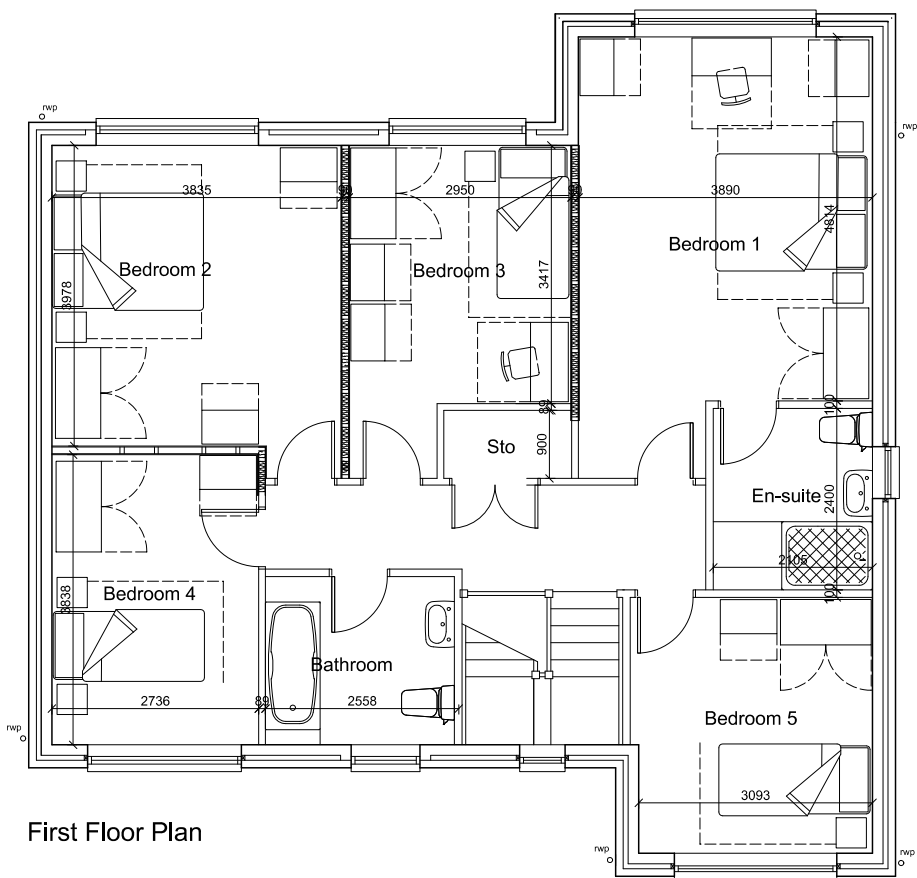

First Floor Plan

B	28/01/21	HOUSE TYPE B RE-DESIGNED	GG	--
A	25/11/19	WINDOW REMOVED OFF FIRST FLOOR SIDE ELEVATION	YQ	GG
REV	DATE	AMENDMENT	BY	CHKD

HNAarchitects
Architecture | Planning | Design

PROJECT:	LAND AT DOBFIELD HOUSE, ROCHDALE				
CLIENT:	Mr Bullock				
DRAWING:	House type B - Plans				
DRAWN BY:	YQ	CHECKED BY:	GG	DATE: 07/08/19	SCALE: 1:100 @ A2
STATUS:	PLANNING			DRAWING No: 1285/101	REVISION: B

