


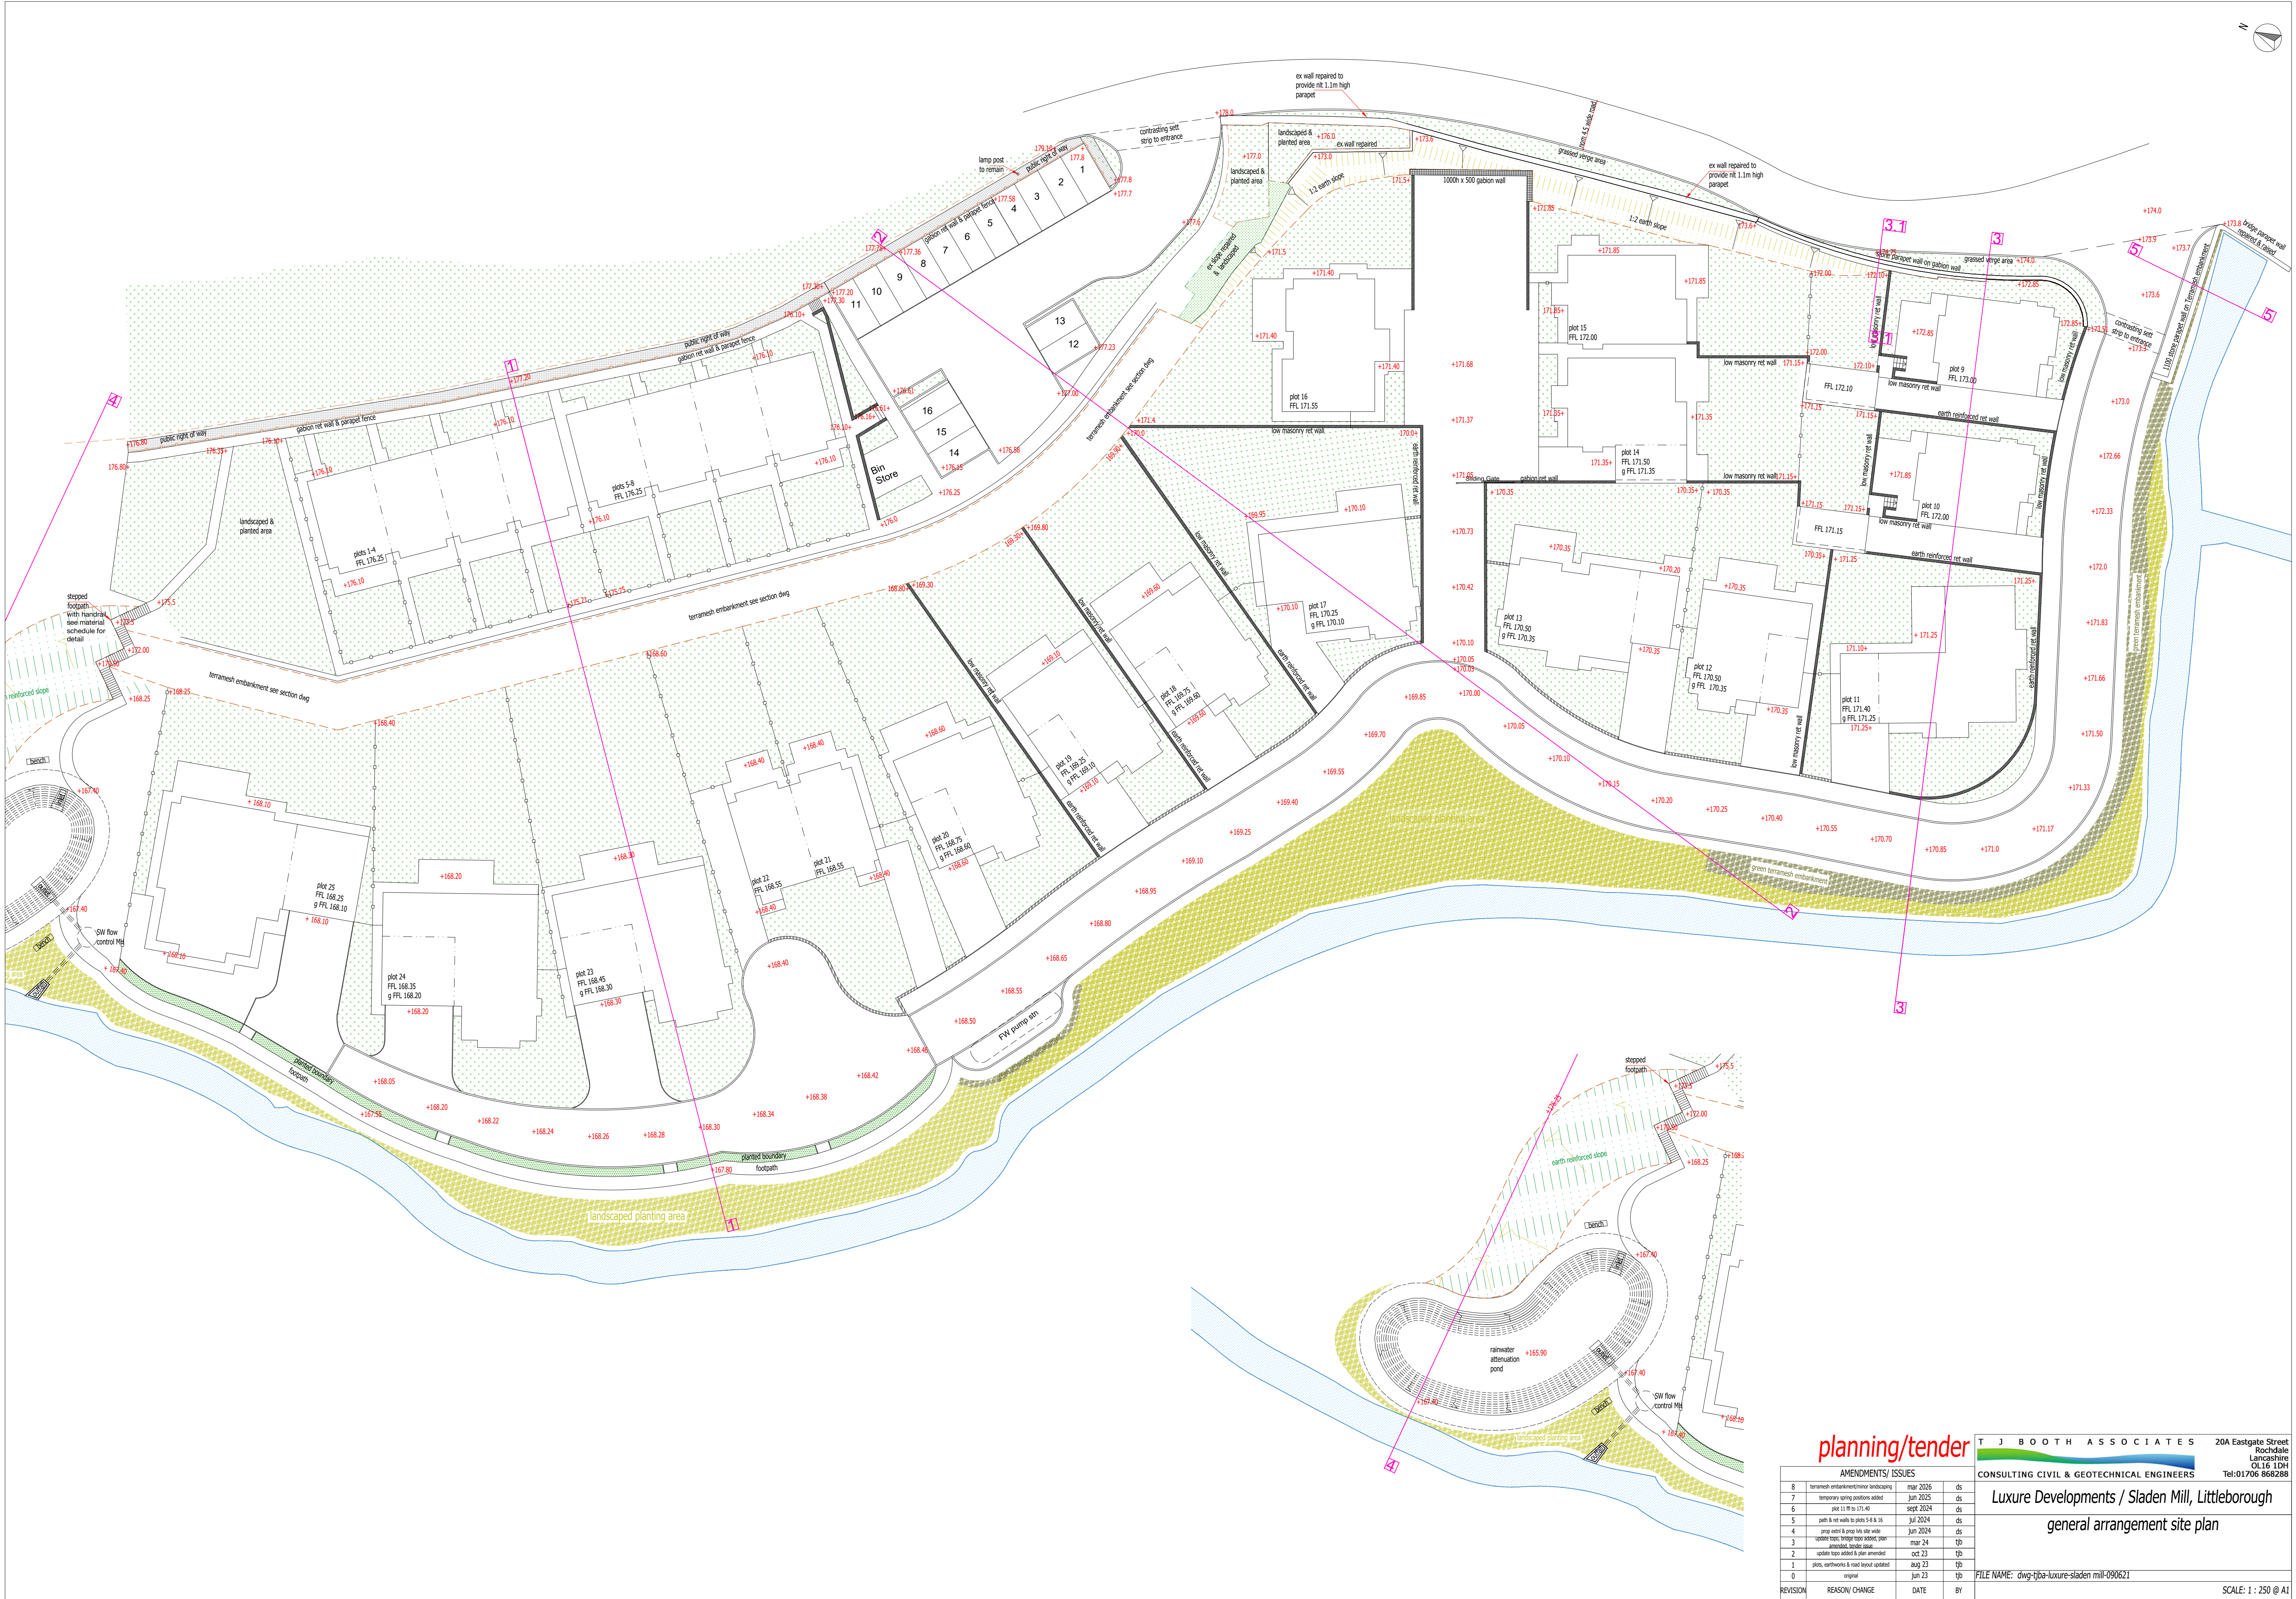

planning/tender

T J BOOTH ASSOCIATES

20A Eastgate Street

Rochdale

Lancashire

OL16 1DH

Tel:01706 866288

AMENDMENTS/ ISSUES

CONSULTING CIVIL & GEOTECHNICAL ENGINEERS

8

terracesh embankment/minor landscaping

mar 2026

ds

7

temporary spring positions added

jun 2025

ds

6

plot 11 ft to 171.40

sept 2024

ds

5

path & ret walls to plots 5-8 & 16

jul 2024

ds

4

prop added & prop hls site wide

jun 2024

ds

3

update topic & update topic notes; plan amended, tender issue

mar 24

tp

2

update topic added & plan amended

oct 23

tp

1

plots, earthworks & road layout updated

aug 23

tp

0

original

jun 23

tp

Luxure Developments / Sladen Mill, Littleborough

general arrangement site plan

FILE NAME: dwg-tjba-luxure-sladen mill-090621

SCALE: 1 : 250 @ A1