


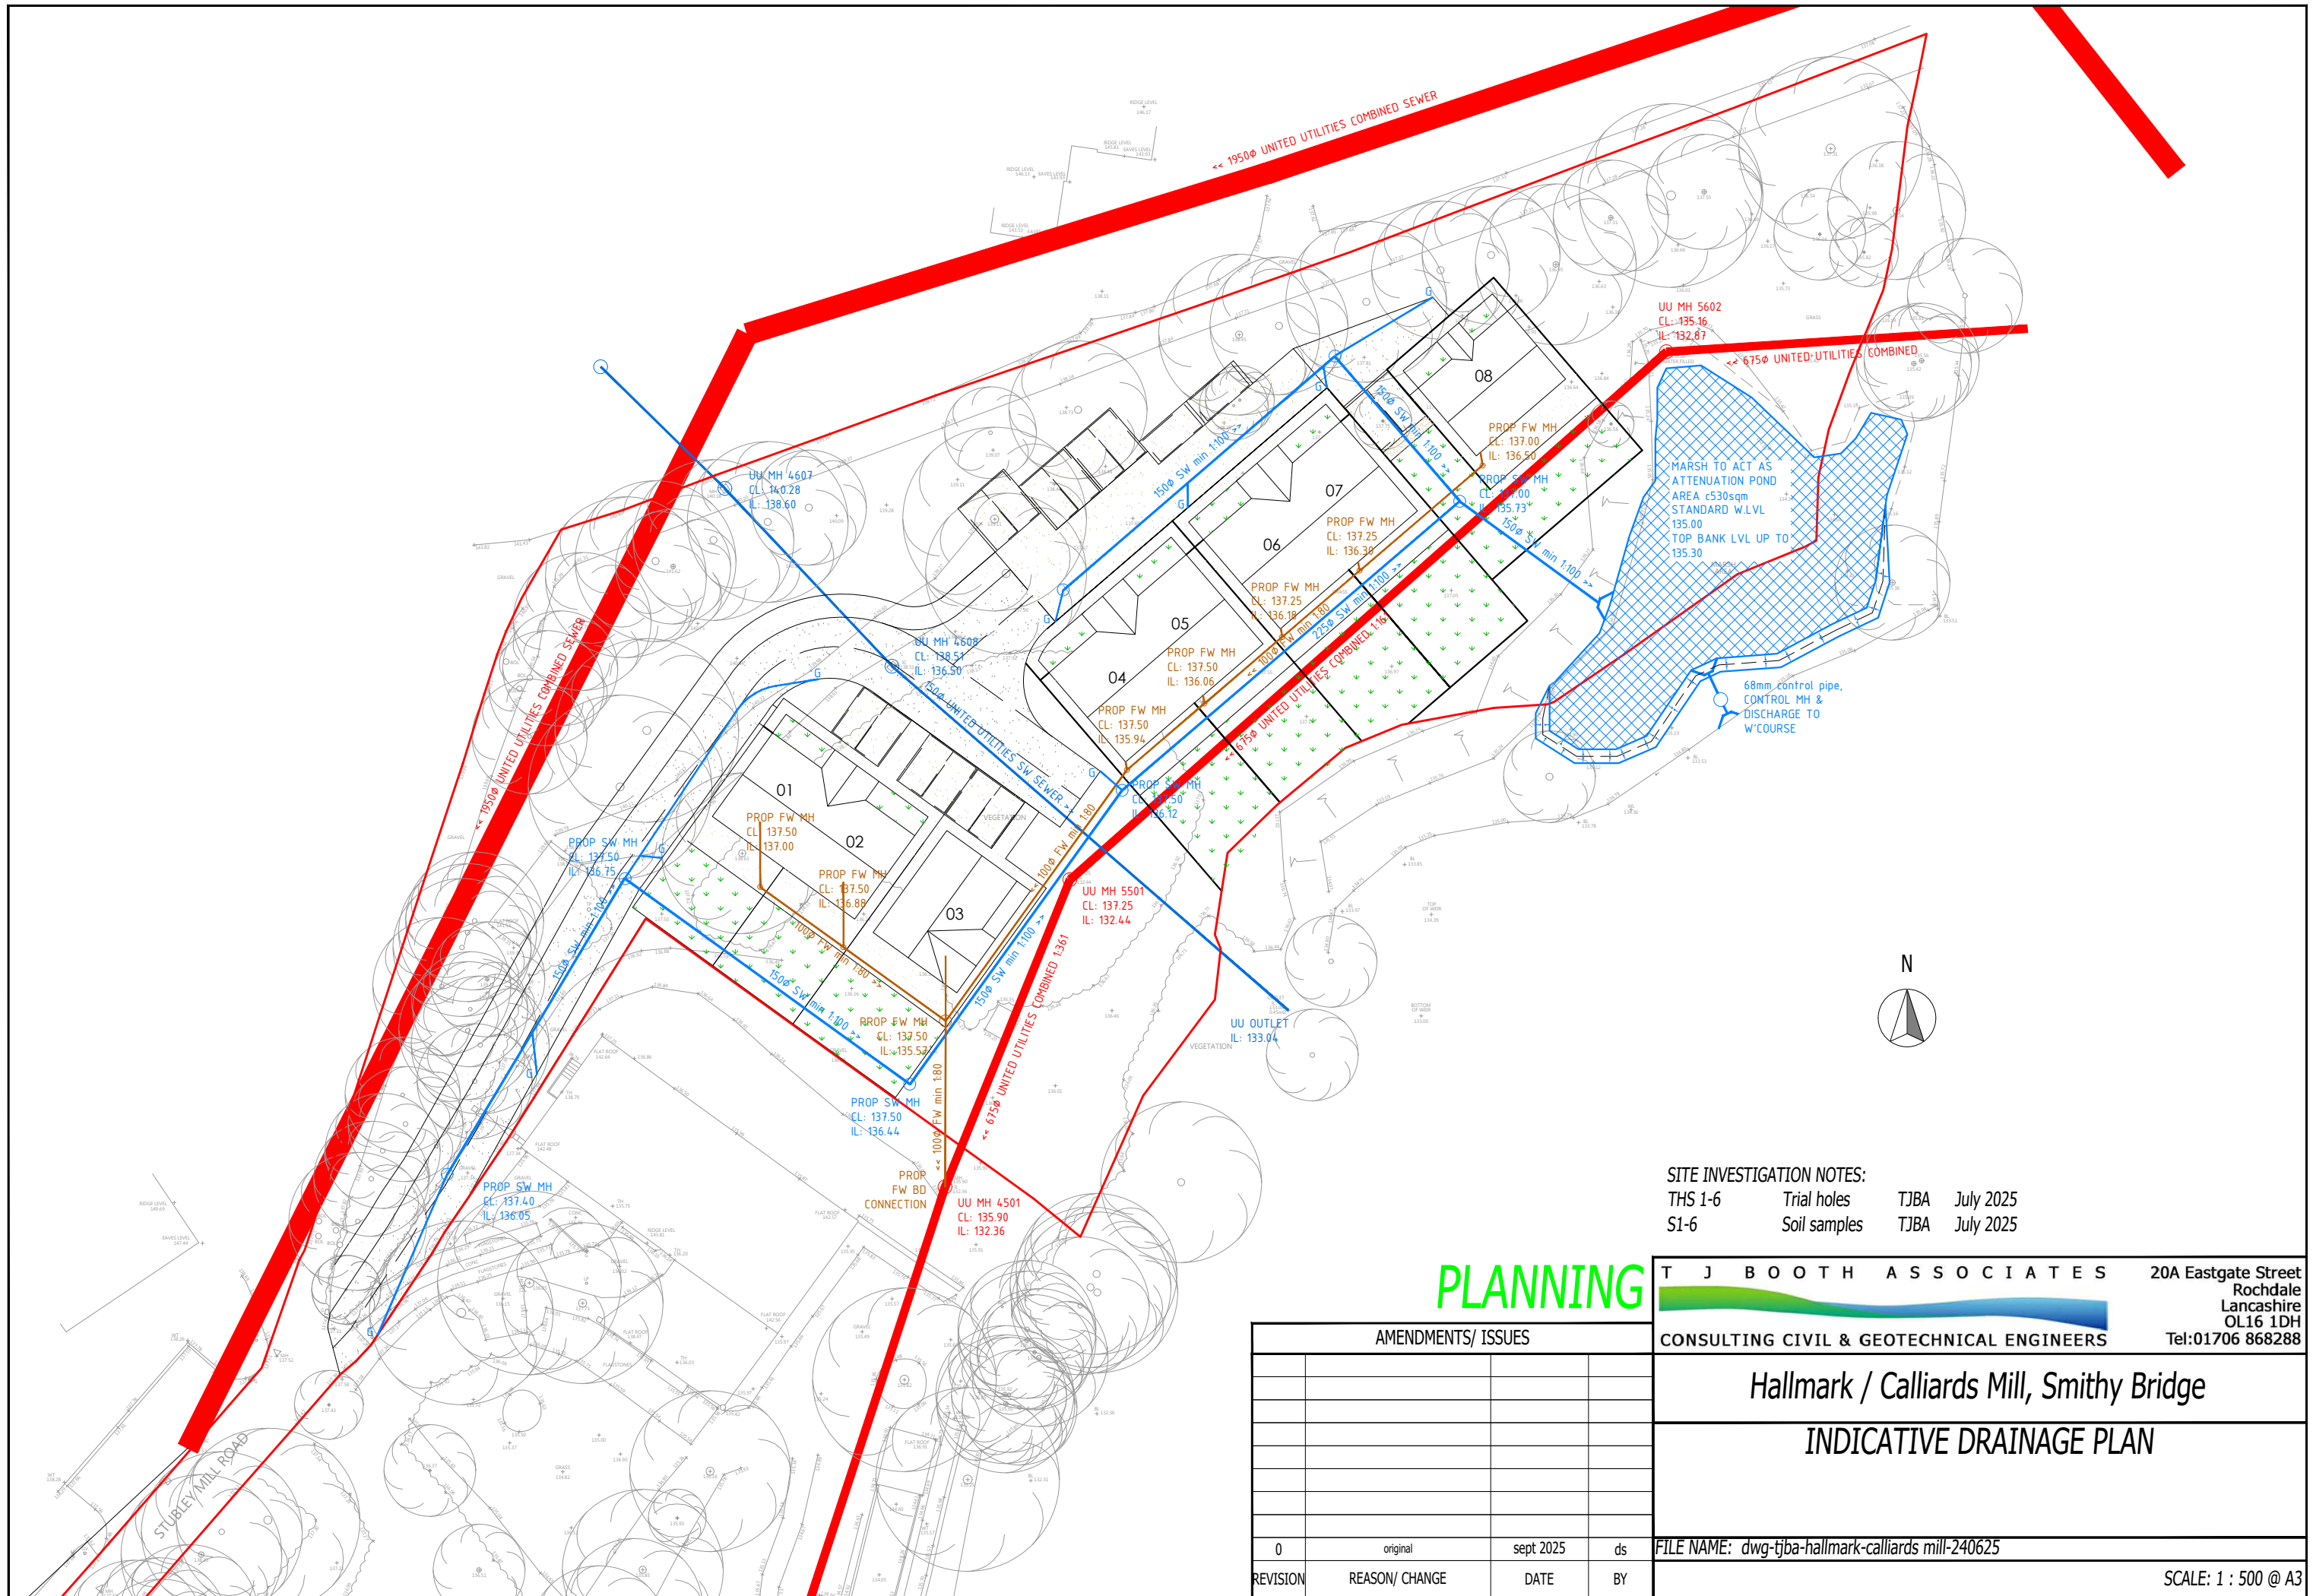

SITE INVESTIGATION NOTES:
THS 1-6 Trial holes TJBA July 2025
S1-6 Soil samples TJBA July 2025

PLANNING

T J BOOTH ASSOCIATES

20A Eastgate Street
Rochdale
Lancashire
OL16 1DH
Tel:01706 868288

AMENDMENTS/ ISSUES			
0	original	sept 2025	ds
REVISION	REASON/ CHANGE	DATE	BY

Hallmark / Calliards Mill, Smithy Bridge

INDICATIVE DRAINAGE PLAN

FILE NAME: dwg-tjba-hallmark-calliards mill-240625

SCALE: 1 : 500 @ A3