


The Ox Public House
Littleborough
SKETCH PROPOSAL

accommodation schedule

flat	floor area [sq.m]	type	notes
1	60.5	1B2P	
2	49.2	1B1P	
3	48.5	1B1P	
4	54.7	1B2P	

aj cocker associates
t. 01706 764 880
w. ajcockerassociates.co.uk

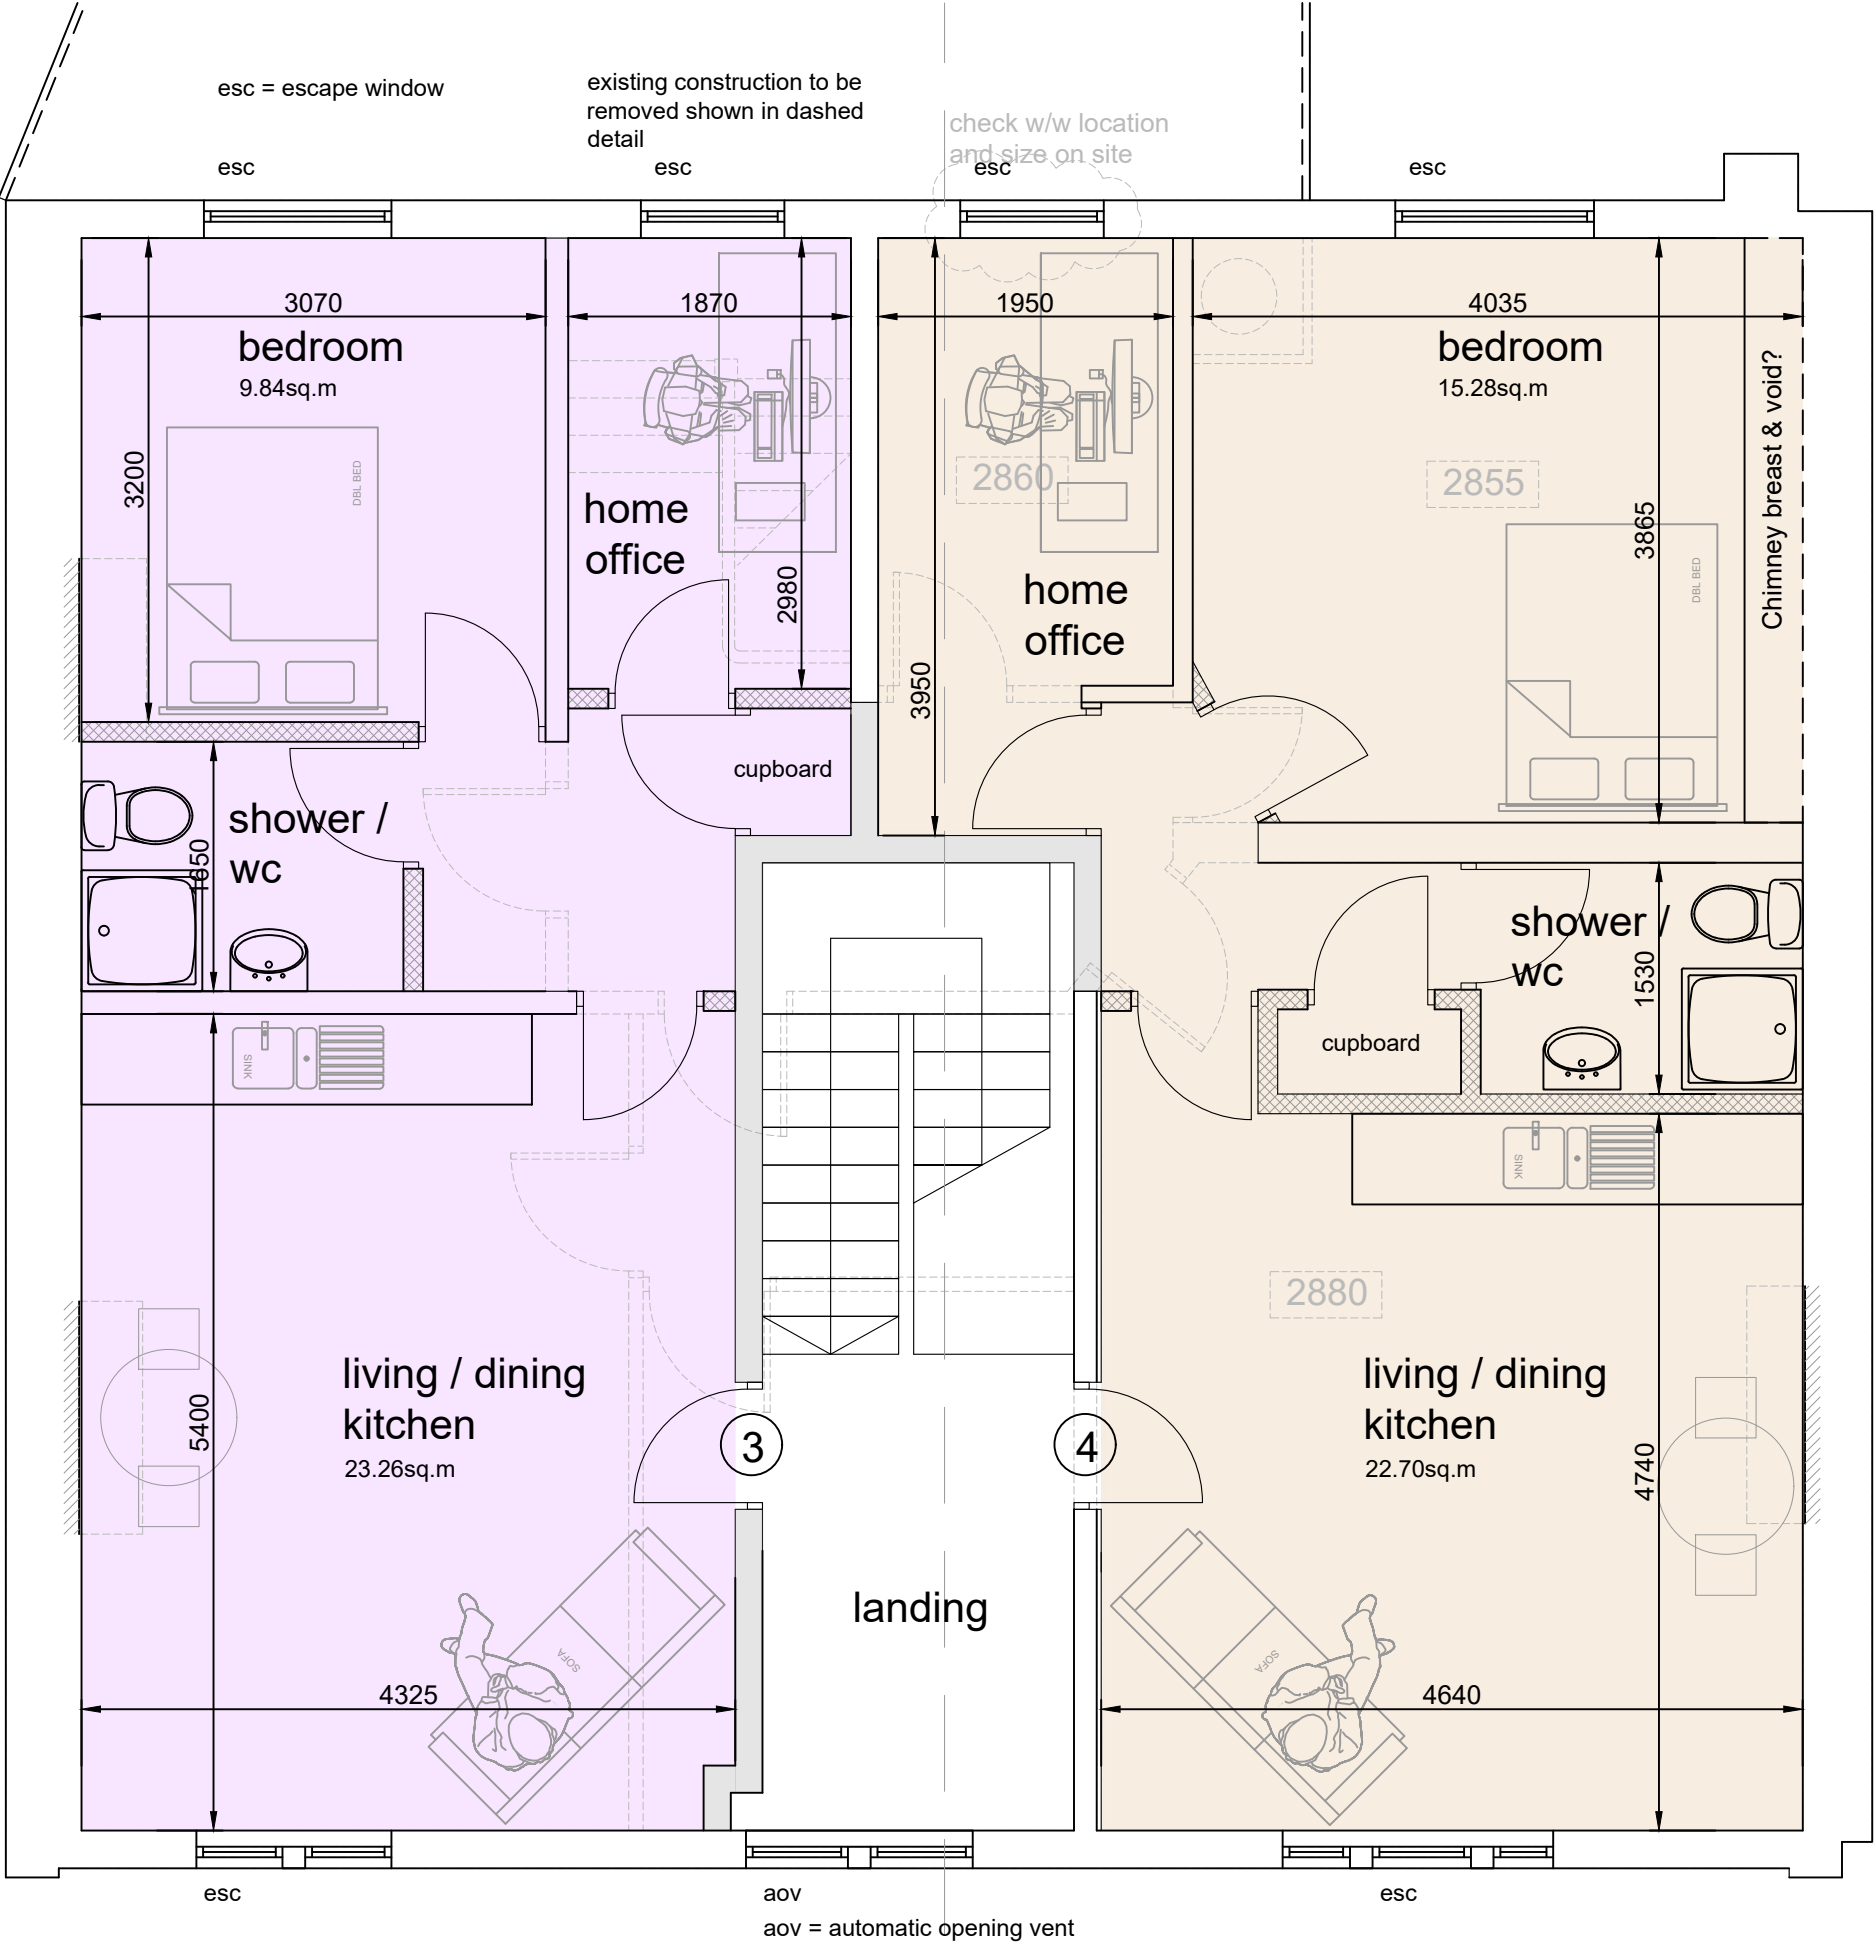

Proposed First Floor Plan
scale 1 - 50

date: February 2026
scale: as noted@A3
dwg. nr: K242-04