




EXISTING FRONT ELEVATION
scale 1 - 100


A ←




EXISTING REAR ELEVATION
scale 1 - 100

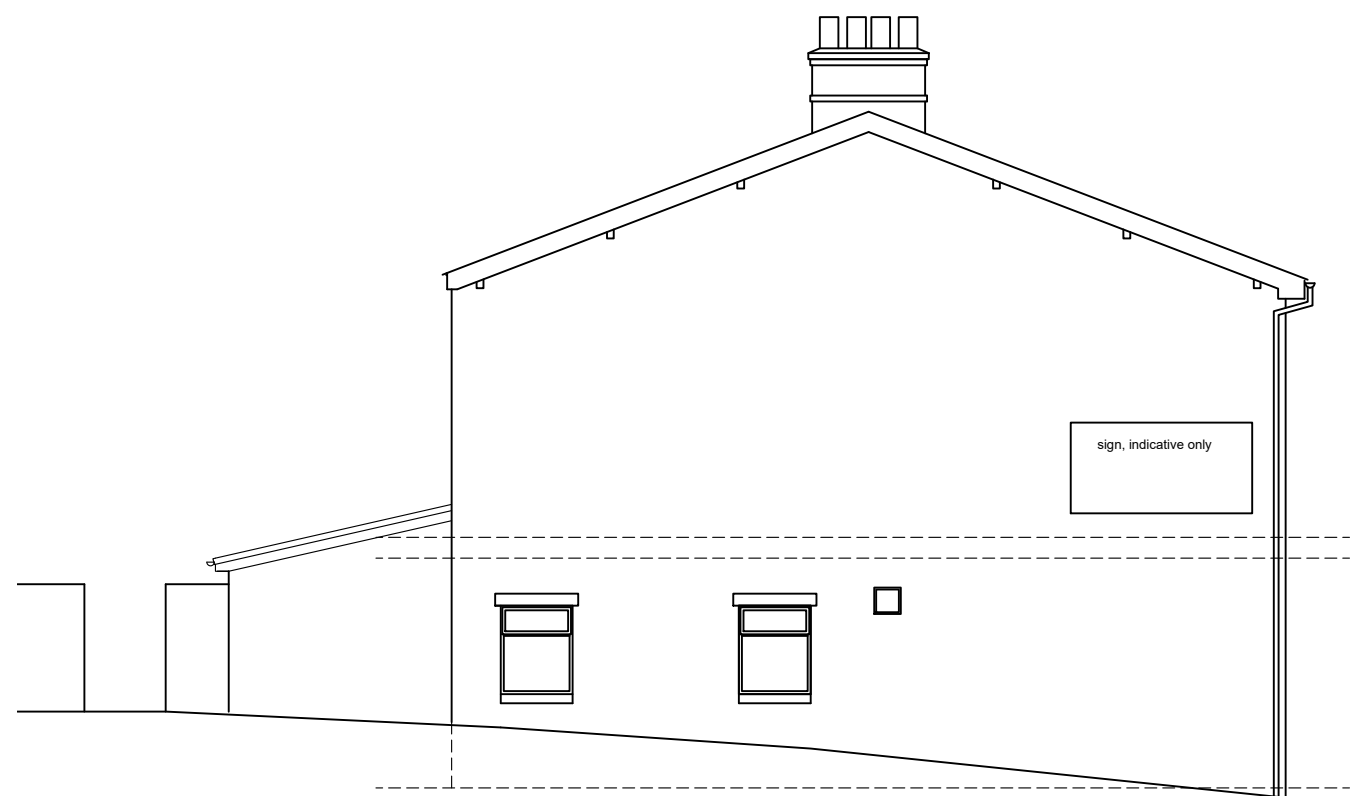

EXISTING GABLE ELEVATION
scale 1 - 100

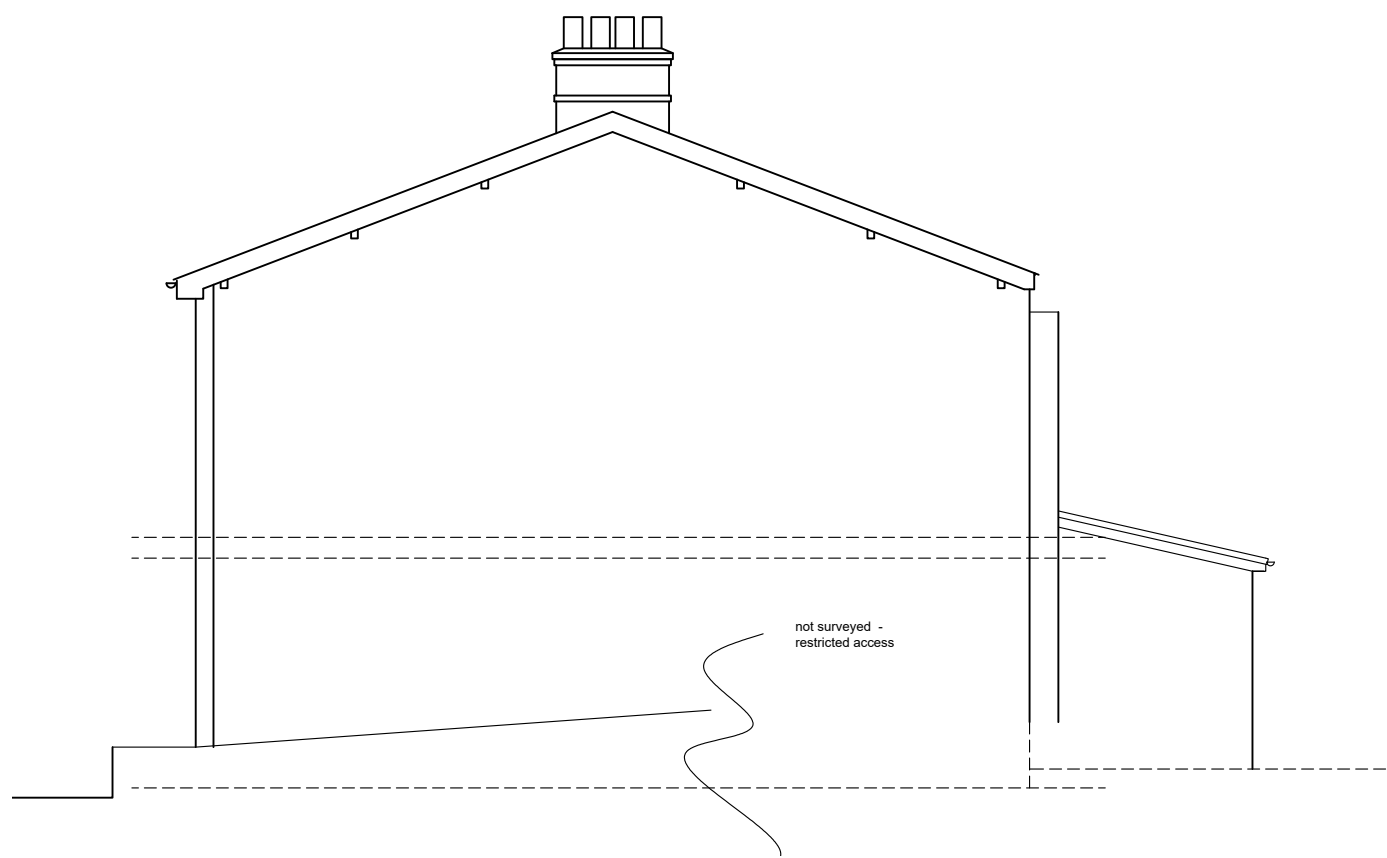


EXISTING GABLE ELEVATION
scale 1 - 100

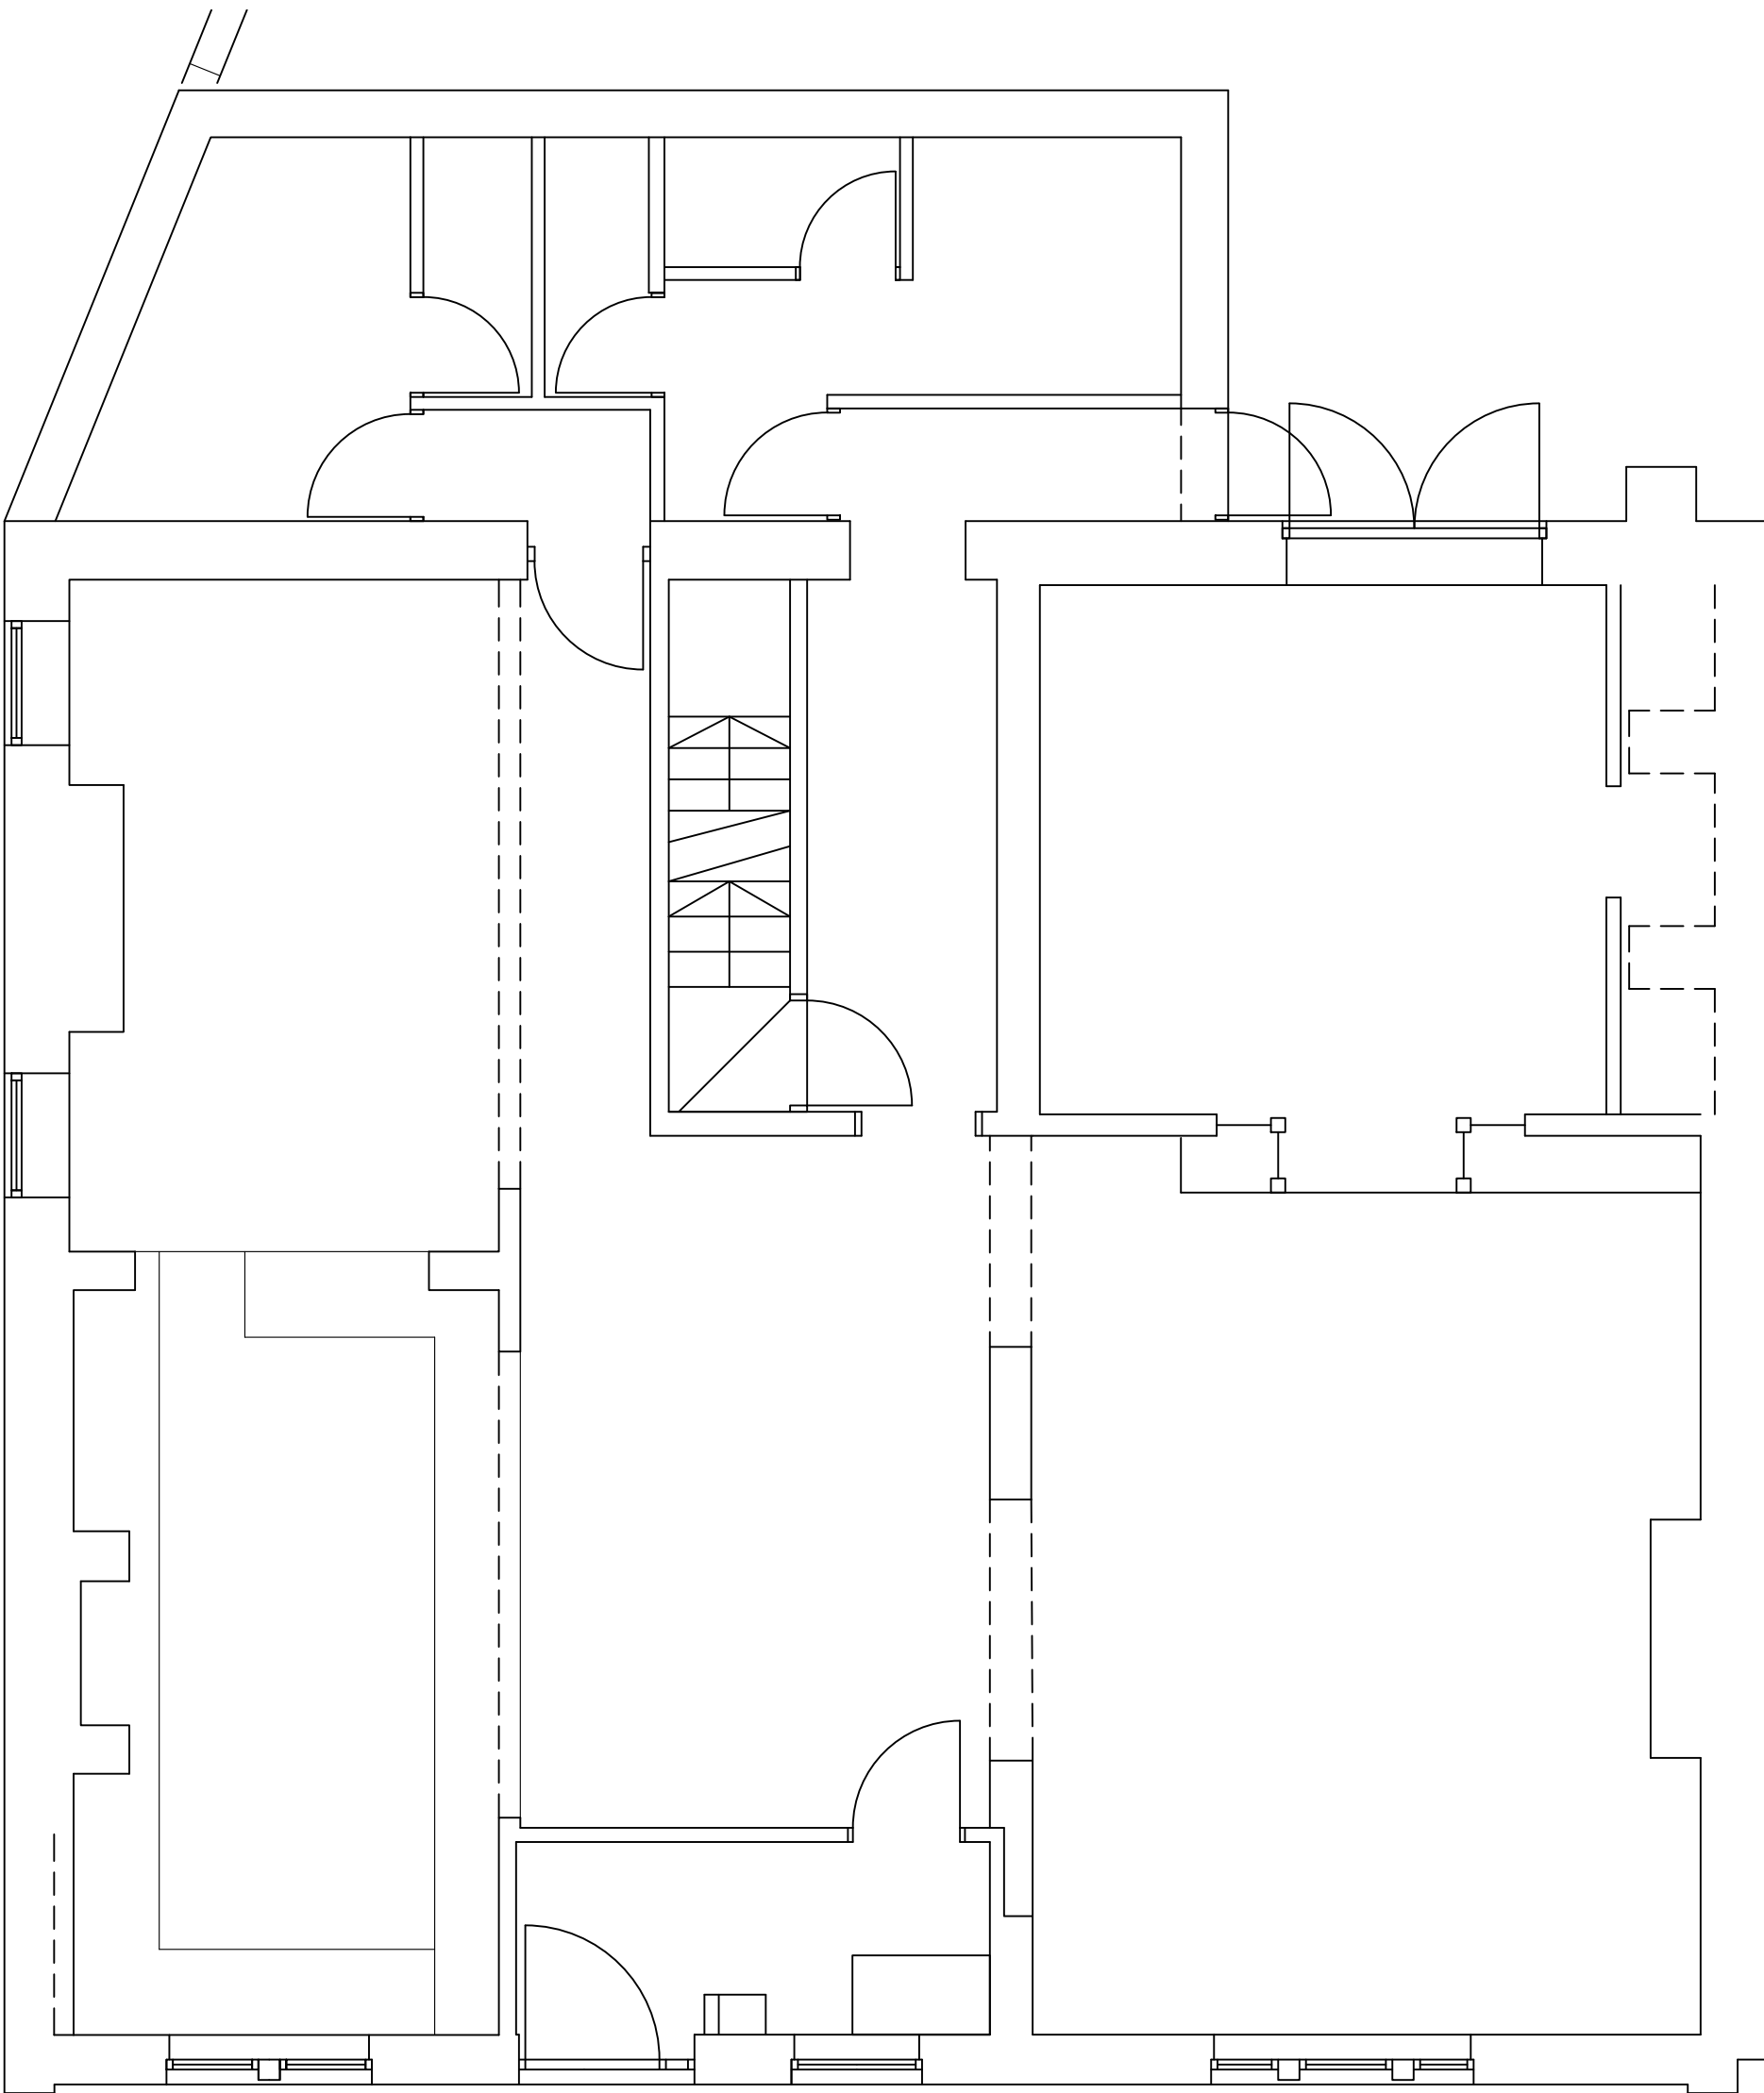


EXISTING GROUND FLOOR PLAN
scale 1 - 50

A ←

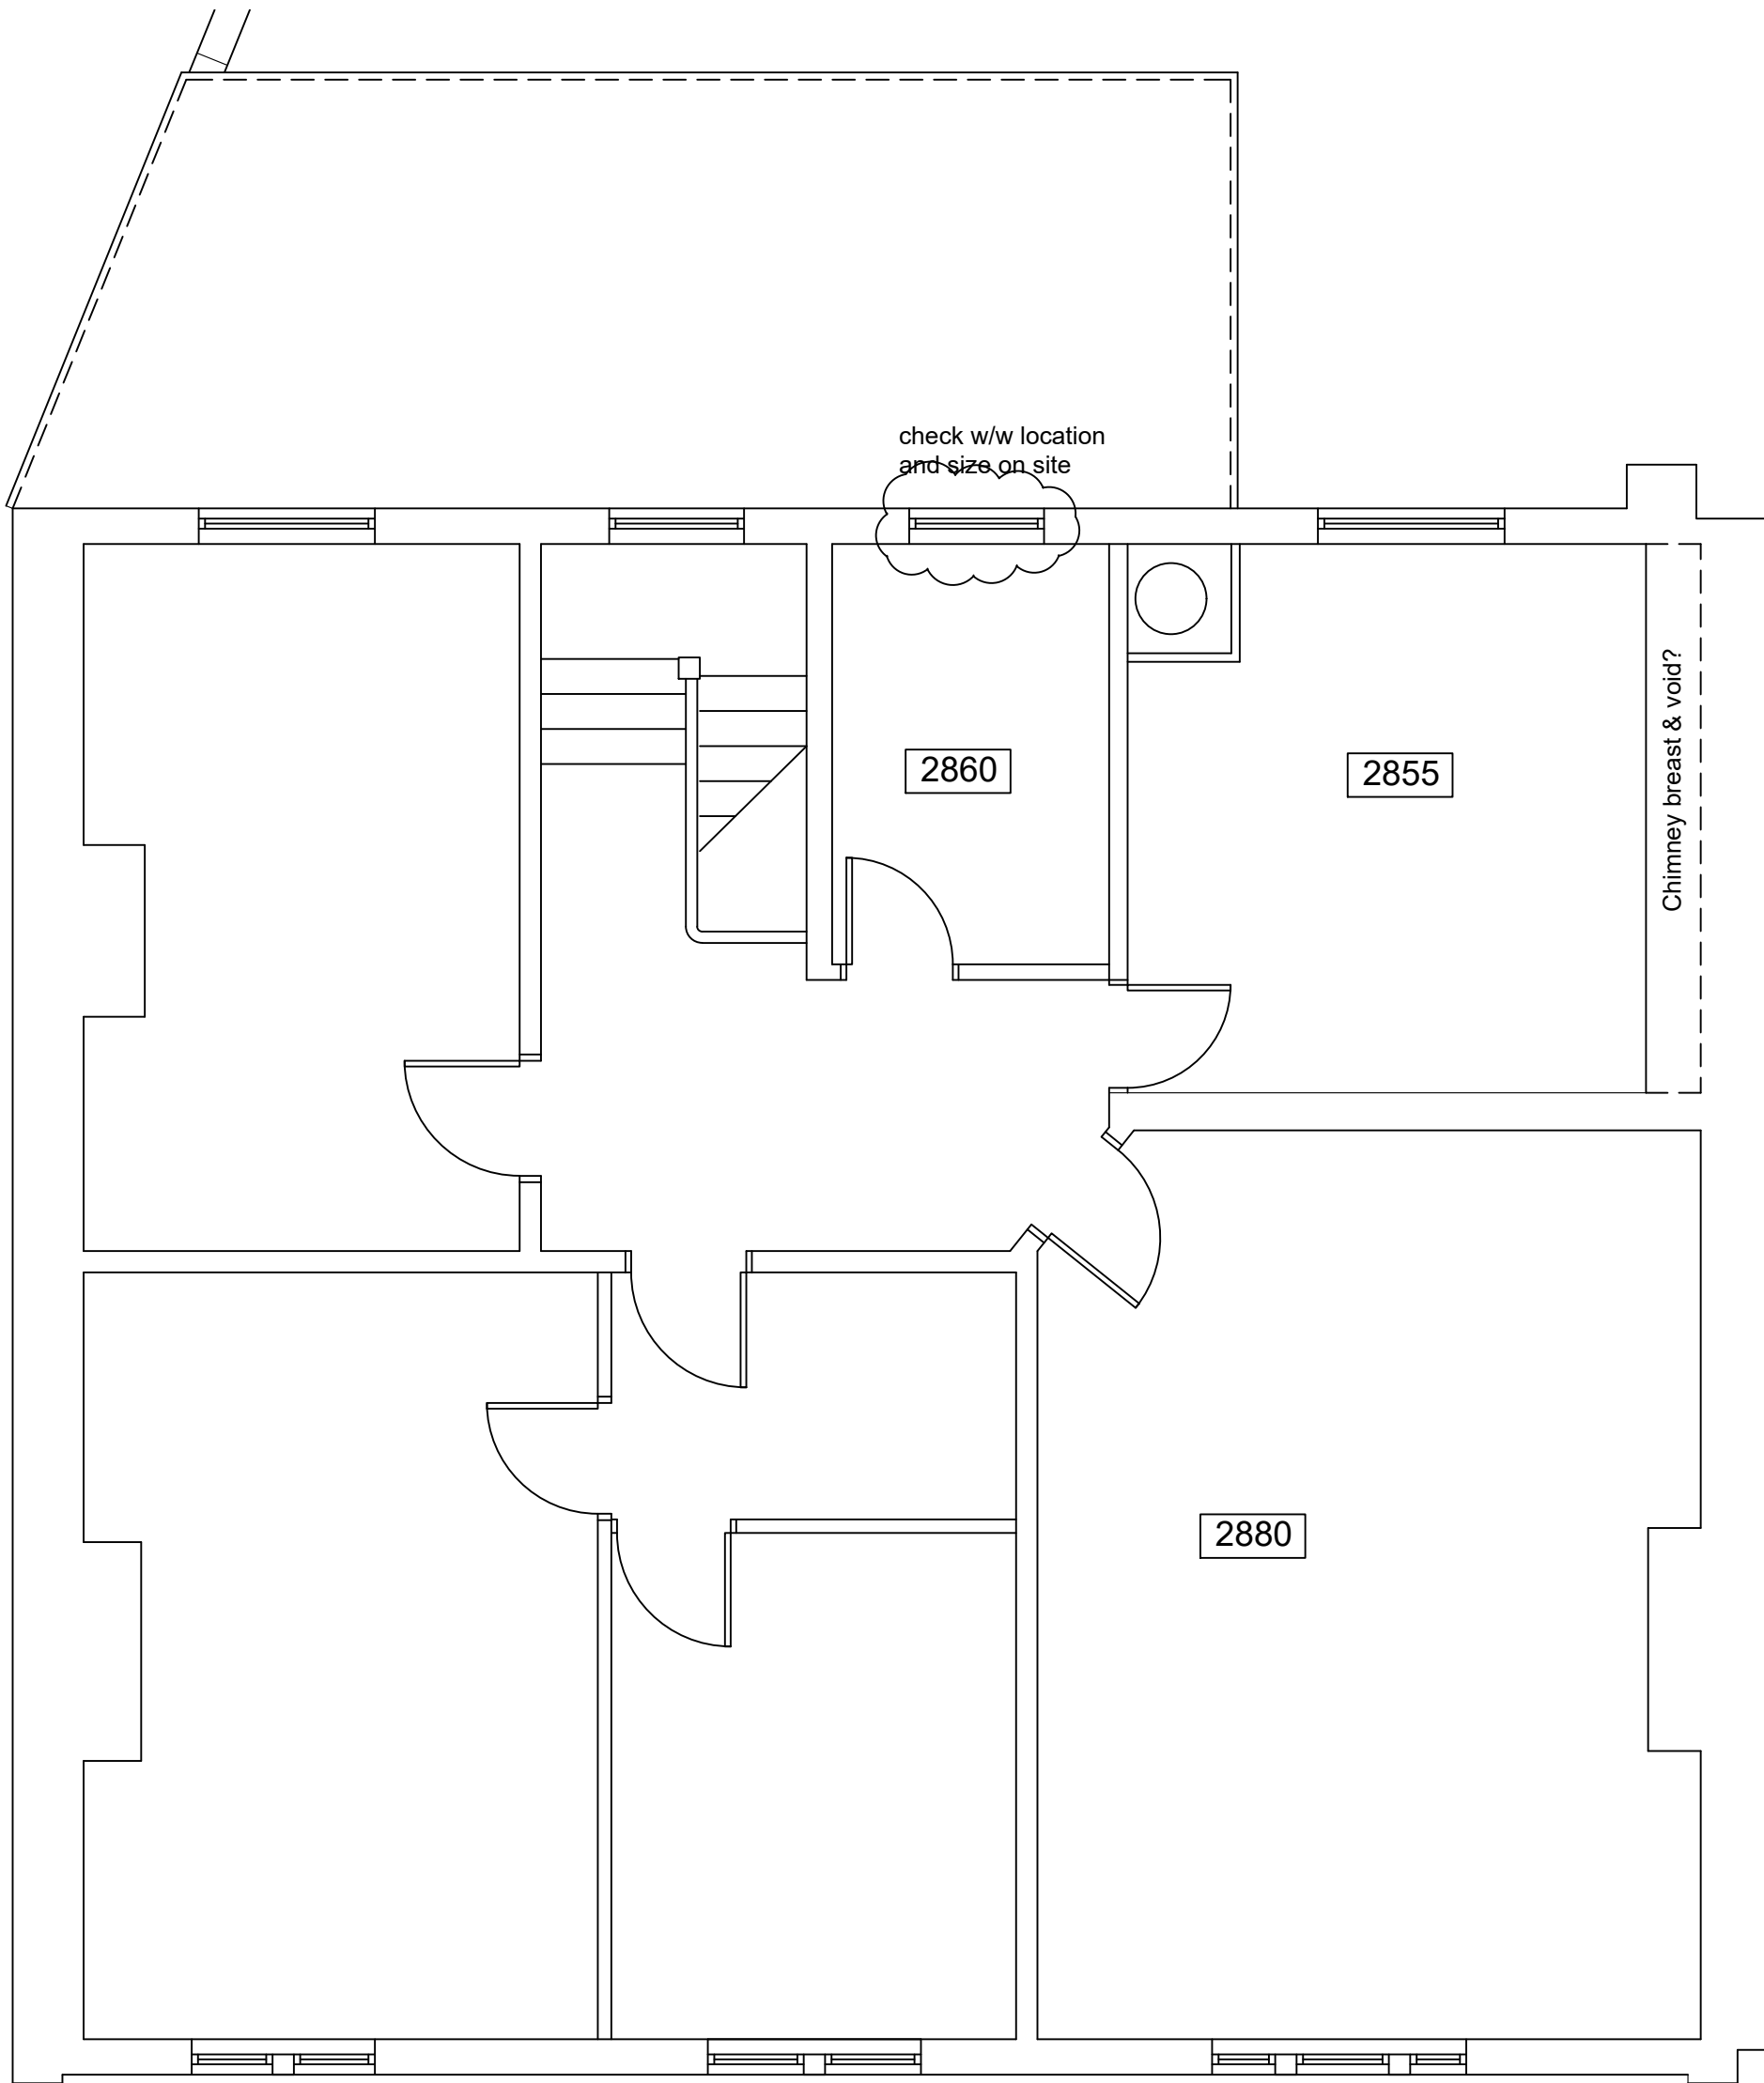

EXISTING FIRST FLOOR PLAN
scale 1 - 50

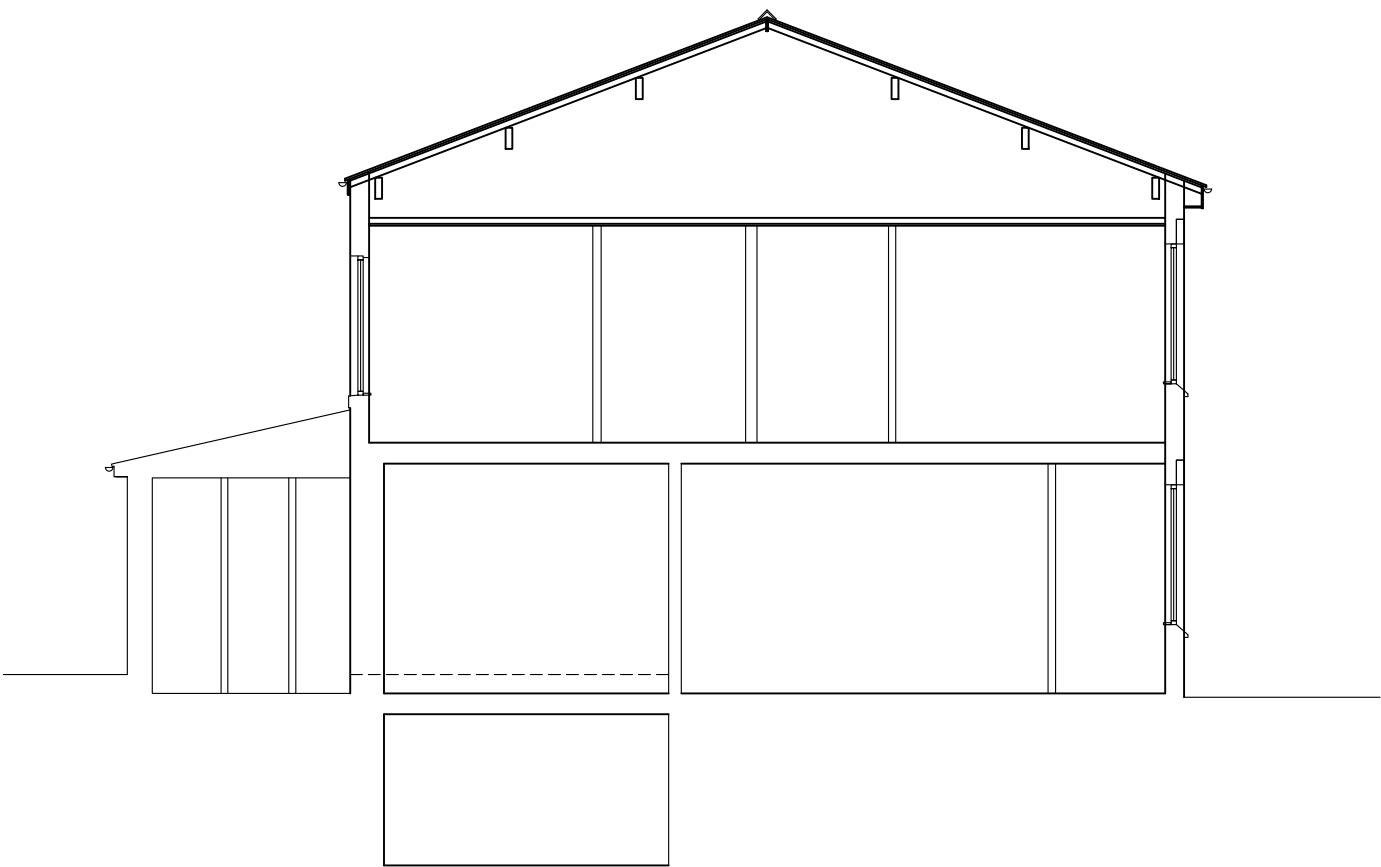

EXISTING SECTION AA
scale 1 - 100

rev: date: description			
 AJ COCKER ASSOCIATES CHARTERED BUILDING SURVEYORS		New Century House 176 Drake Street Rochdale OL16 1UP Tel: 01706 764880 Fax: 01706 764881 www.ajcockerassociates.co.uk mail@ajcockerassociates.co.uk	
		 the mark of property professionalism worldwide	
Project:		scale: as noted @ A1	
The Ox PH 178 Halifax Road		date: Feb 26	
EXISTING PLANS AND		drawn: IS	
ELEVATIONS			
Client: Keystone Estates		Dwg. Nr. K242-01	